



LOCATION PLAN 1:1250

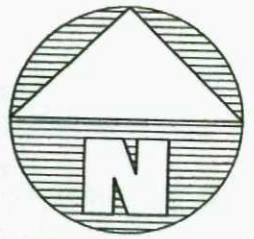

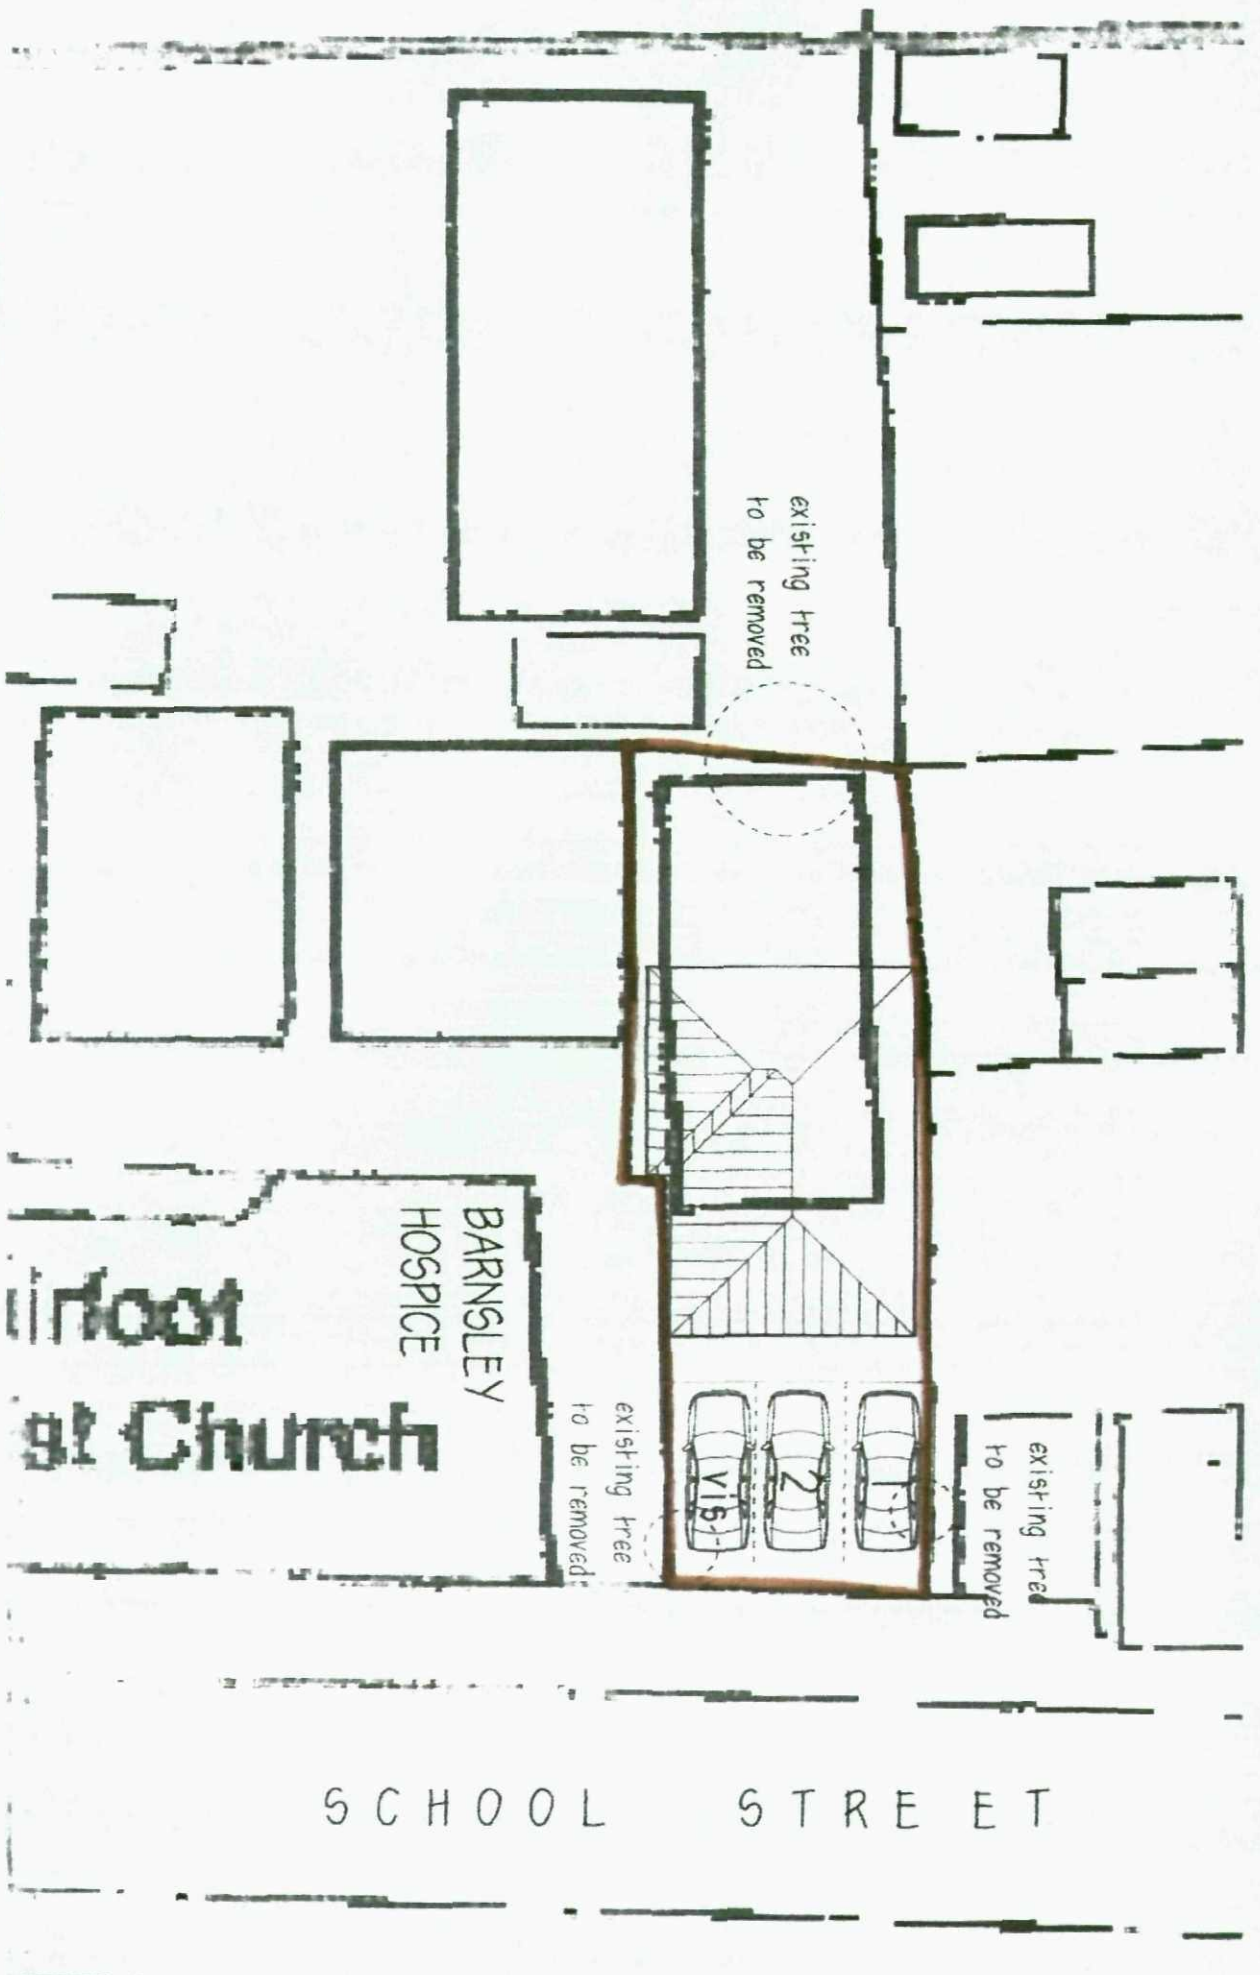

PROPOSED FLATS
SCHOOL STREET, STAIRFOOT

SITE PLAN Rev B 1:200

SCHOOL STREET