
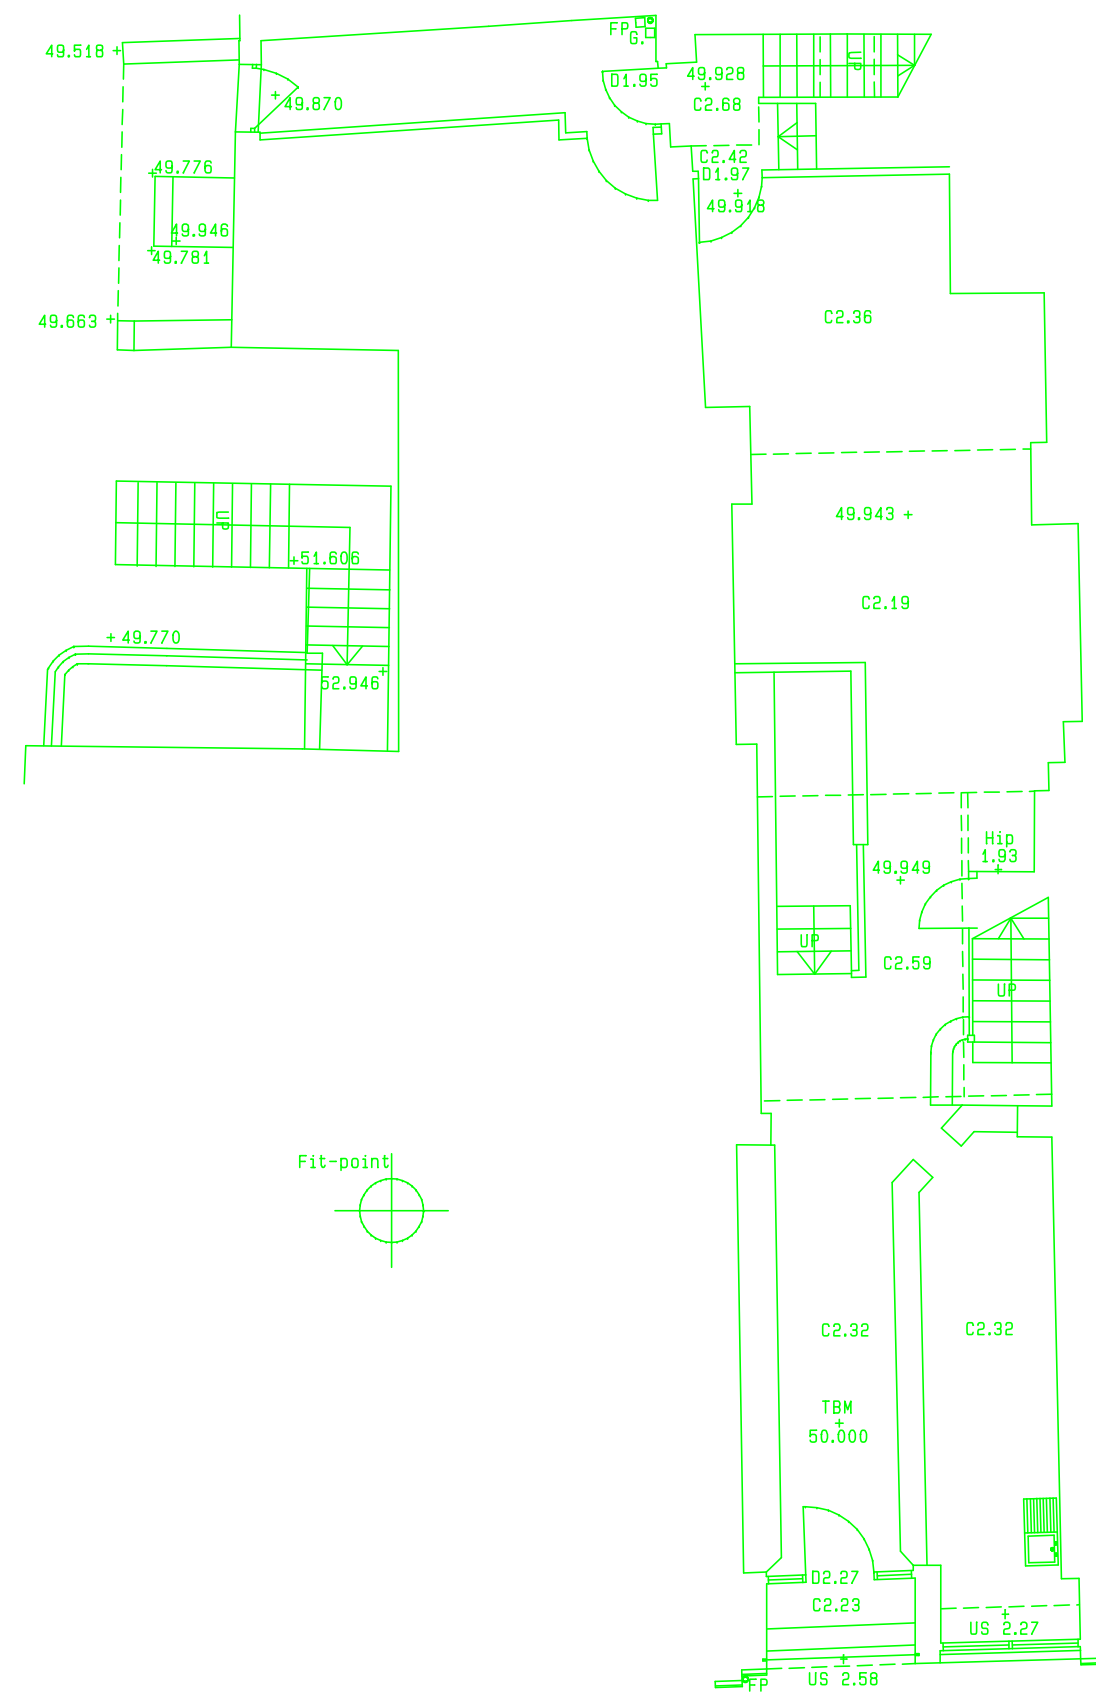
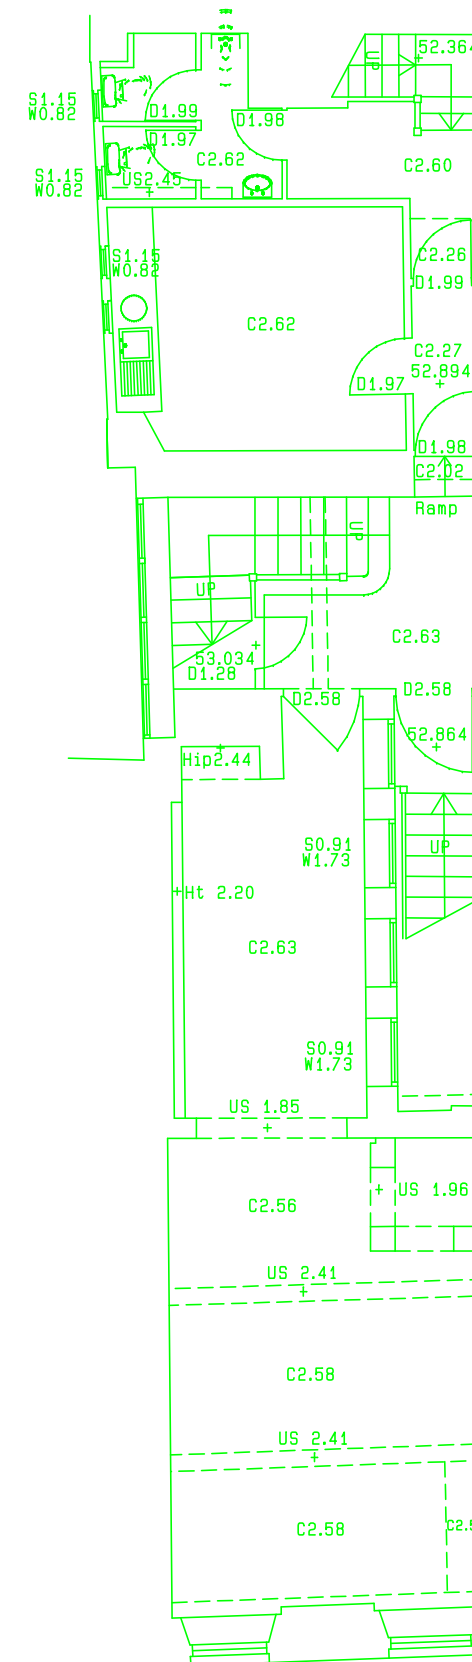
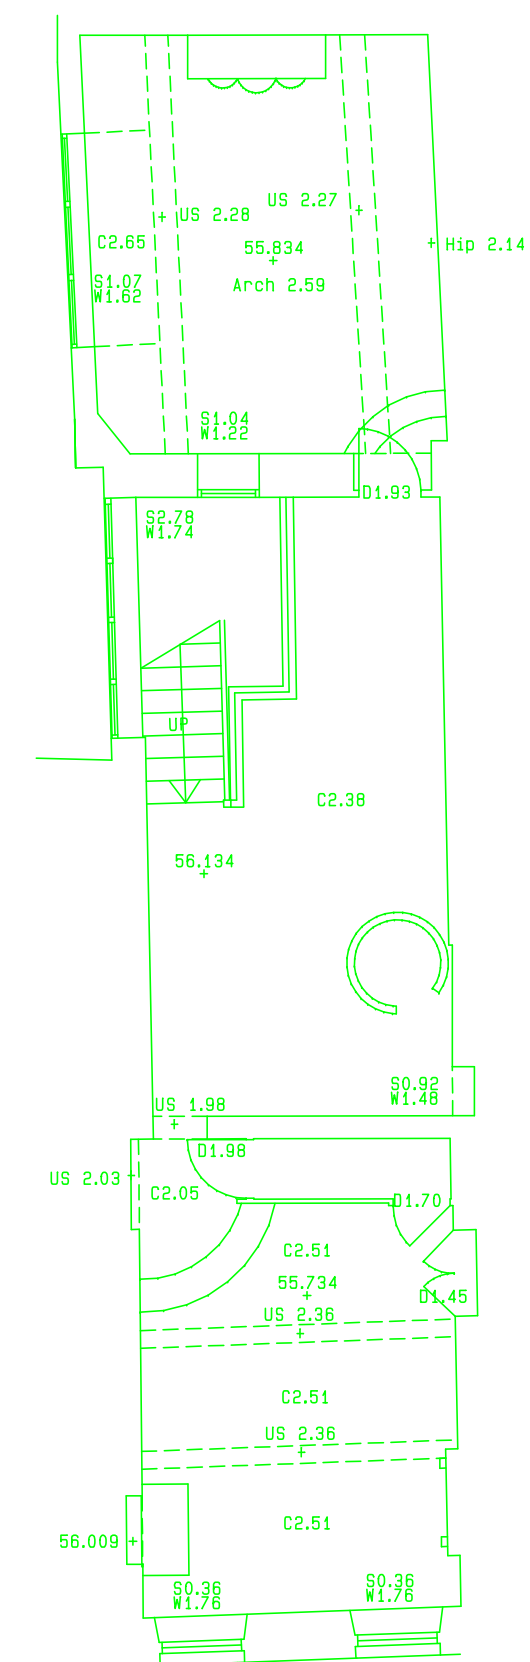


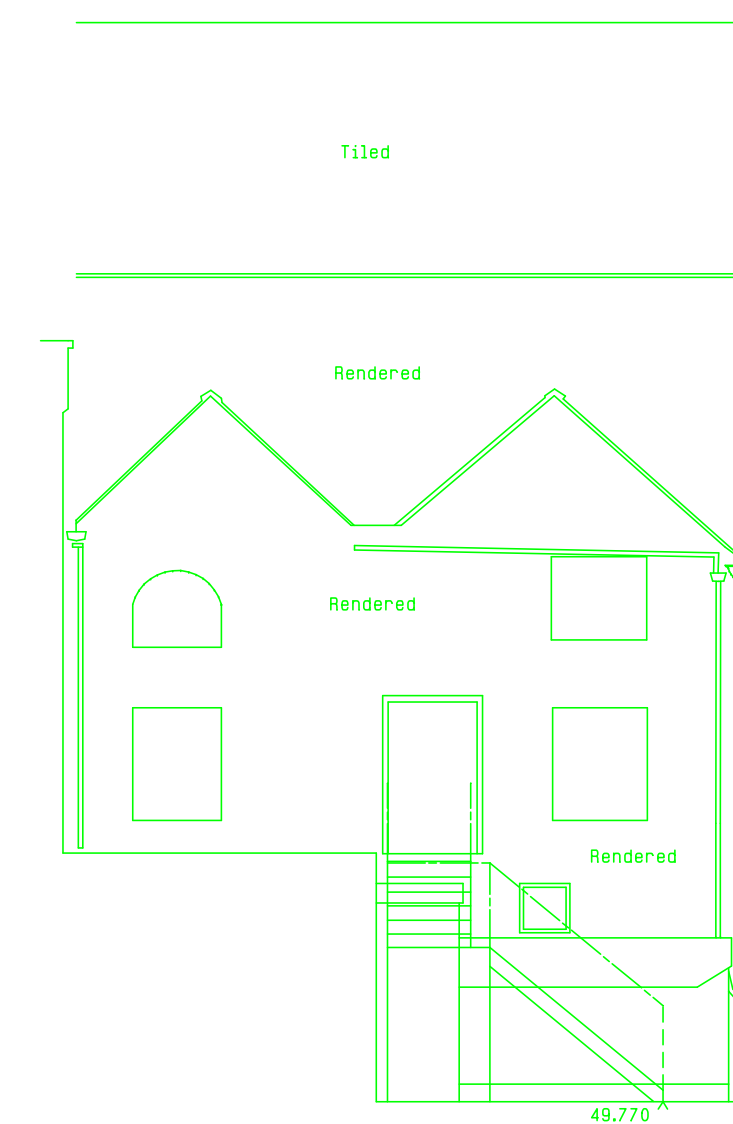

Survey Job No.S1151	Scale 1/100	Datum	Sheet 1 of 1	Sheet Diagram	<div>MEASURED SURVEY</div> <div>No 16 MARKET HILL BARNSELEY - 270 2QE</div>	<div>LEGEND</div> <div><div>Mannhole shown thus</div><div>Drainage Cover</div><div>Gully</div><div>Levee</div><div>Telegraph Pole</div><div>Electricity Pole</div><div>Road Signs</div><div>Traffic Light</div><div>British Telecom</div><div>Cable Television</div><div>Fire Hydrant</div><div>Barely Valve</div><div>Stopcock Water</div><div>Stopcock Gas</div><div>Stopcock</div><div>Unknown Service</div></div> <div><div>WM</div><div>DC</div><div>GP</div><div>LP</div><div>TP</div><div>EP</div><div>RS</div><div>TL</div><div>BT</div><div>CTV</div><div>FH</div><div>BV</div><div>SW</div><div>SGW</div><div>ST</div><div>SR</div></div>
S1151	Date of Survey March 2017	GRID- Local Grid	Surveyed by NT			
MEASURED SURVEY			Drawn by NT			
		LEVEL- Related to T&M See Plan - Floor Level Value 50.000m				
				<div><div>Spot Level</div><div>Height to surface</div><div>Height of floor</div><div>Height floor to underside of Beam</div><div>Contours 0.5m interval</div><div>Tree Spread</div><div>Birth</div><div>Cover Level</div><div>Invert Level</div><div>Survey Station</div></div> <div><div>+129.582</div><div>S 0.57</div><div>D 1.58</div><div>US 3.61</div><div>-----</div><div>-----</div><div>IL 110.735</div><div>IL 111.733</div><div>△S3</div></div>	<div><div>Floor Level</div><div>Height floor to structural ceiling</div><div>Height floor to false ceiling</div><div>Height floor to sill</div><div>Height of window</div><div>Height of door</div><div>Height floor to underside of Beam</div><div>Vent</div><div>Fall Pipe</div><div>Sky Light</div><div>Water Closet</div><div>Sink</div><div>Boxed Column</div><div>Rough fitting or cladding</div></div> <div><div>FL 10.907</div><div>S 2.97</div><div>FC 2.52</div><div>S 0.57</div><div>W 1.53</div><div>D 1.98</div><div>US 3.61</div><div>V</div><div>FP</div><div>SL</div><div>WC</div><div>S</div><div>B</div><div></div></div>	

TURNBULL
SURVEYING

Land and Measured Building Surveying

No 1 Tankersley Lane, Hoyland Common, Barnsley
South Yorkshire, S74 0DR
Tel - 07446583774 Email - nick@turnbillsurveying.co.uk
www.turnbillsurveying.co.uk