
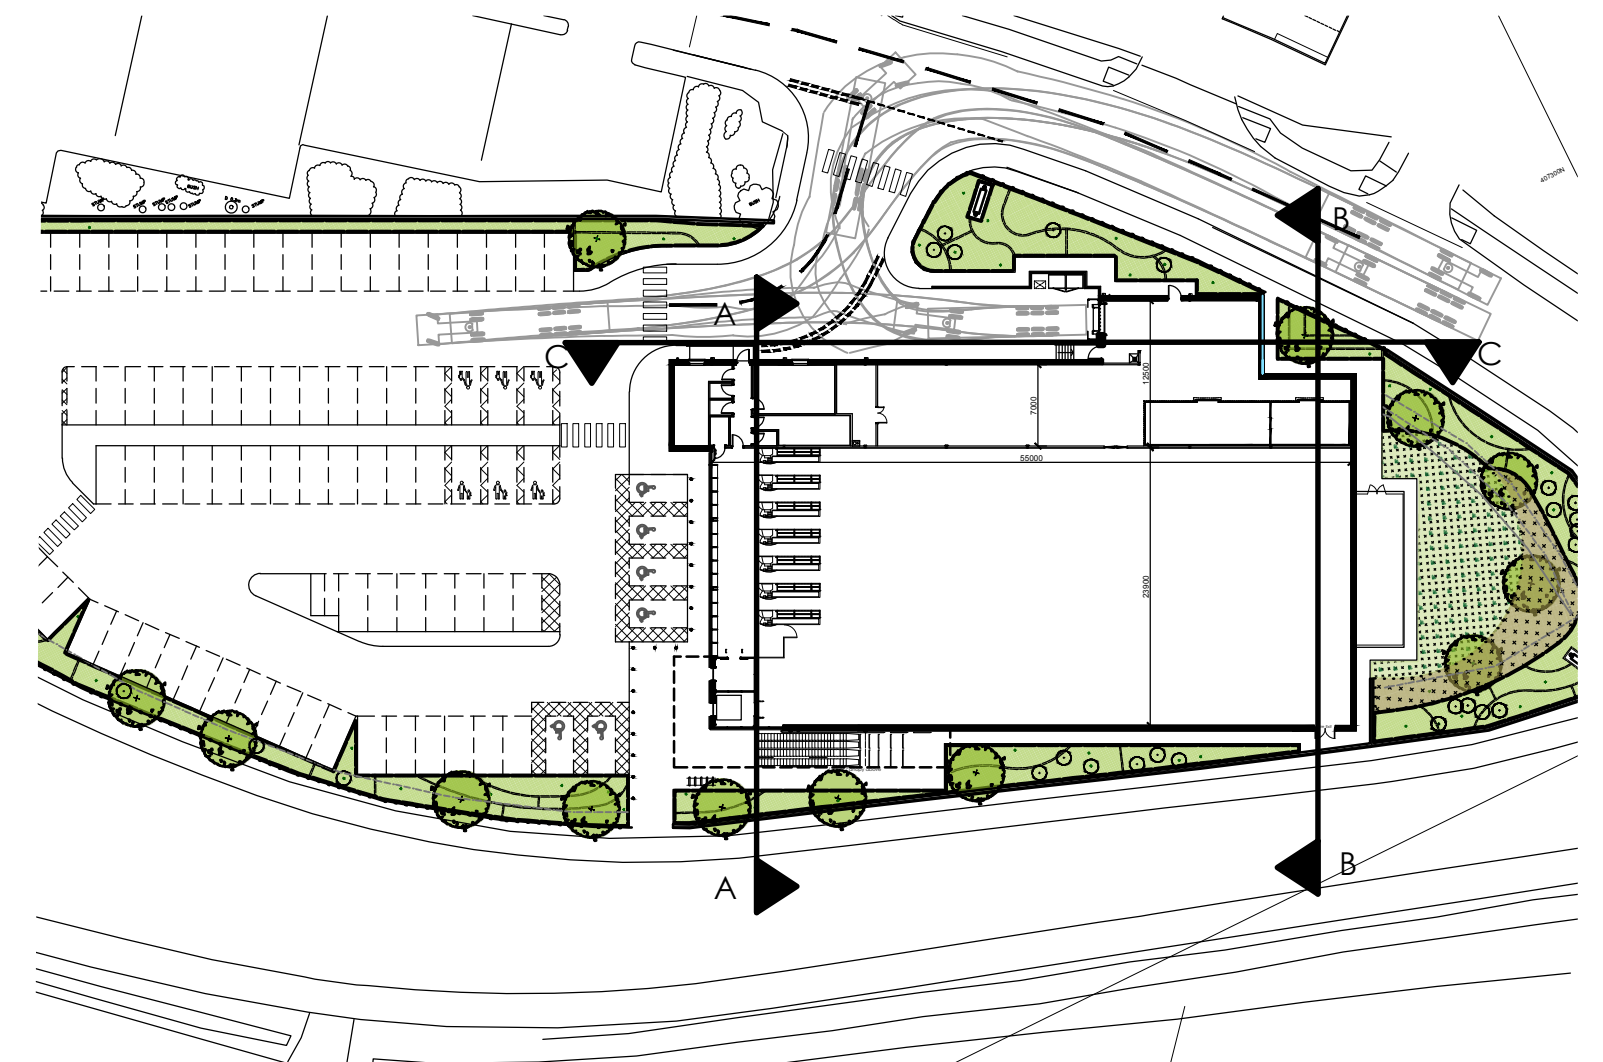
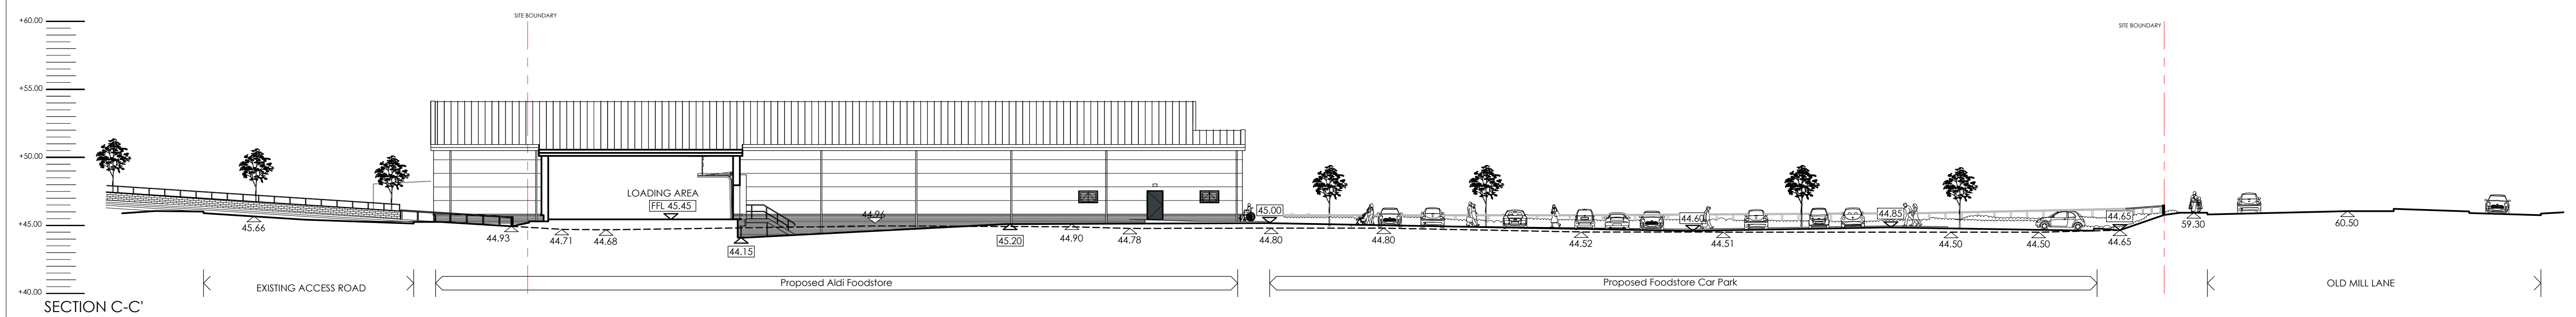
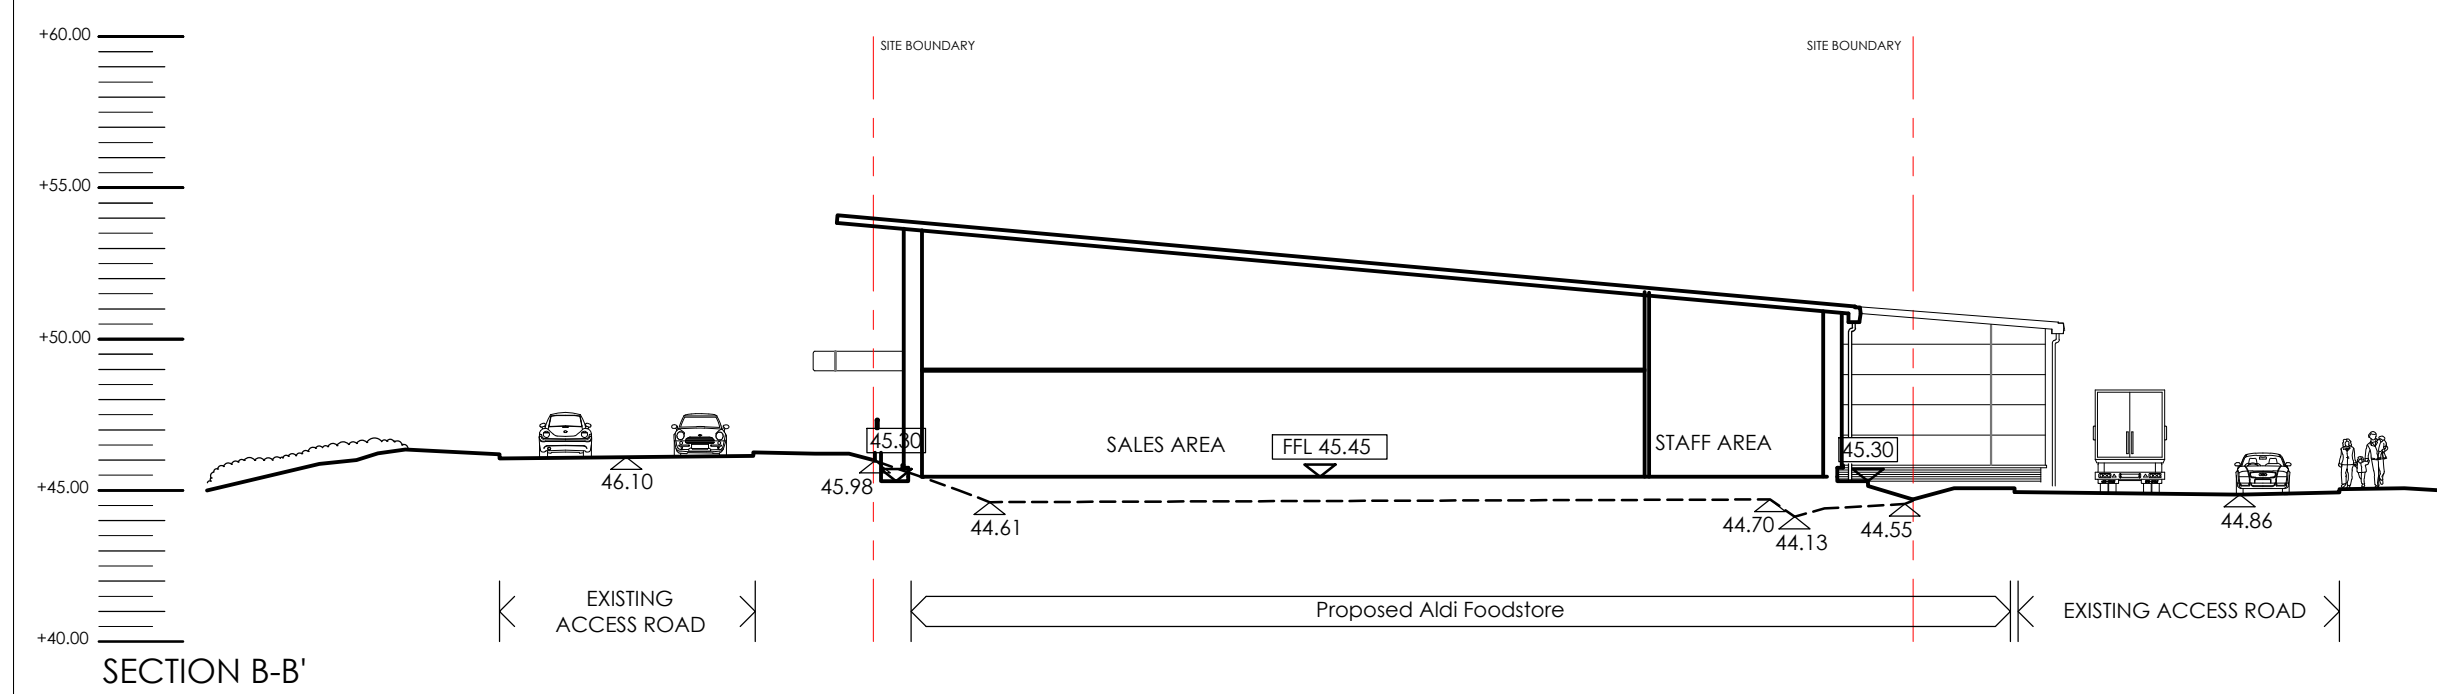


Key

+000.00	Existing Levels
+000.00	Proposed Levels

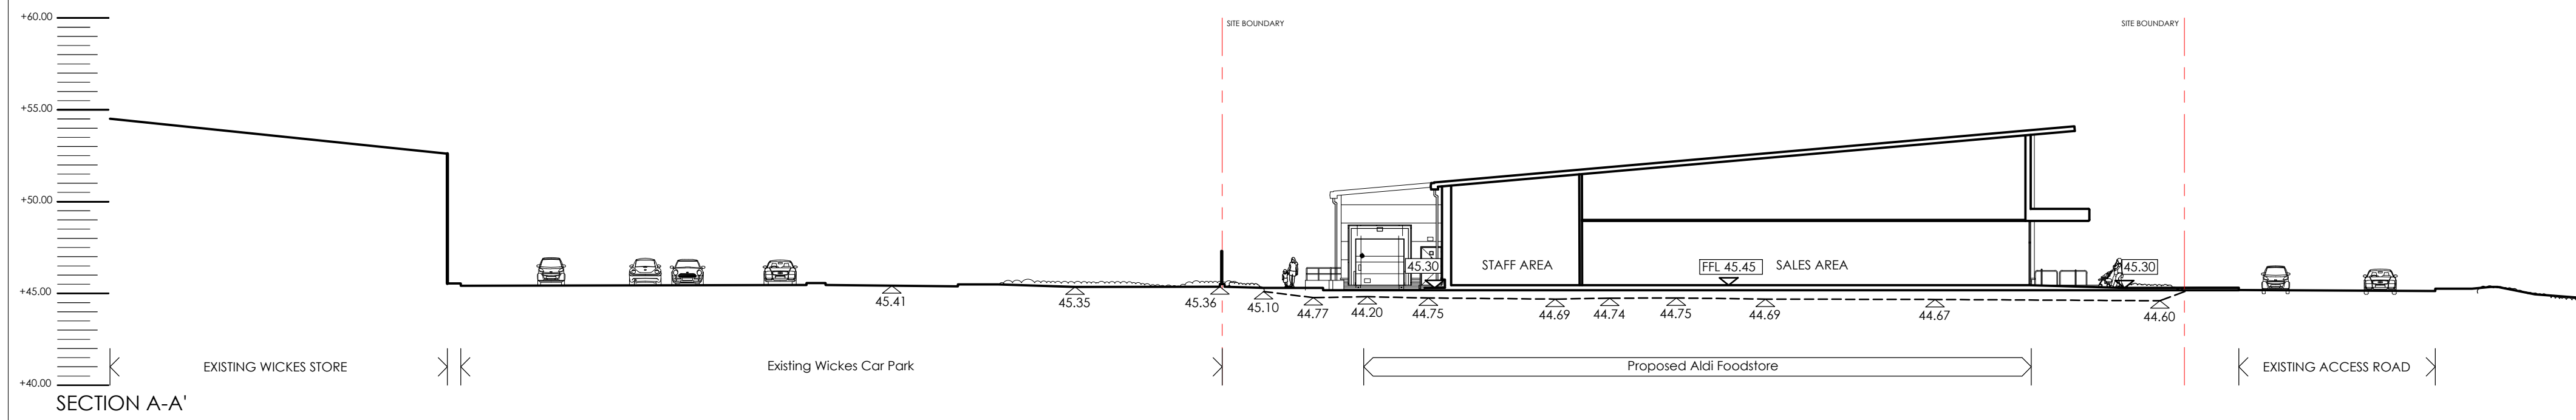

NOTE:
ASSUMED BOUNDARY INFORMATION IS BASED ON
EXISTING FENCE LINE AND SUBJECT TO LEGAL
CONFIRMATION .

Project Title	Proposed Foodstore Development Old Mill Lane Barnsley			Drawing Title	Proposed Sections		
				Job-Dwg No	1210-103		Rev
Client	Aldi Stores Ltd			■ 2 St. Johns North, Wakefield, WF1 3QA t. 01924 291800 ☐ Carvers Warehouse, 77 Dale Street, Manchester, M1 2HG t. 0161 2389355 ☐ The Old Rectory, 79 High Street, Newport Pagnell, MK1 6 8AB t. 01908 211557 ☐ 101 London Road Reading, RG1 5BT t. 0118 9507700	THE HARRIS PARTNERSHIP ARCHITECTS www.harrispartnership.co.uk		
Status	PLANNING						
Scale	1:250		Drawing Size				
Date	03/2016	Drawn By	LH	Checked	NJC		