EAST ELEVATION - WAKEFIELD ROAD

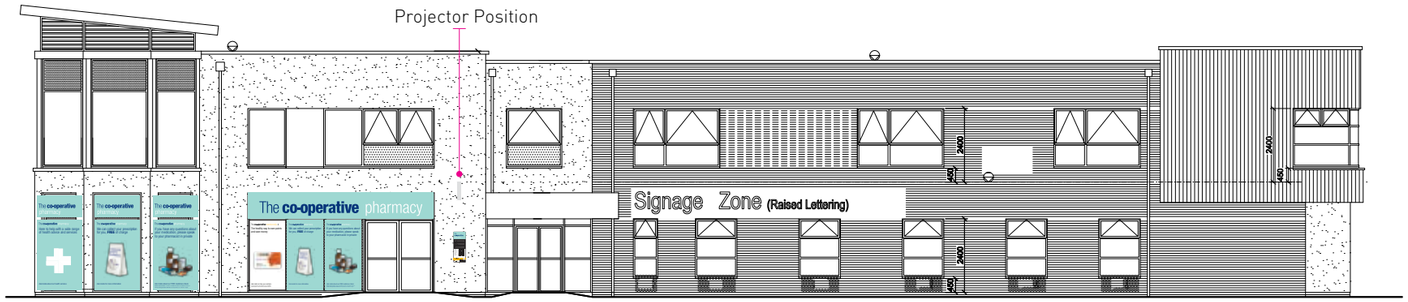

SOUTH ELEVATION - WENSLEY ROAD

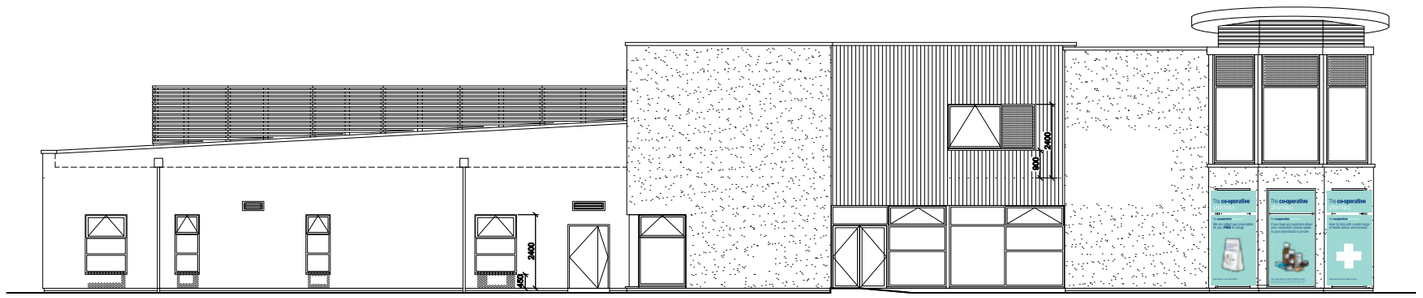

The **co-operative** pharmacy

EAST ELEVATION - WAKEFIELD ROAD

6040mm x 850mm (with M4 Mould Letters) To supply and install internally illuminated Co-operative Pharmacy external sign

Disclaimer - This document is the property of The Evolve Group Ltd who own the copyright there in. The information in this document is given in confidence and cannot be used without the written consent of The Evolve Group Ltd.

DRAWING TO BE VIEWED & PRINTED @ A3

SERVICE BOARD

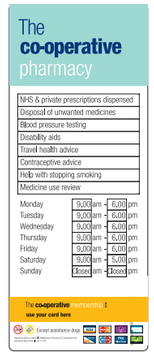

400mm x 1000mm
Aluminium tray panel with
digitally printed to face

PROJECTING SIGN

600mm x 600mm
To supply and install internally
illuminated double sided fret cut
Green Cross sign backed up in perspex

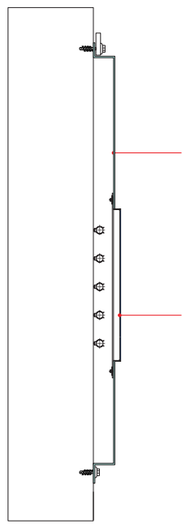

CO-OP PHARMACY
SMITHIES, NEW LODGE ESTATE

Sales Contact	-
Project Manager	Ruth Haunch
Drawing Number	16064
Designer	AF
Date	20/01/2011
Scale	1:200

Revisions

a - Initial Proposal 24/11/2010
b - Update CAD plan 12/01/2011
c - Remove Signage South Elev 20/01/2011

Approved by

Name _____

Date _____

Pantones / RAL / CMYK
All colours are for representational purpose only. Accurate colours can be gained using the appropriate colour chart.

Pantone 564c

Pantone 2757c

White

Evolve Group Limited, 1 Millfield Lane,
Haydock, St Helens, Merseyside, WA11 9TW
T 01942 272 330 F 01942 272 331
E info@evolvegroup.co.uk

WWW.EVOLVEGROUP.CO.UK

EVOLVEGROUP
integrated signage and print solutions

EAST ELEVATION - WAKEFIELD ROAD / SOUTH ELEVATION - WENSLEY ROAD



Digitally printed Window Graphics

EAST ELEVATION - WAKEFIELD ROAD



Digitally printed Window Graphics

Disclaimer - This document is the property of The Evolve Group Ltd who own the copyright there in. The information in this document is given in confidence and cannot be used without the written consent of The Evolve Group Ltd.

DRAWING TO BE VIEWED & PRINTED @ A3

CO-OP PHARMACY
SMITHIES, NEW LODGE ESTATE

Sales Contact	-
Project Manager	Ruth Haunch
Drawing Number	16064
Designer	AF
Date	20/01/2011
Scale	1:200

Revisions

a - Initial Proposal 24/11/2010
b - Update CAD plan 12/01/2011
c - Remove Signage South Elev 20/01/2011

Approved by

Name _____

Date _____

Pantones / RAL / CMYK
All colours are for representational purpose only. Accurate colours can be gained using the appropriate colour chart.

Pantone 564c

Pantone 2757c

White

Evolve Group Limited, 1 Millfield Lane,
Haydock, St Helens, Merseyside, WA11 9TW
T 01942 272 330 F 01942 272 331
E info@evolvegroup.co.uk

WWW.EVOLVEGROUP.CO.UK