


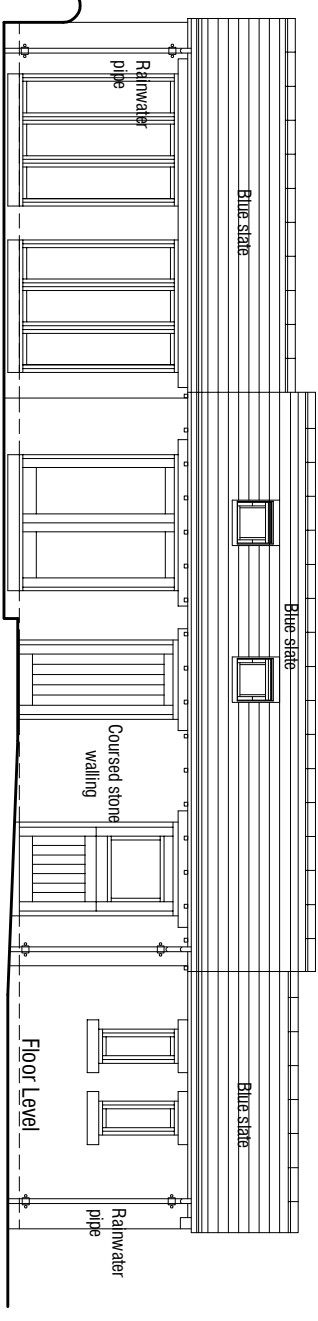
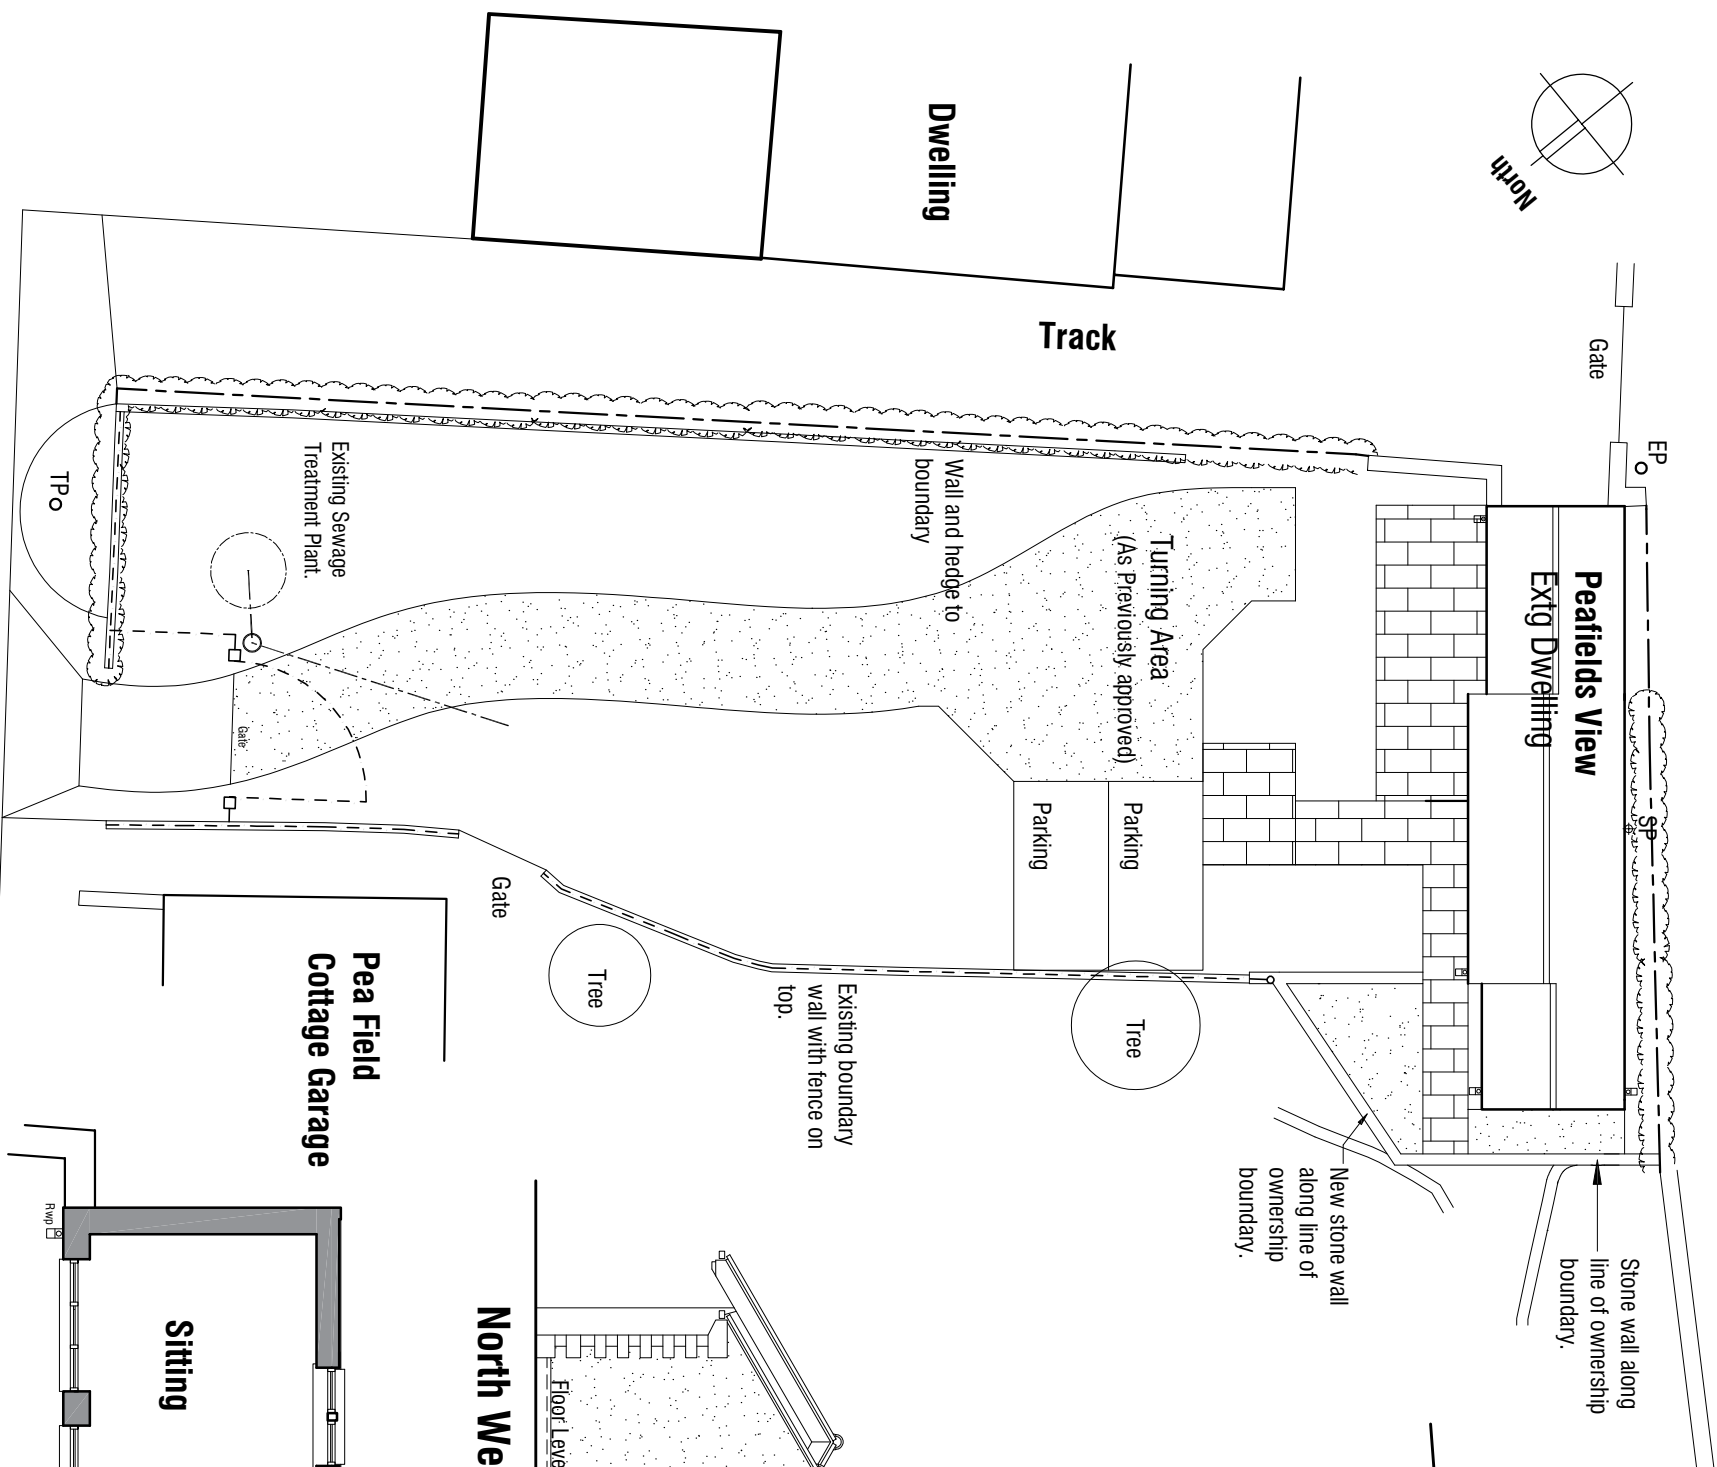


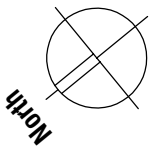


North East Elevation 1:100

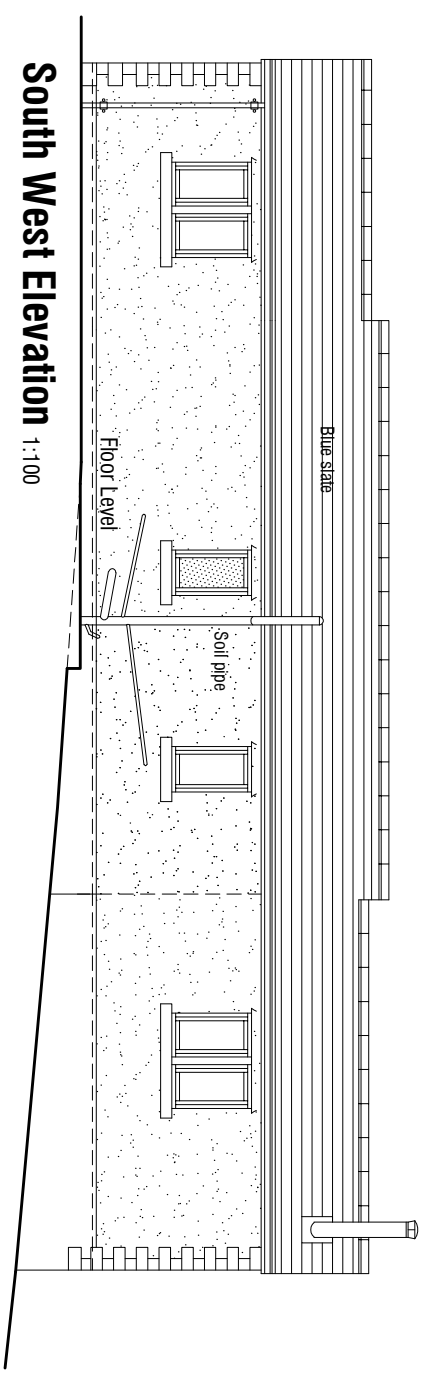


South West Elevation 1:100

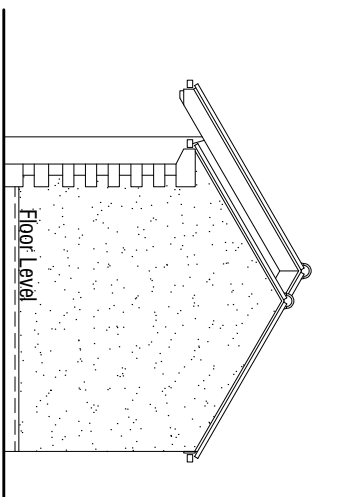

North West Elevation 1:100

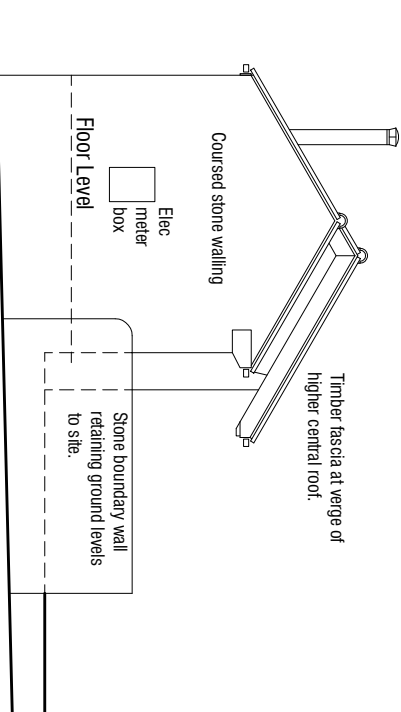

South East Elevation 1:50

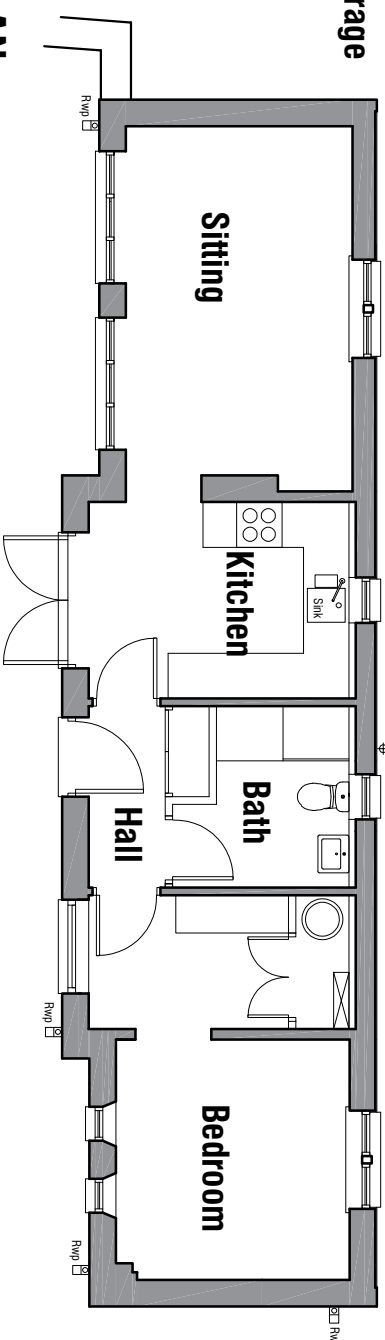

PLAN 1:100

SITE PLAN

1:200

SPOUT HOUSE LANE

Existing access
from Spout House
Lane

