


15 Medway Close
Barugh Green
Barnsley
S75 1NY

07762656187
steven@drawit.biz
www.drawit.biz

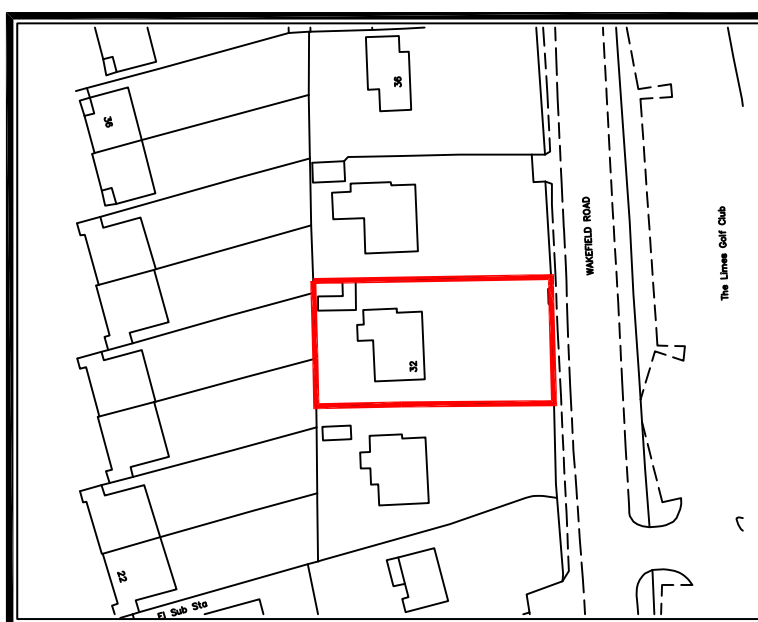

SITE LOCATION PLAN
Scale: 1:1250

PLANNING

Rev:	Date:	Description:	By:
------	-------	--------------	-----

CLIENT:
Mr & Mrs Adkins

PROJECT: Proposed rear single storey kitchen extension,
internal alterations and attached garage side extension

DWG OF:
Site Location Plan

SITE ADDRESS: 32 Wakefield Road, Staincross
Barnsley S75 6JY

Drawn by: SH	Scale: 1:1250	Date: 12/01/2013
Dwg No: 1218_101	rev	

A4 Sheet

© Copyright Draw it 2013