

ELEVATION DETAIL

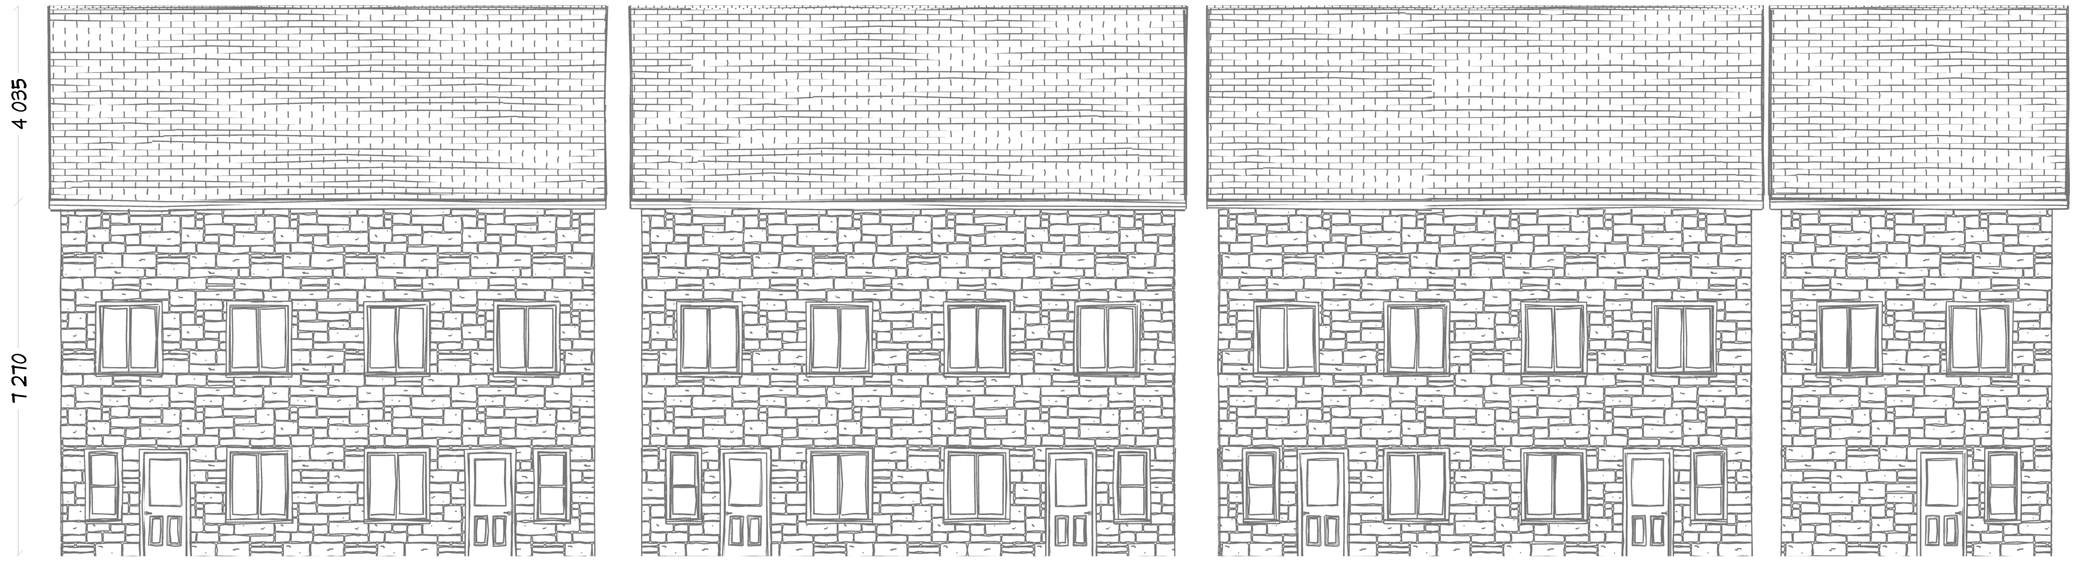

front view
plots 1&2 and 8&9

front view
plots 3,4,5,6 & 7

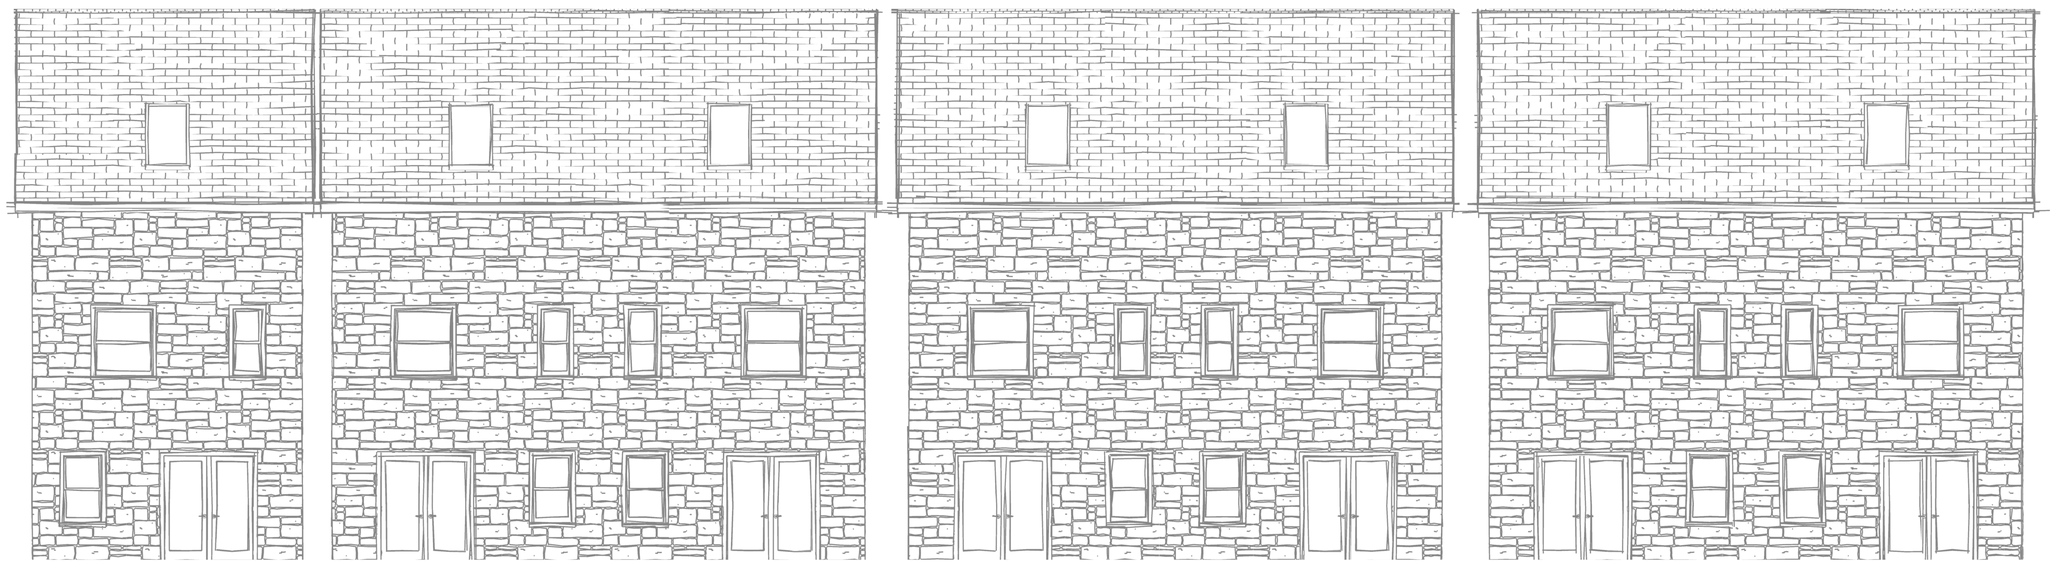

rear view
plots 3,4,5,6 & 7

rear view
plots 1&2 and 8&9

DRAWINGS PROVIDED BY:
Oak Tree Developments Ltd
Unit 3 Wath Road
Elsecar,
Barnsley
S74 8HJ
Tel 01226 747684

PROJECT DESCRIPTION:
PROPOSED DEVELOPMENT WATH ROAD ELSECAR

SHEET TITLE:
9 - 2 BEDROOM WITH STUDY THREE STOREY STONECOTAGES

NO.	DESCRIPTION	BY	DATE

SCALE: 1:60

DATE: 08/08/2020

D–5