

Note:
Do note scale from this drawing.
This drawing is copyright of Ergo Projects Ltd.
All dimensions to to checked prior to any work commencing. Any discrepancies to be reported to Ergo Projects immediately.

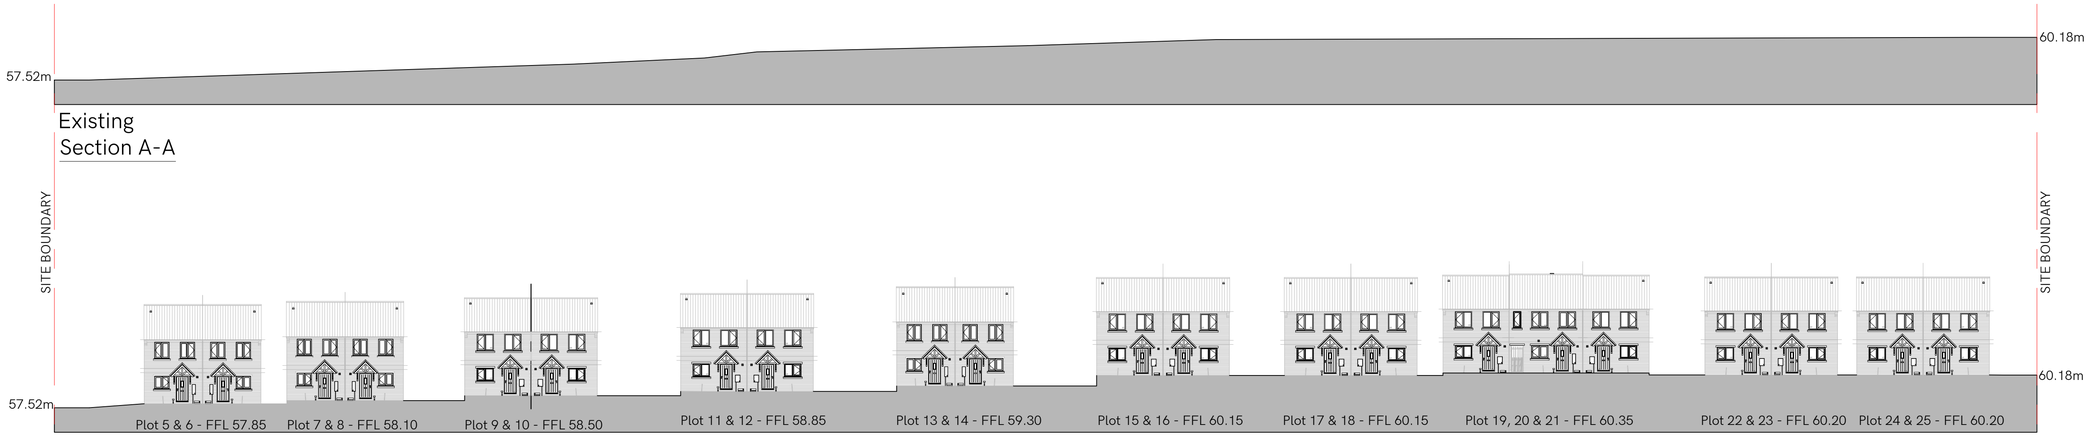


Existing
Section A-A

Proposed
Section A-A

NOTE: All proposed levels shown are indicative.

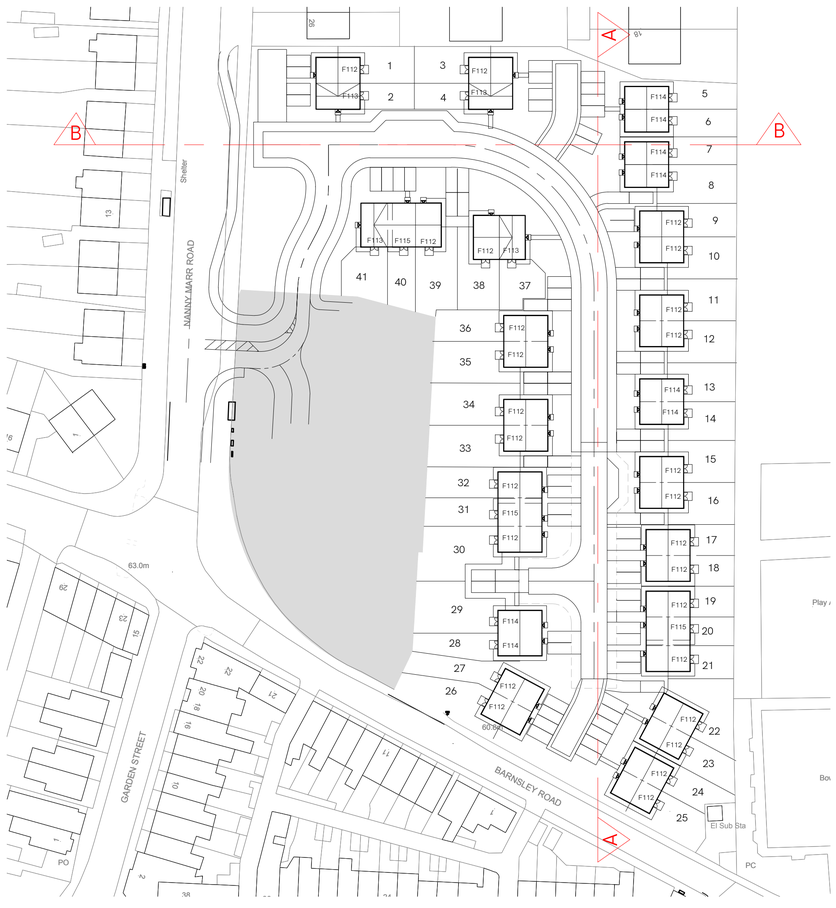

Site Layout (NTS)

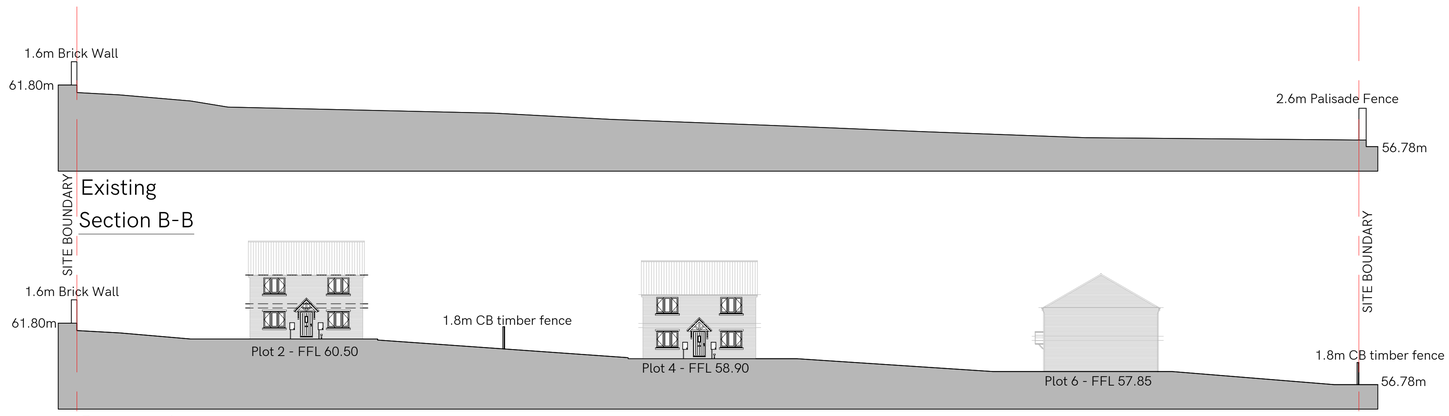

Existing
Section B-B

Proposed
Section B-B

NOTE: All proposed levels shown are indicative.

ergo
0191 229 0231
info@ergoprojects.co.uk
Azure Business Centre, High Street,
Newburn, Newcastle upon Tyne. NE15 8LN
www.ergoprojects.co.uk

PROJECT:
Land off Nanny Marr Road
Darfield, Barnsley

TITLE:
Proposed and Existing
Site Sections

DRAWING PURPOSE:	DATE OF DRAWING:	DRAWN BY:
Planning	Dec 2018	DA
SCALE:	SHEET SIZE:	REVISION:
1:250	A1	-
PROJECT NO:	DRAWING NO:	
377	010	