

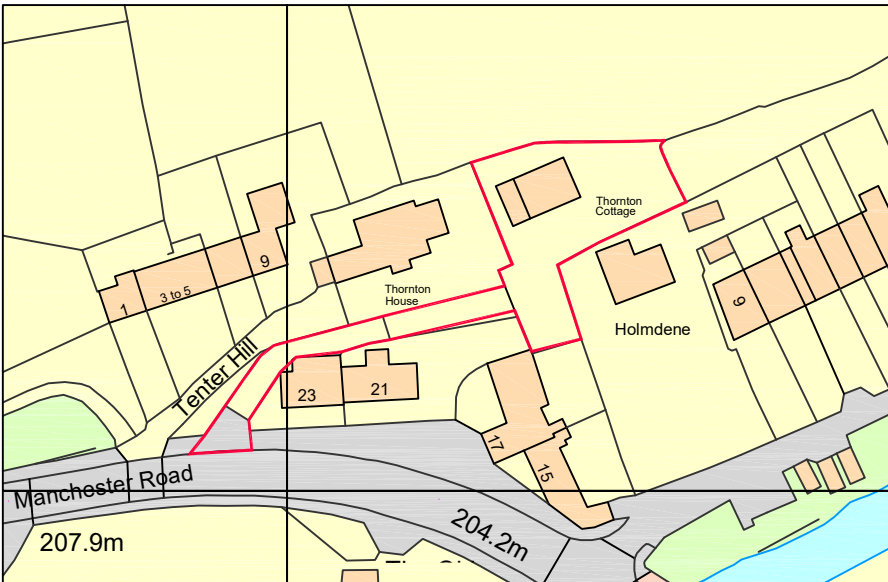


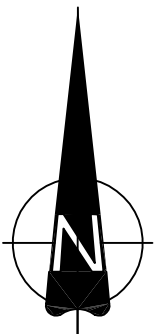

Site Location Plan 1:1250

50m

100m

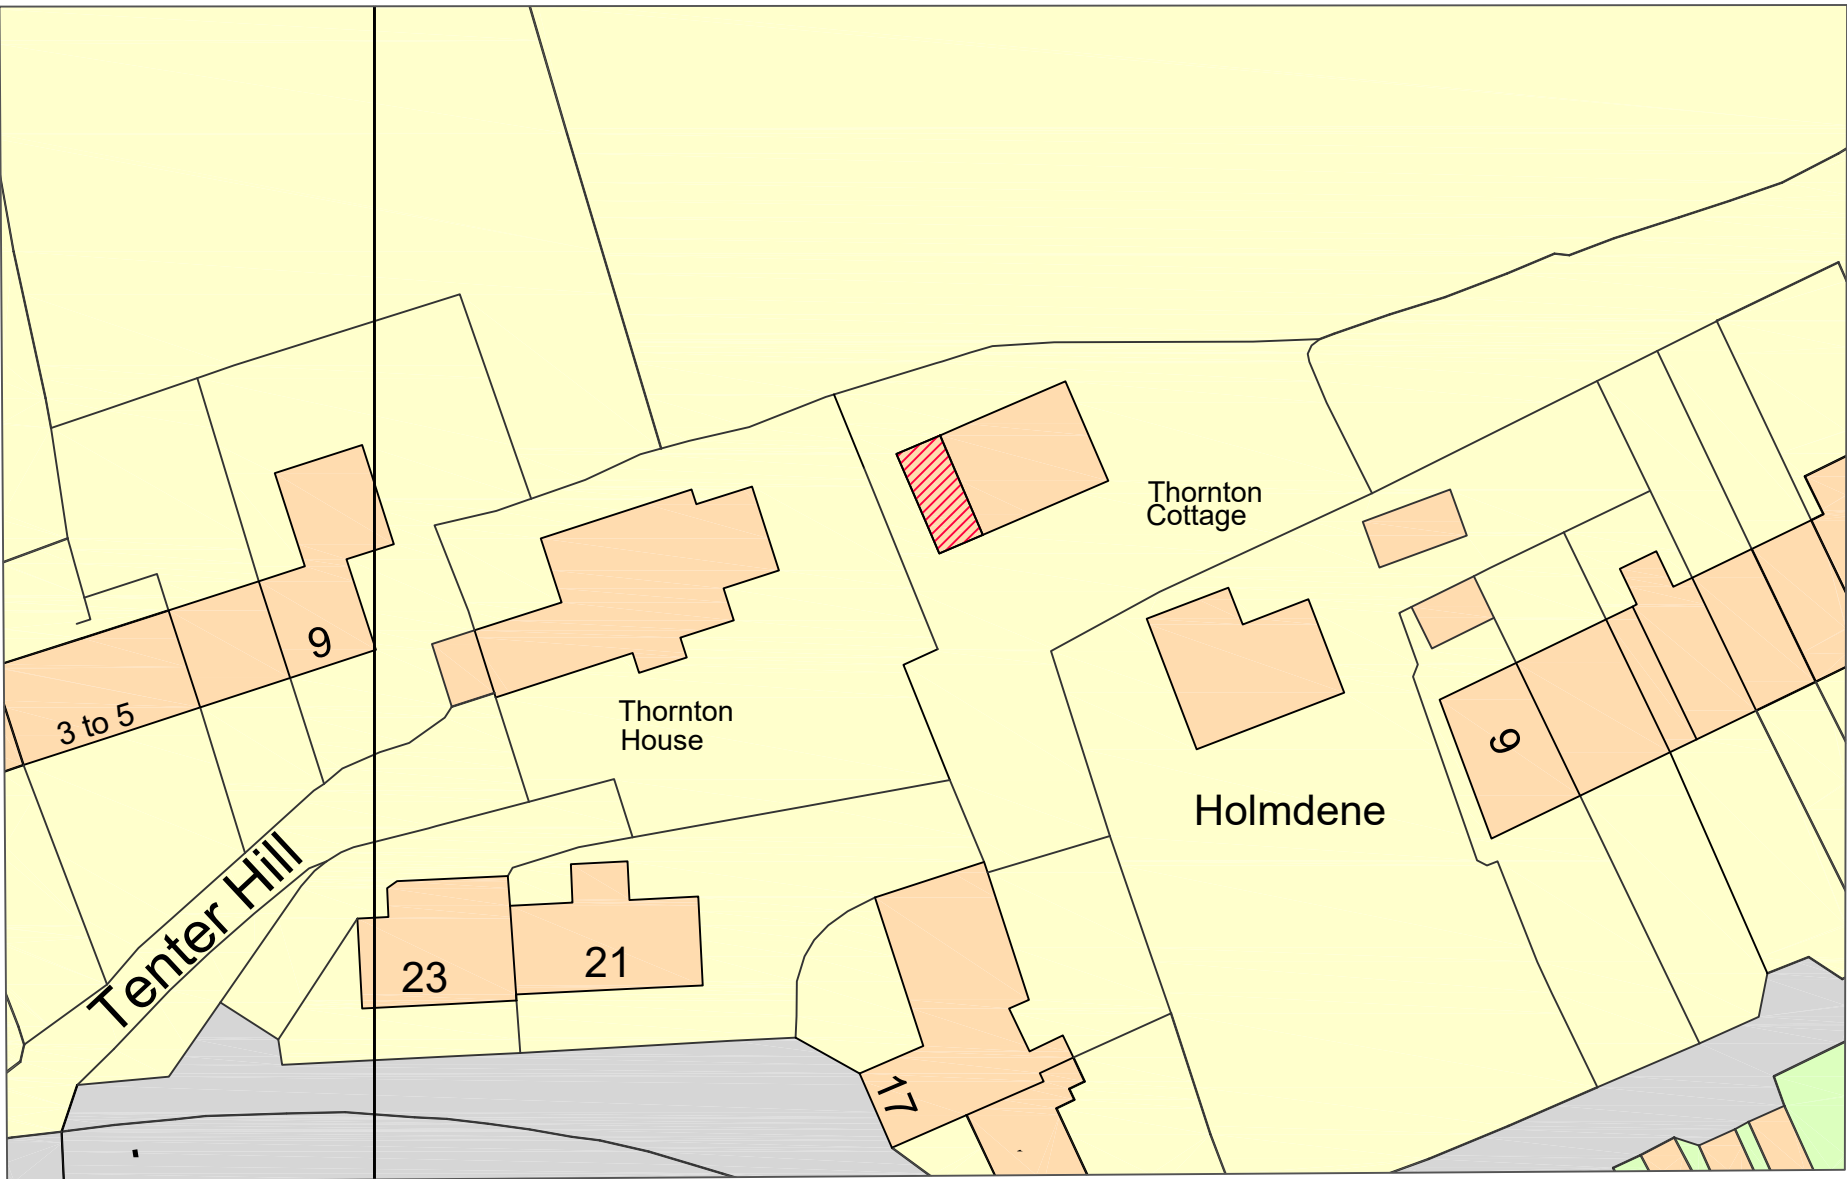

Boundary of Application Site

Proposed Single Storey Extension

Block Plan 1: 500

10m

20m

30m

40m

Client		
Mr & Mrs Hattersley		
Project		
Thornton Cottage, Manchester Road, Thurstone, S36 9PR		
Single Storey Extension		
Drawing		
Planning Application Site location and Block Plan		
Number		
4383-01-01a		
Checked		
Scale @ A3	As	Date
Marked	Marked	06-2020

HEPPENSTALLS

Chartered Architects & Surveyors

RIBA

Architecture
Surveying
Planning
Project Management

135 Armitage Road
Millsbridge,
Huddersfield, HD3 4JY

tel 01484 659411
projects@heppenstalls.net
www.heppenstalls.net