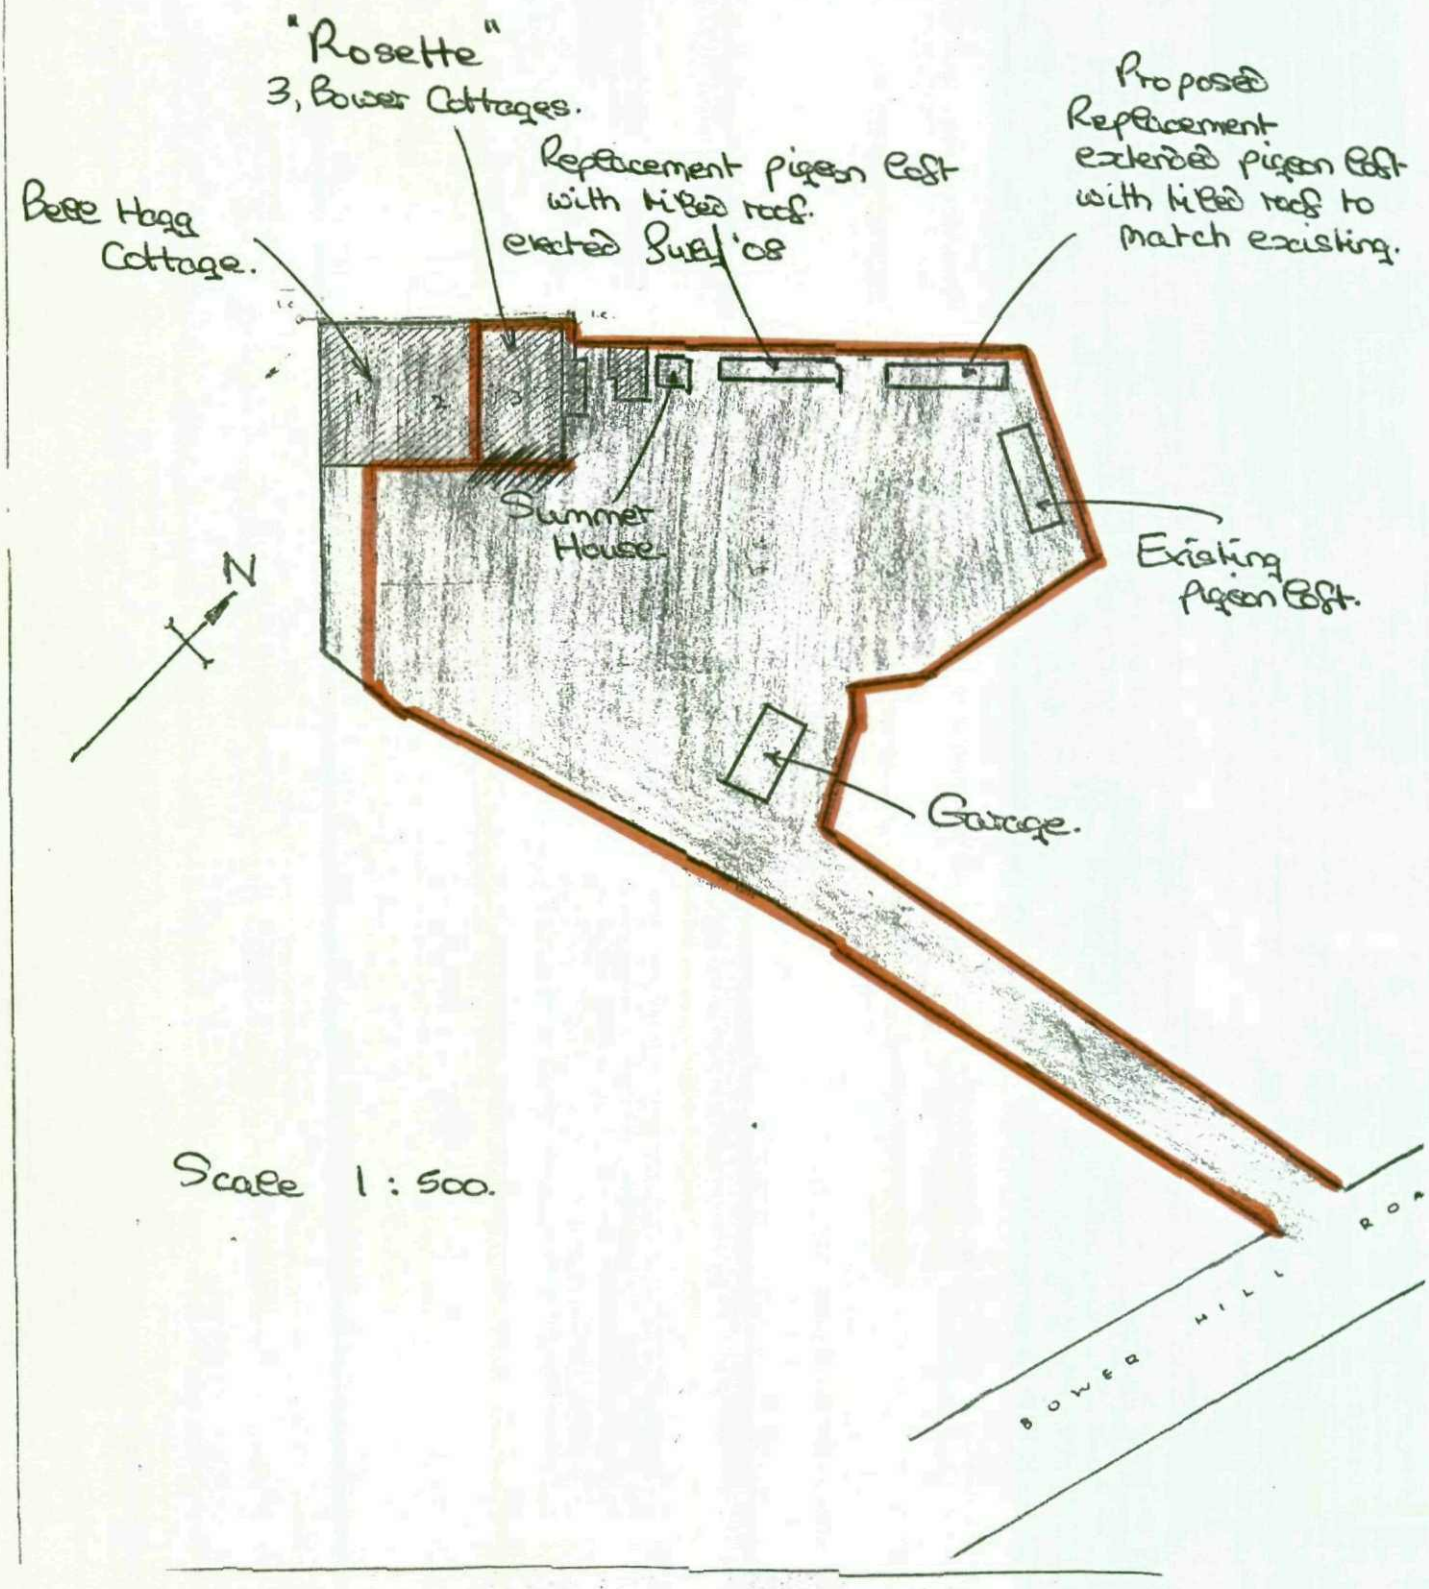

"Rosette"
3, Bower Cottages.
Bees Hagg Cottage.
Replacement pigeon loft with hipped roof. erected June '08
Proposed Replacement extended pigeon loft with hipped roof to match existing.
Summer House.
Existing Pigeon Loft.
Garage.
N
Scale 1:500.
BOWER HILL