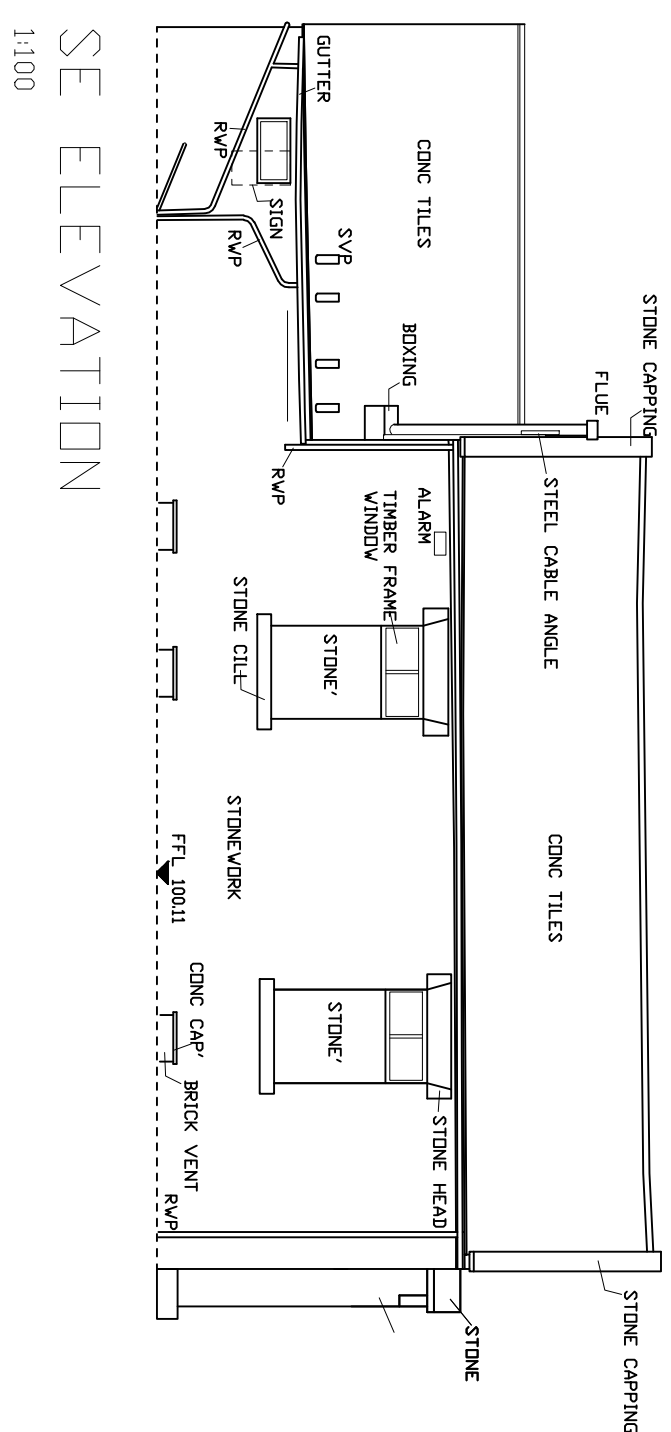
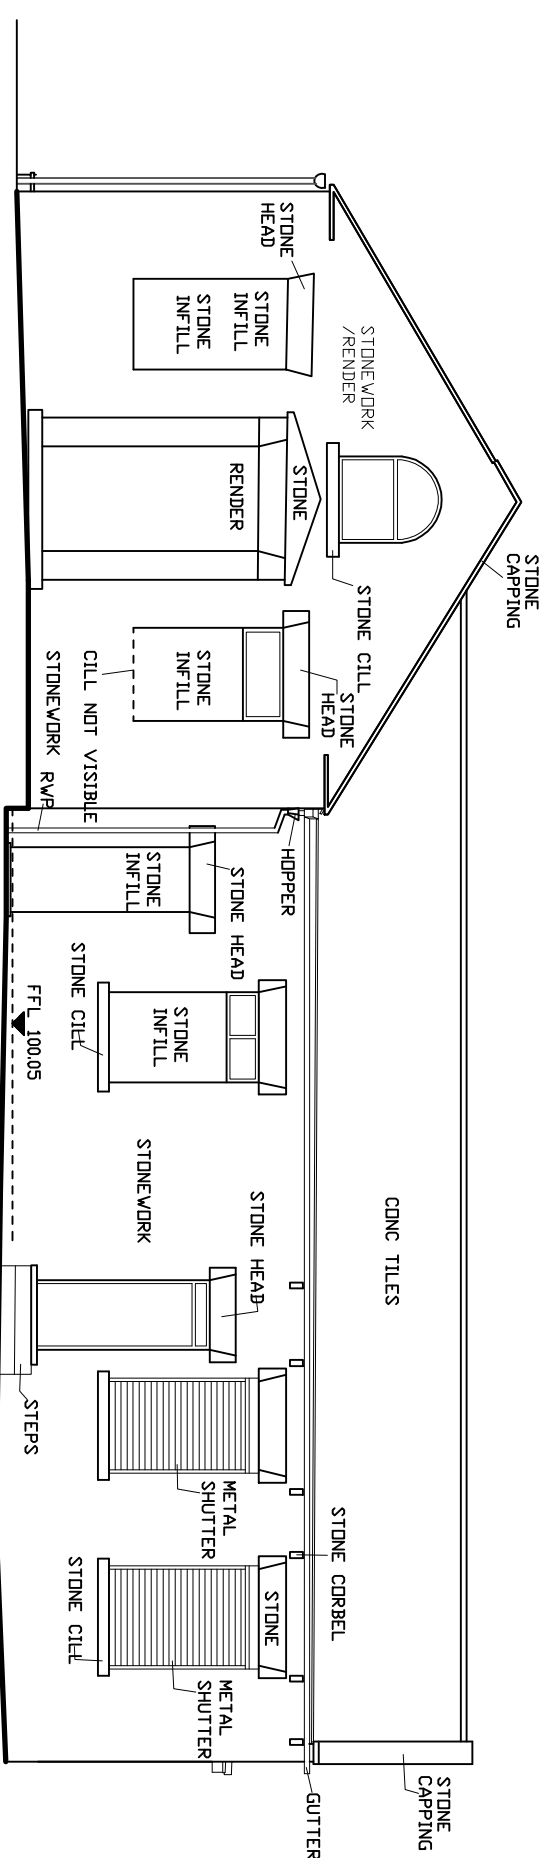
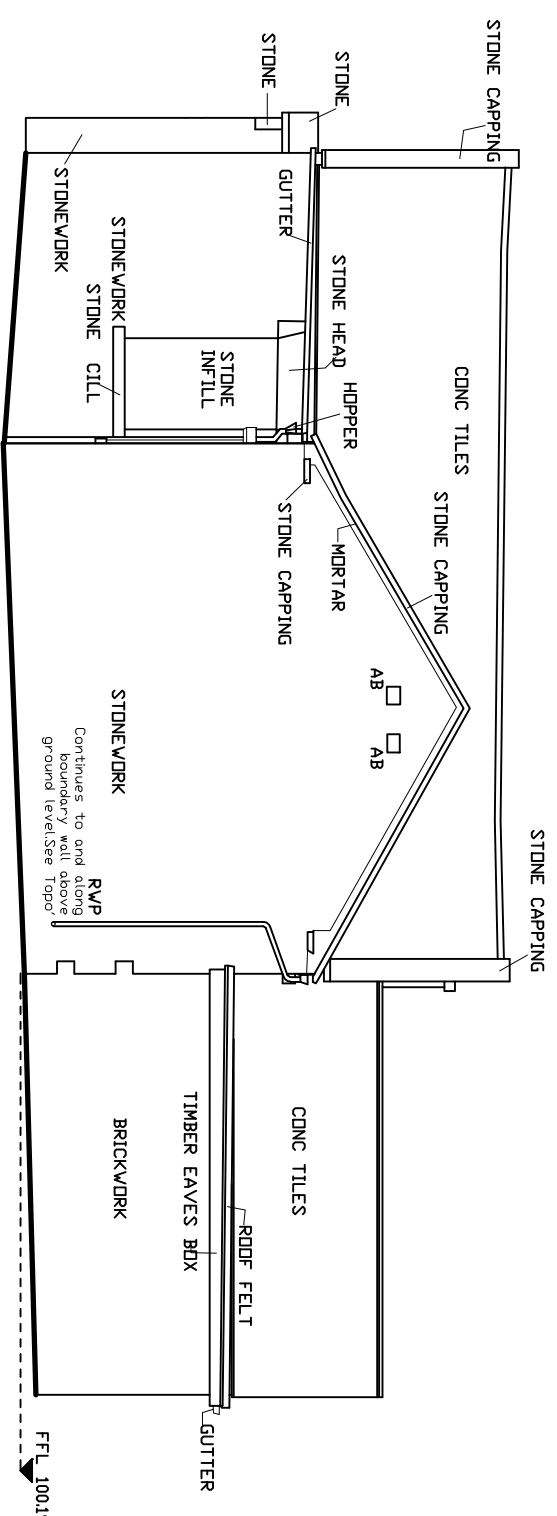
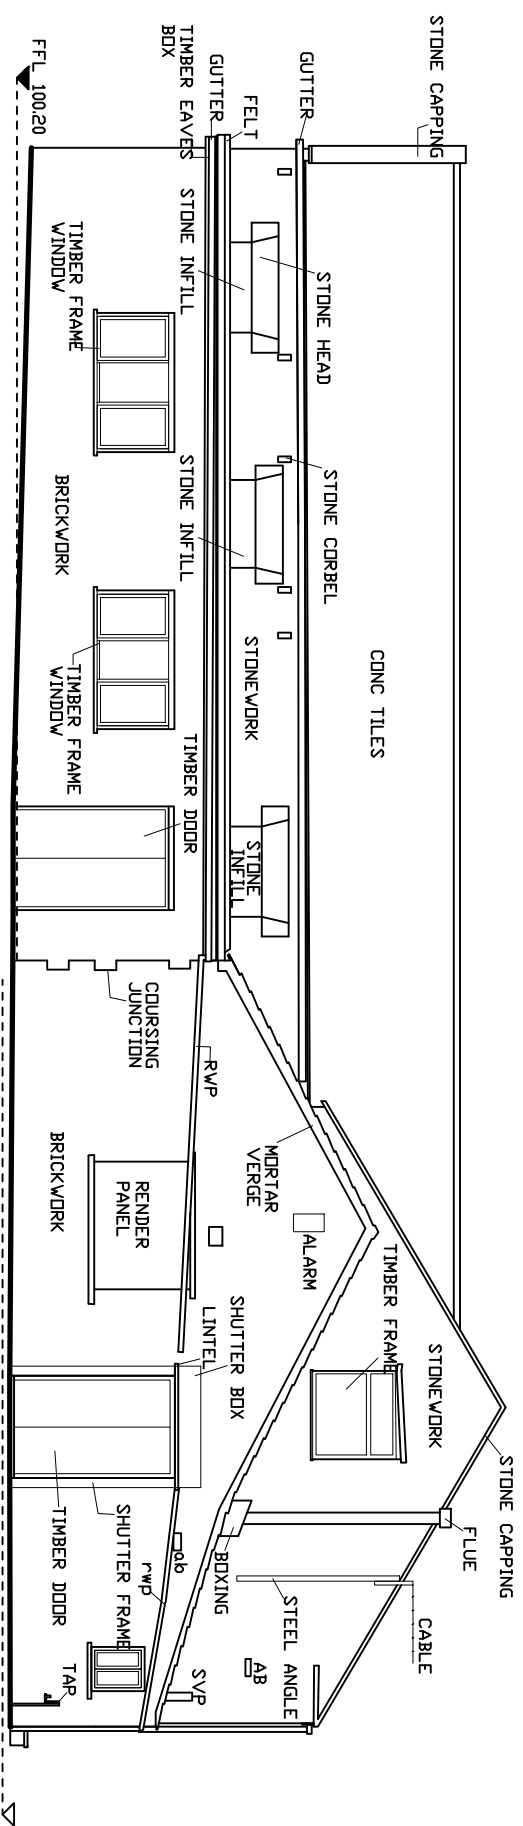
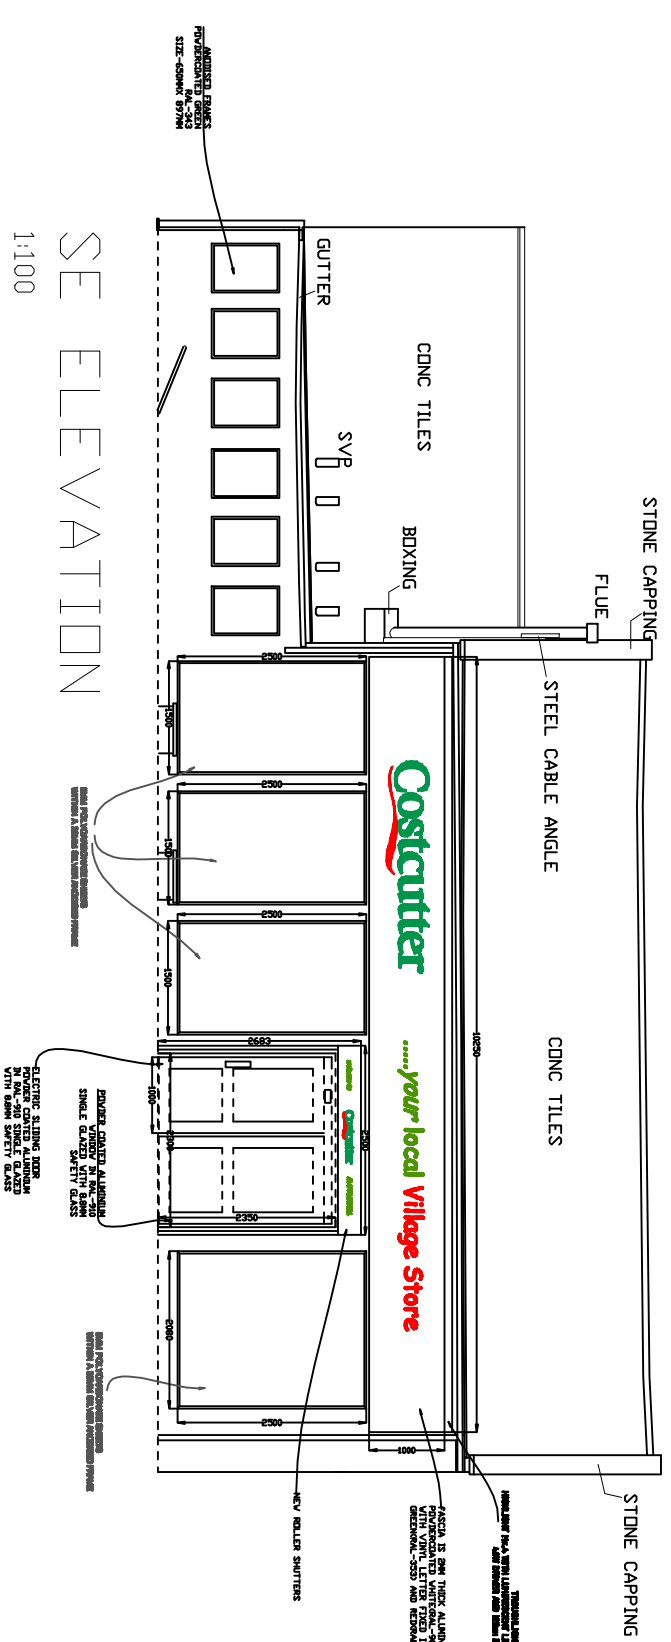
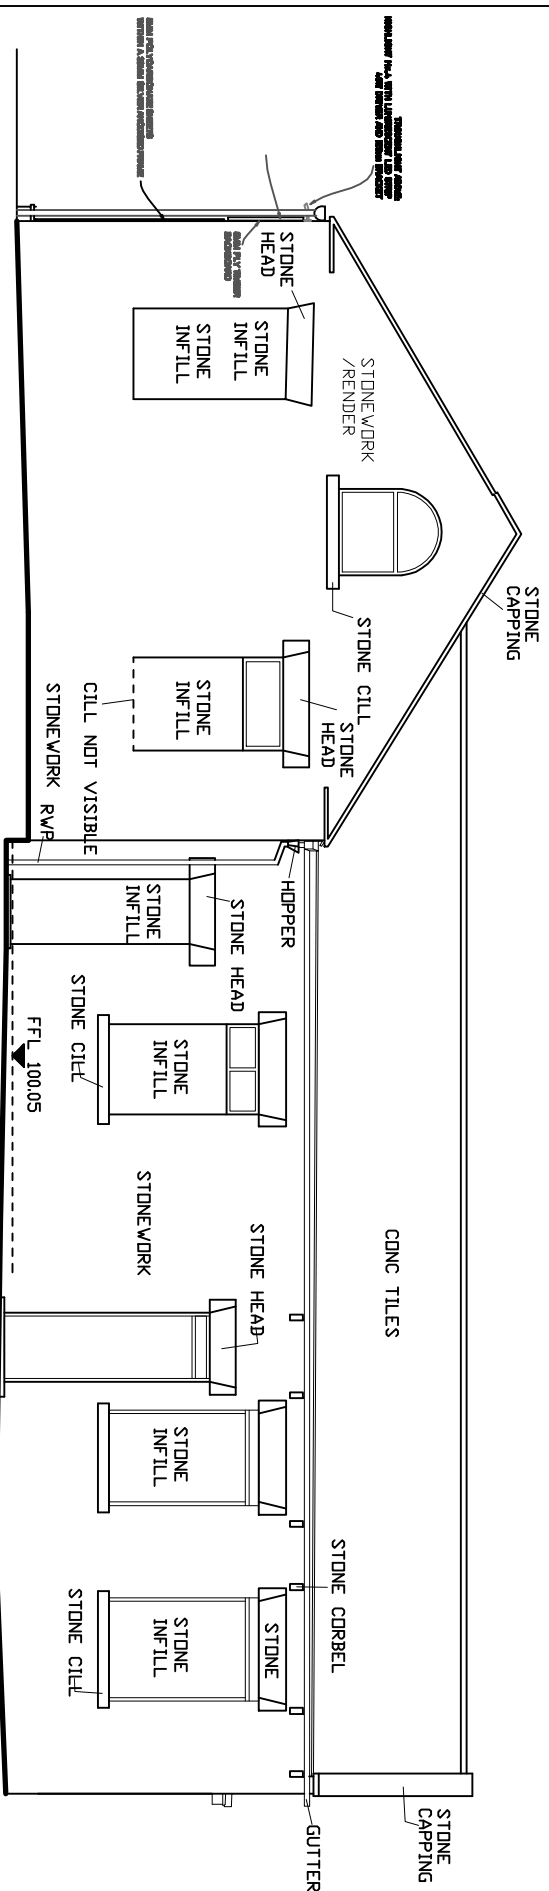
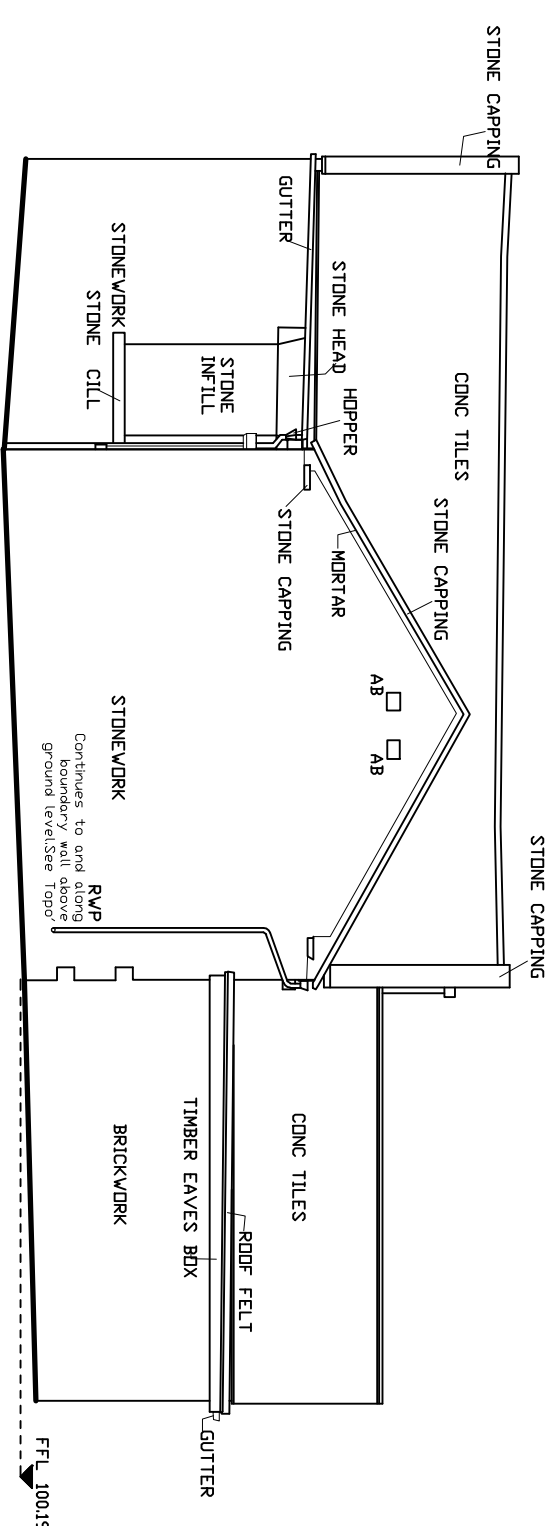
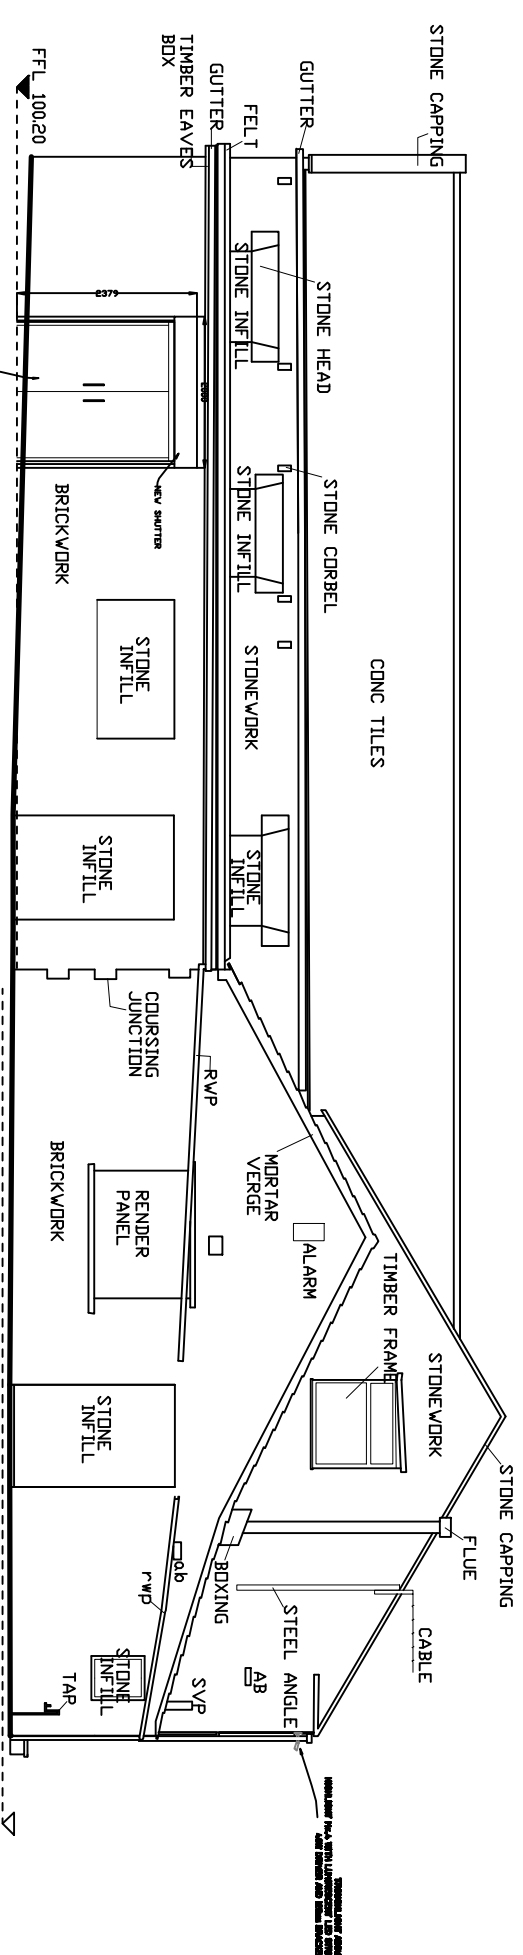
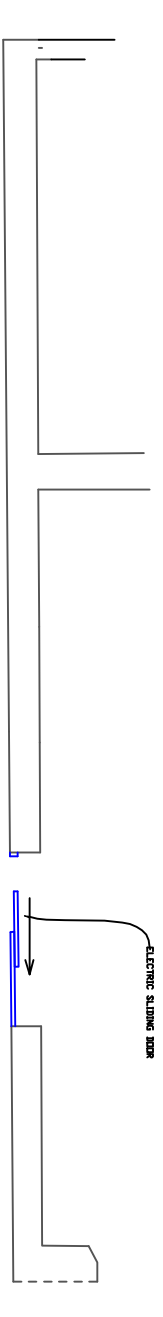


EXISTING ELEVATIONS

SE ELEVATION
1:100NE ELEVATION
1:100NW ELEVATION
1:100

PROPOSED ELEVATIONS

SE ELEVATION
1:100NE ELEVATION
1:100NW ELEVATION
1:100

SE ELEVATION
PLAN VIEW
1:100

Drawing Title			R003 NEWS LTD THE HAPPLEWELL HOUSE BRANLEY		
Scale	Drawing No		Date		
1:100	ELEVATION DRAWINGS		11/02/2011		
Drawn	Forwards				
ANTONY DOWNS					



Harwell Vale, Common Road, Dunmurry, York, YO19 8RY
 Telephone: 01904 488885 Fax 01904 488828