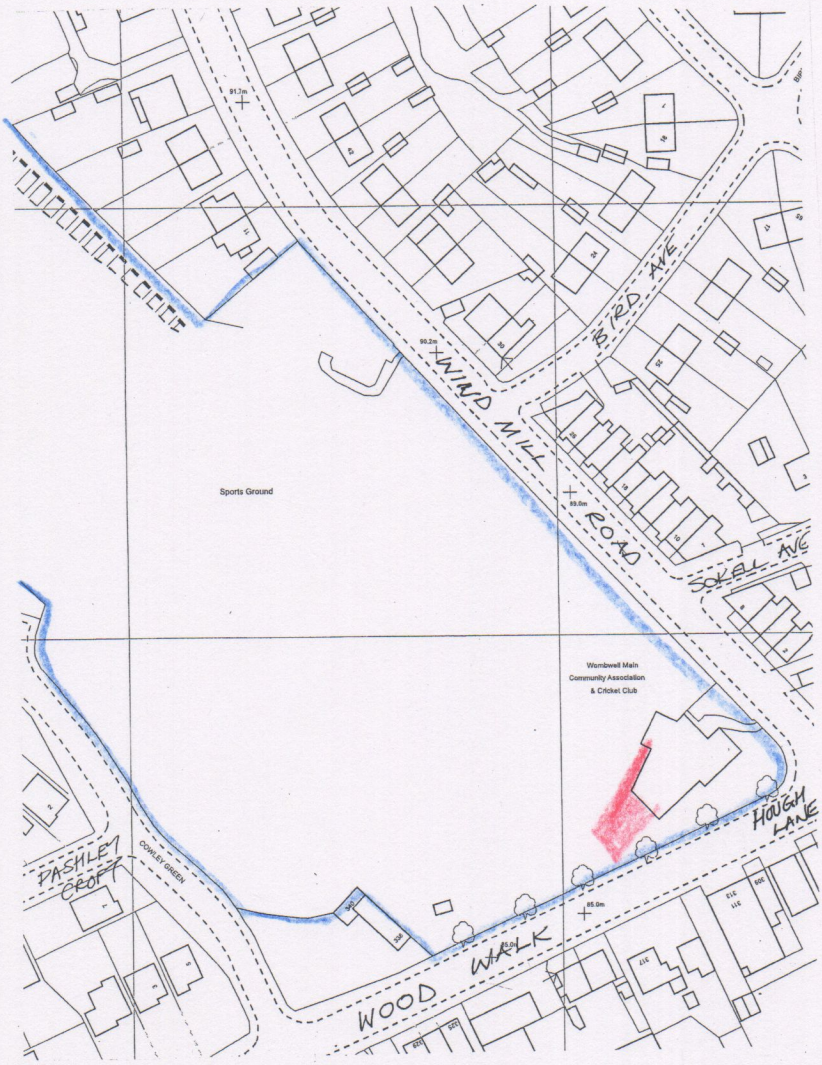


Location Plan 1:1250

Rev	Notes	Date
B	Re drawn	12/20


B/Regs:

Planning:


Garry Greetham Associates
Residential Design Consultant
Westwood House
18 Carr Lane
Tankersley
Barnsley S75 3BE
Tel(01226)746573

PROJECT	Various Extensions
CLIENT	Wombwell Sports Assoc.
TITLE	Site & Location Layouts
ADDRESS	"Wombwell Sports Assc", Windmill Road, Wombwell, Barnsley. S73 8PW
DRAWN BY	ggg
SCALE	as shown
DATE	Dec 20
DRAWING No	849-01
REV	B


Member of the Chartered Institute of Architectural Technologists

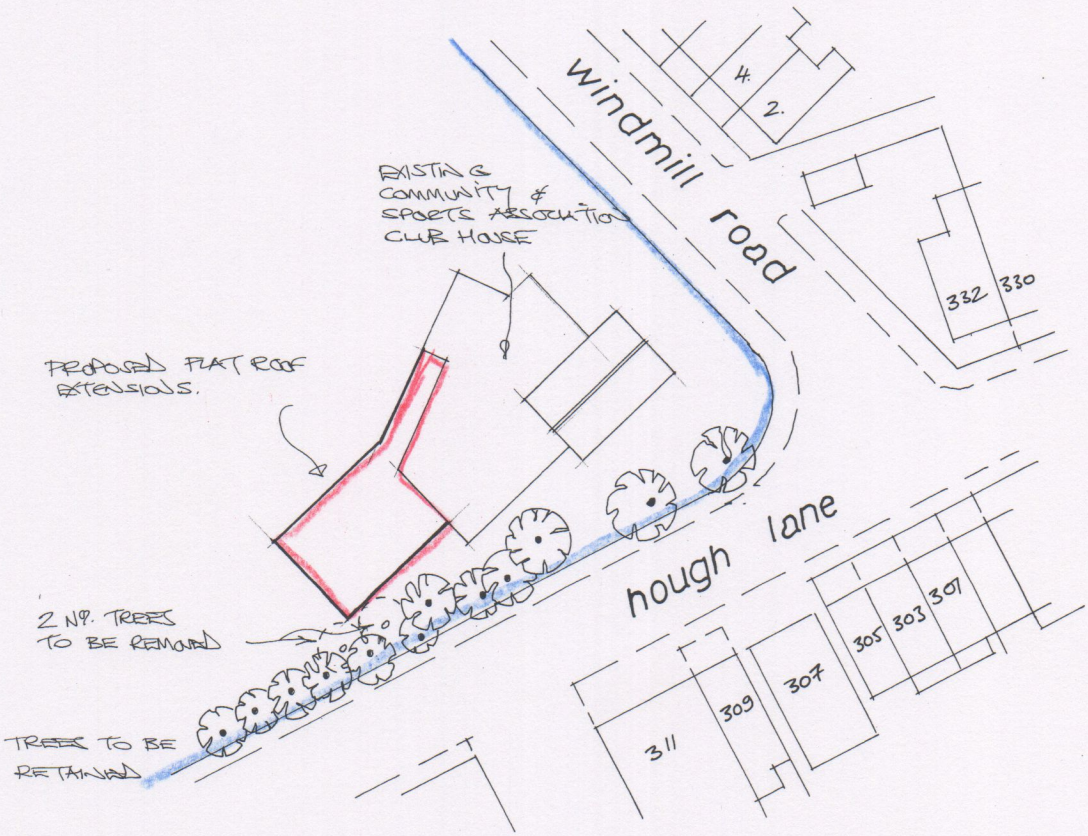


Site Layout 1:500

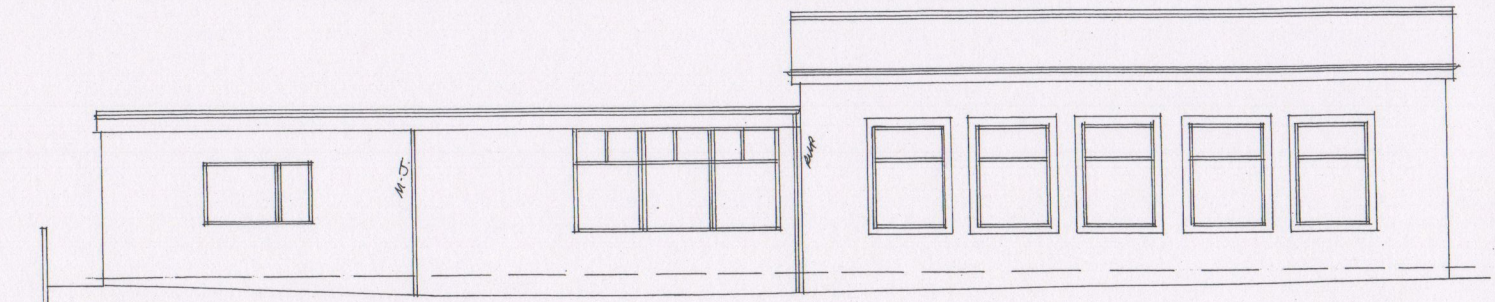


Wood Walk Front

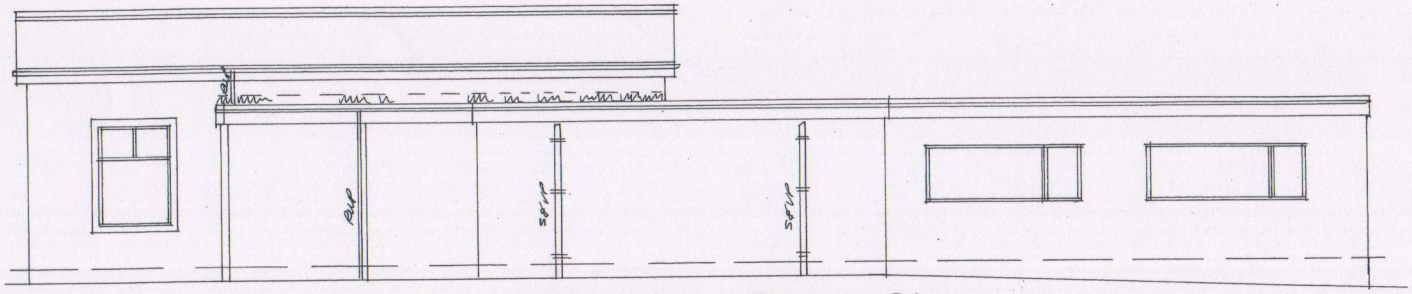

Windmill Road Side

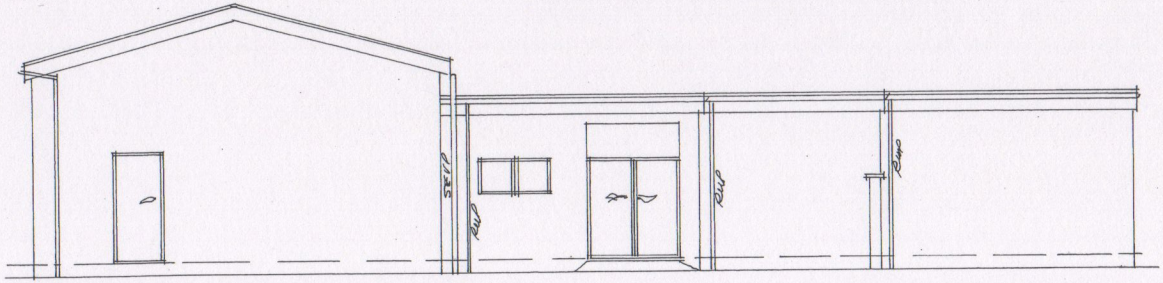

Windmill Road Front

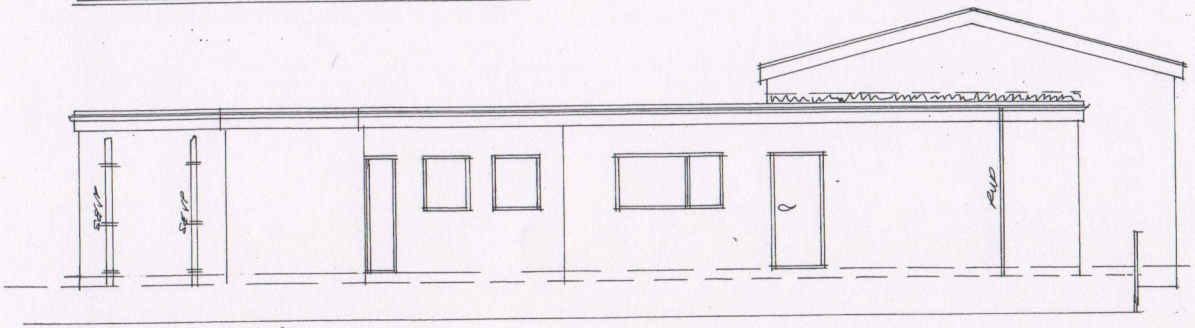


Wood Walk Side

Rev	Notes	Date

Garry Greetham Associates
Residential Design Consultant
Westwood House
18 Carr Lane
Tankersley
Barnsley S75 3BE
Tel(01226)746573

PROJECT	Various Extensions
CLIENT	Wombwell Sports Assoc.
TITLE	Elevations as Existing
ADDRESS	"Wombwell Sports Assc", Windmill Road, Wombwell, Barnsley. S73 8PW
DRAWN BY	ggg
SCALE	1:100
DATE	Dec 20
DRAWING No	849-10
REV	

Member of the Chartered Institute of Architectural Technologists

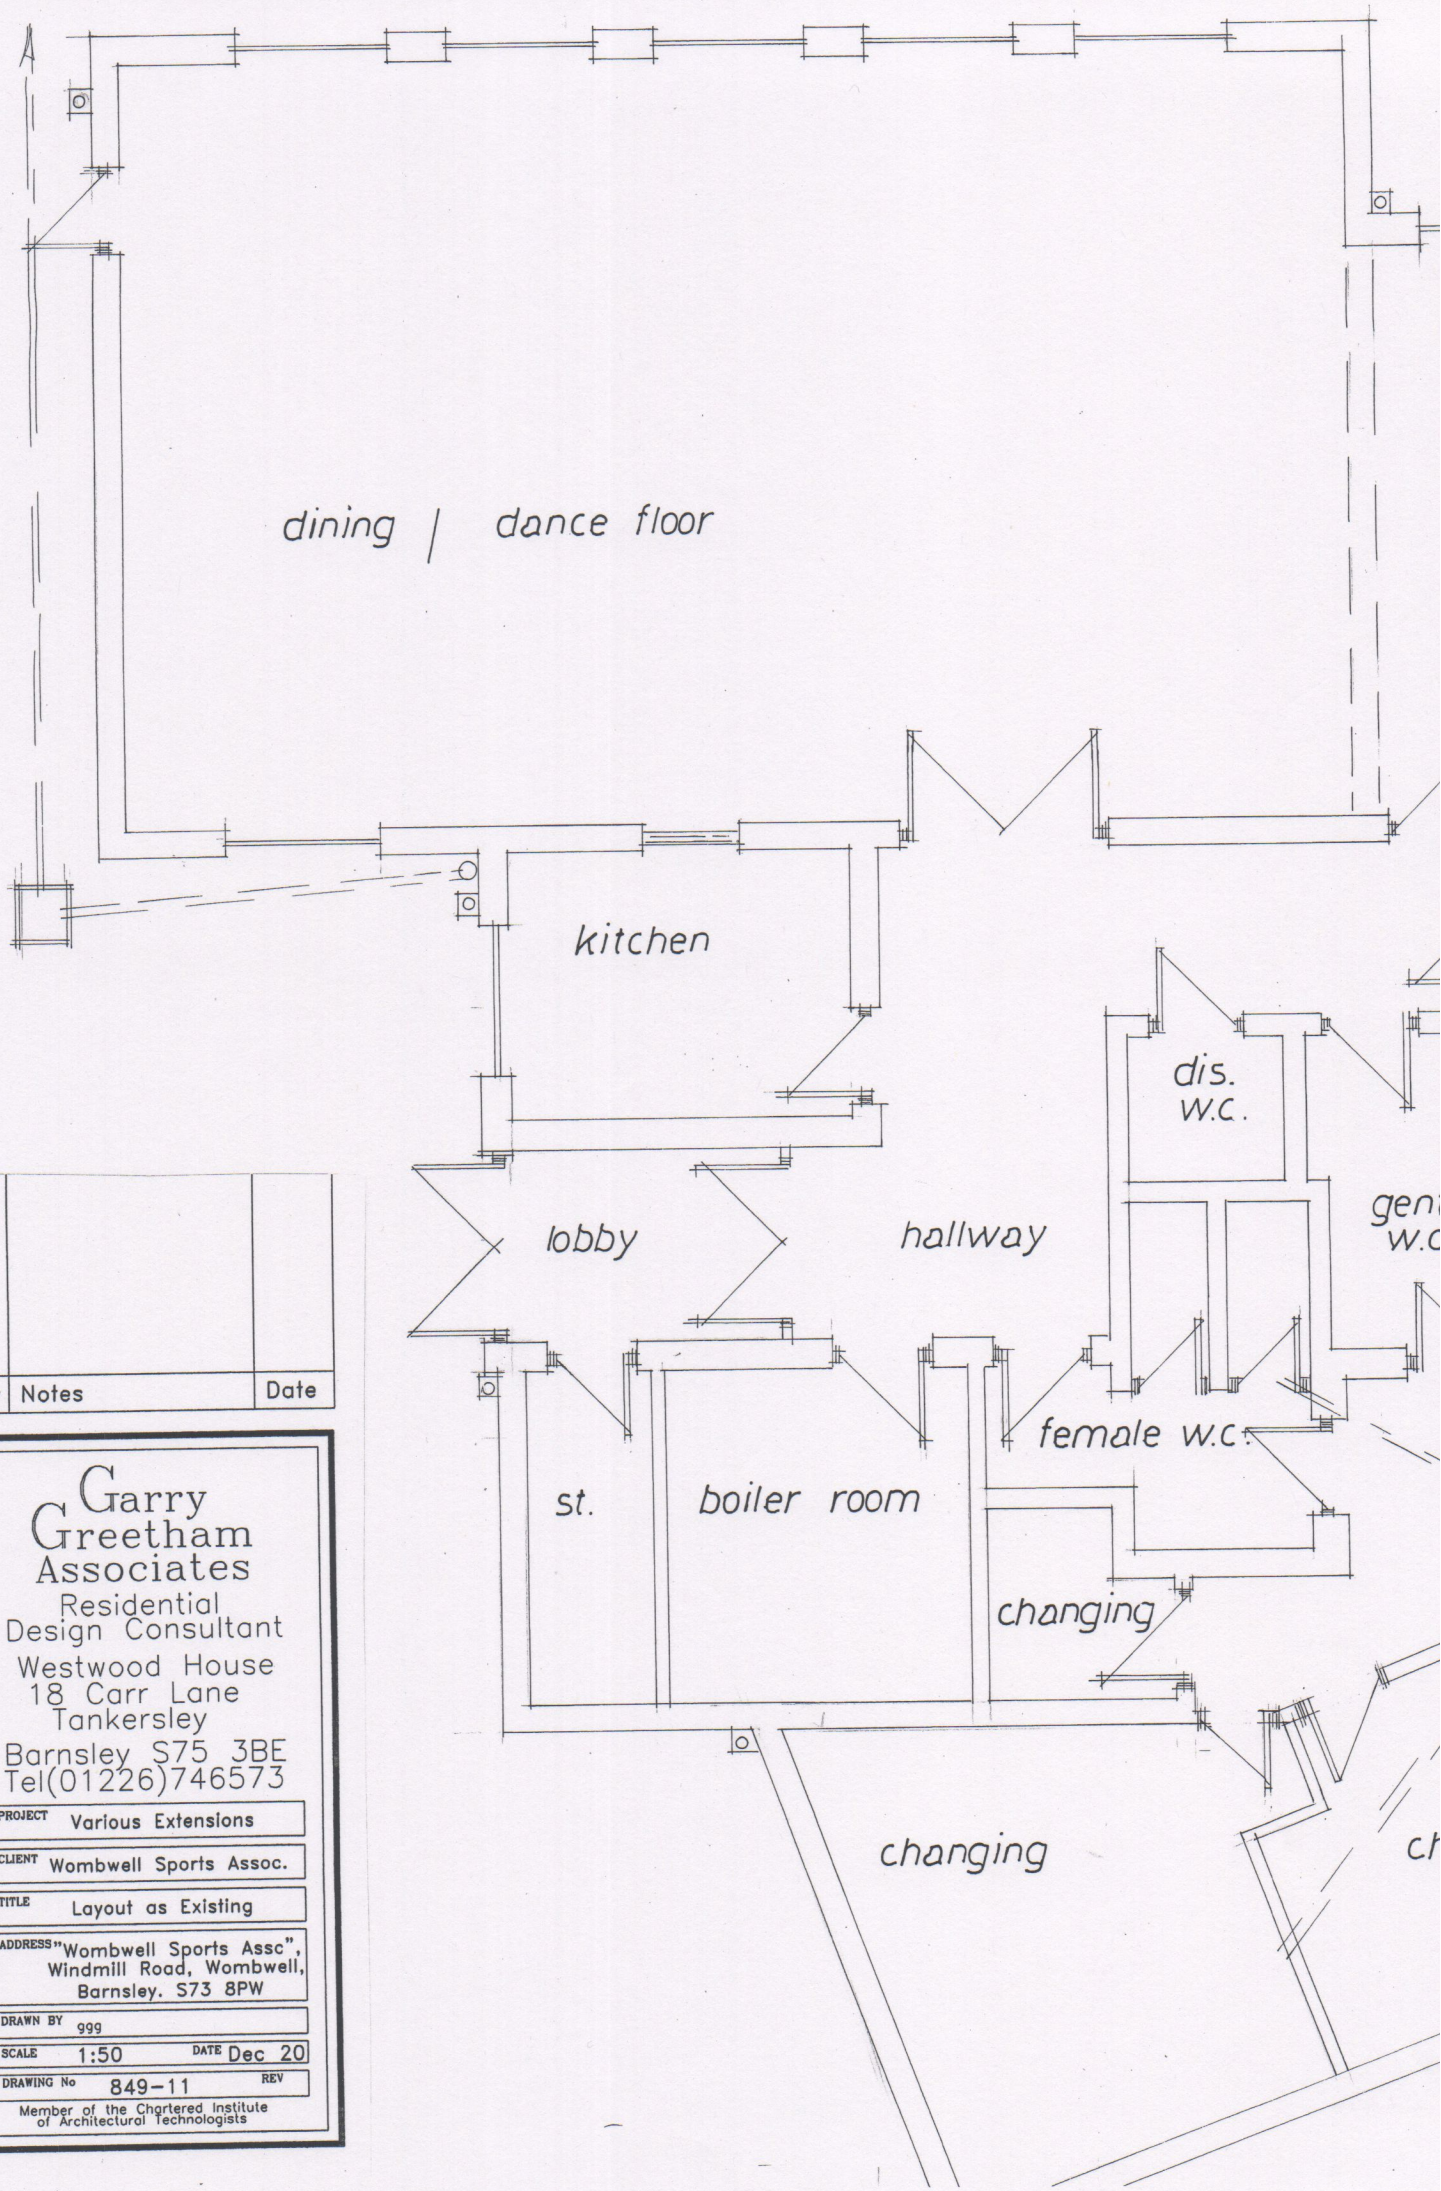



Rev	Notes	Date


Garry Greetham Associates
Residential Design Consultant
Westwood House
18 Carr Lane
Tankersley
Barnsley S75 3BE
Tel(01226)746573


PROJECT	Various Extensions
CLIENT	Wombwell Sports Assoc.
TITLE	Layout as Existing
ADDRESS	"Wombwell Sports Assc", Windmill Road, Wombwell, Barnsley. S73 8PW
DRAWN BY	ggg
SCALE	1:50
DATE	Dec 20
DRAWING No	849-11
REV	


Member of the Chartered Institute of Architectural Technologists

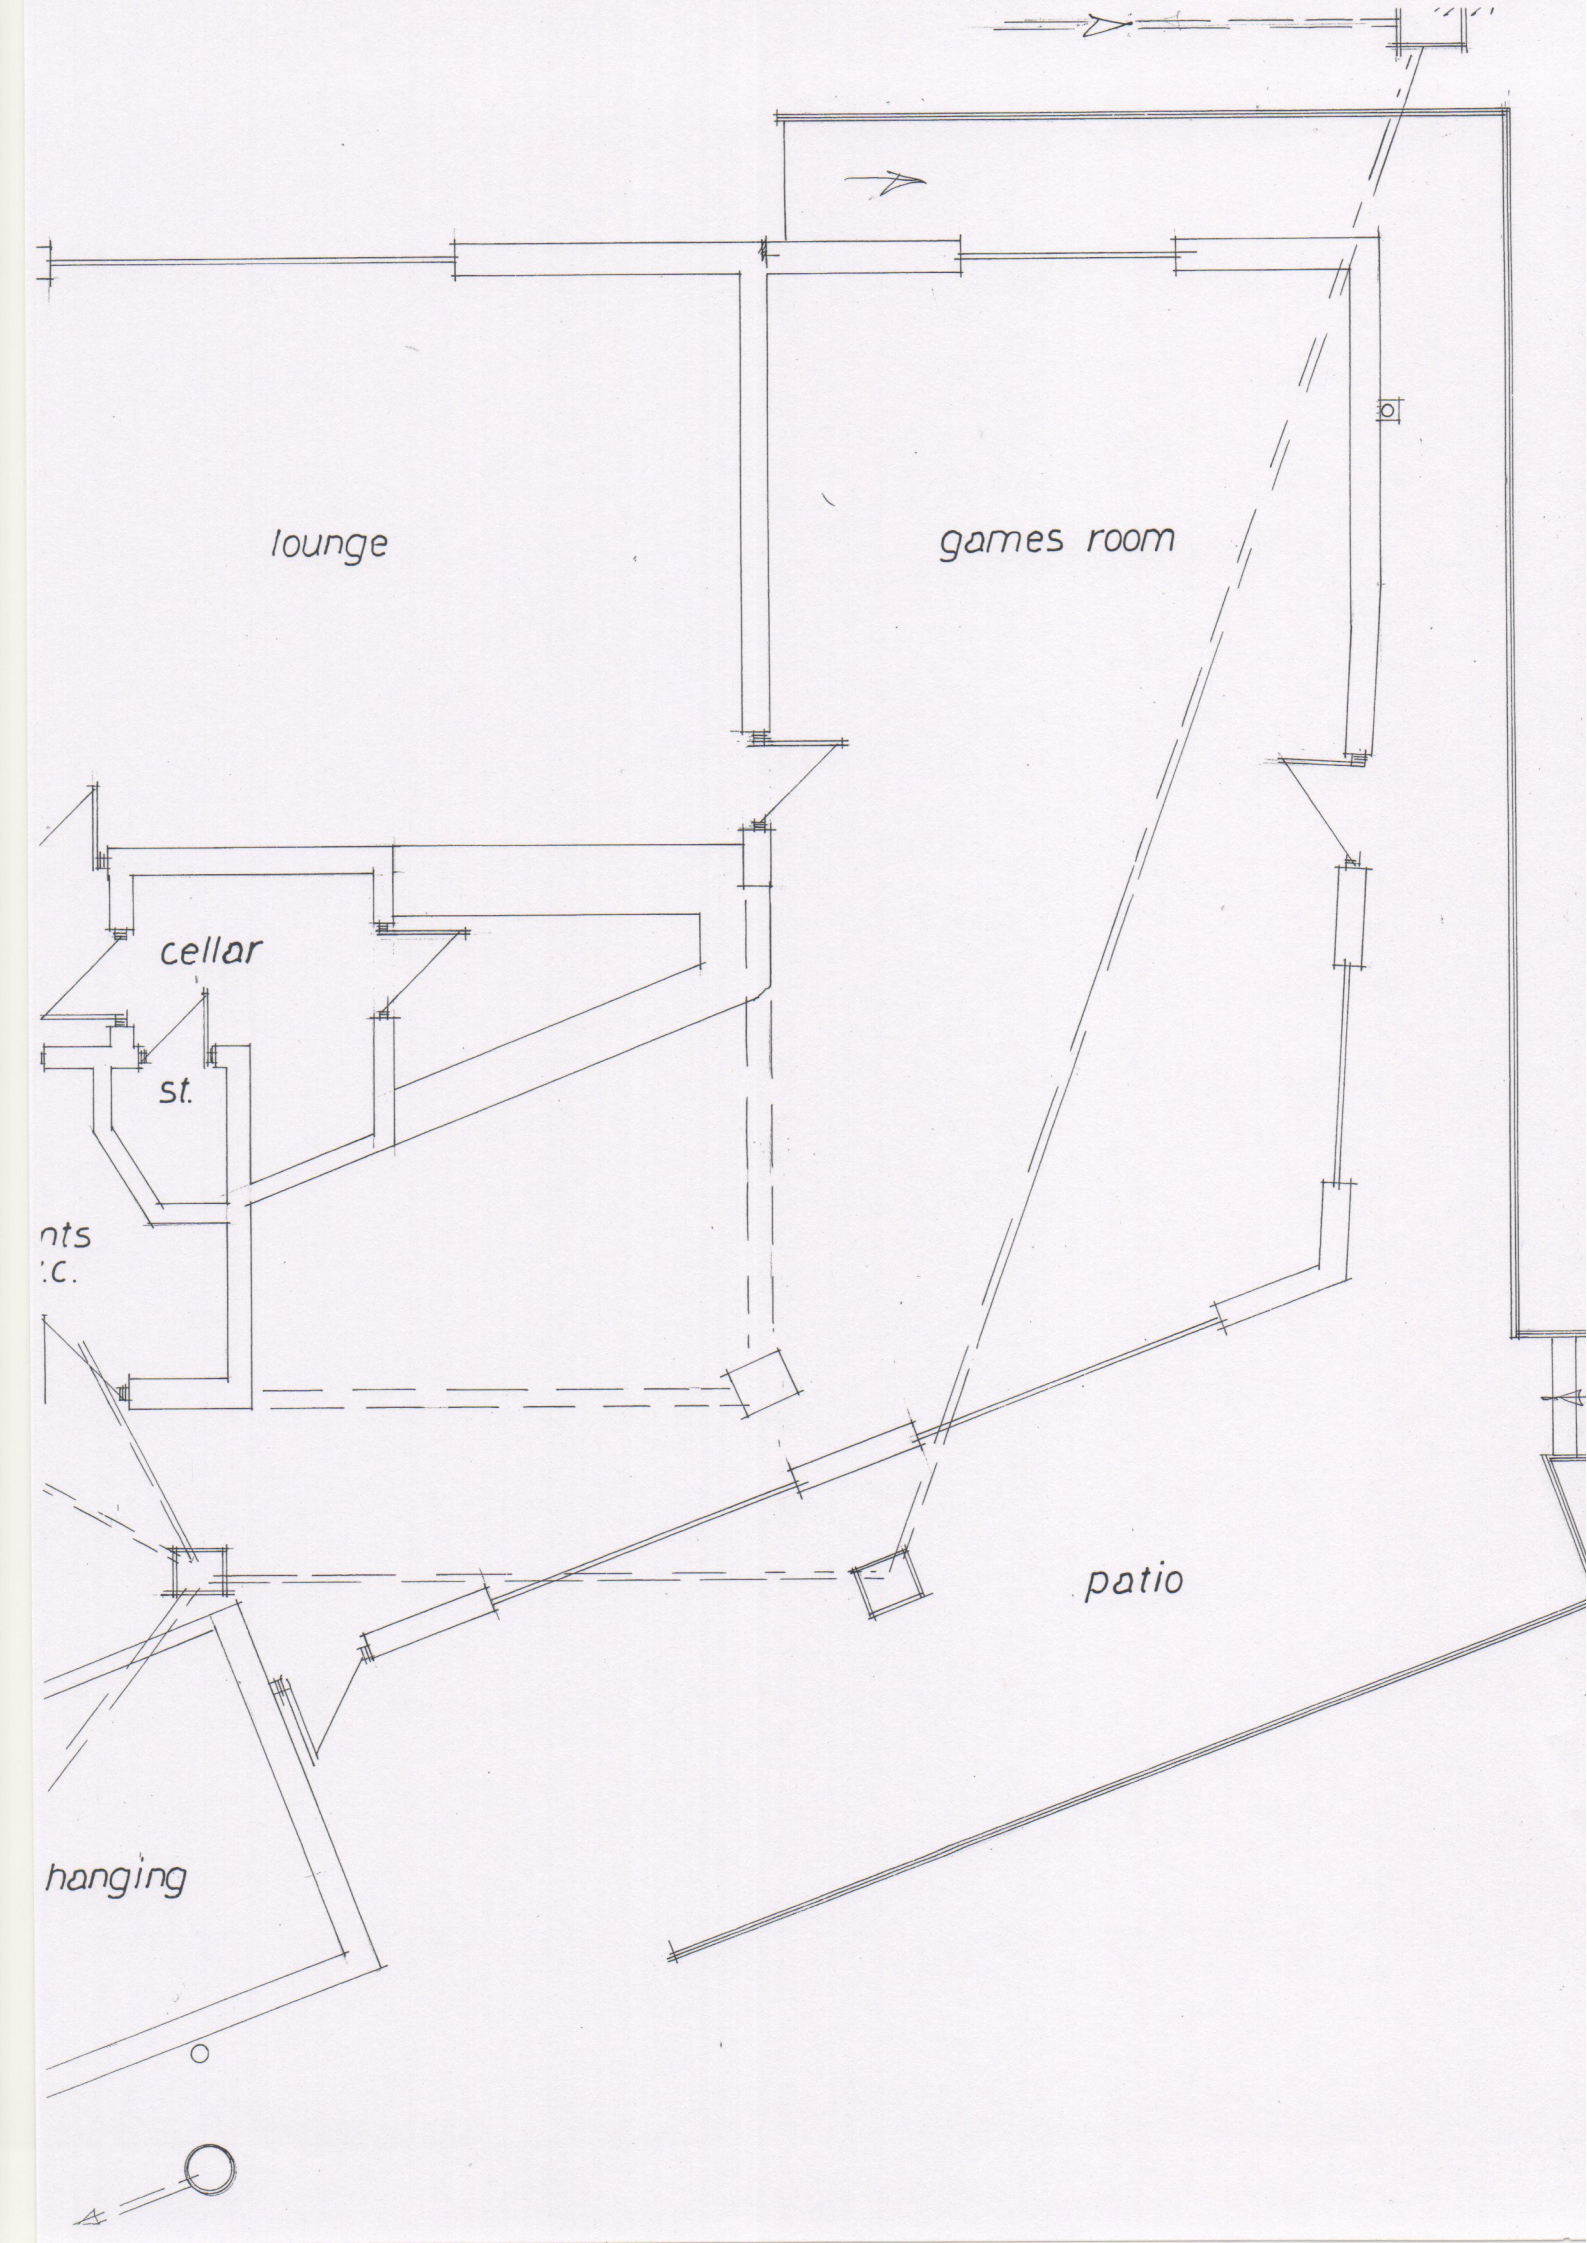
lounge
games room
cellar
st.
nts
:c.
patio
hanging

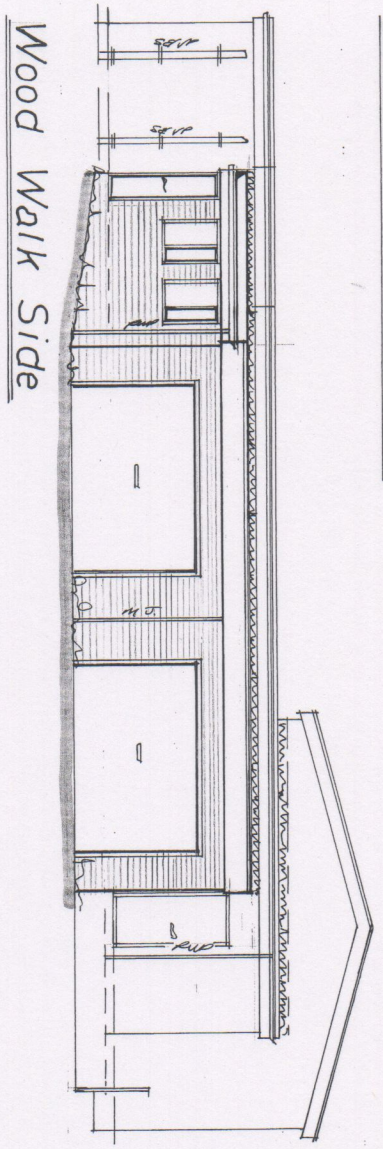

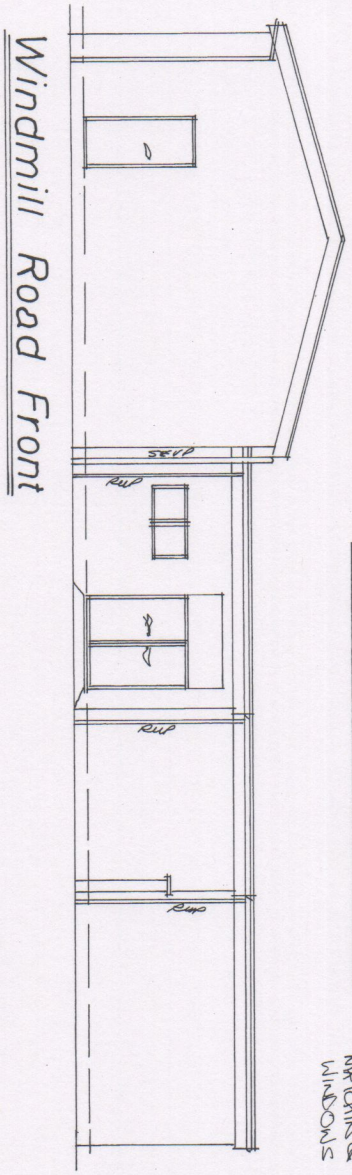

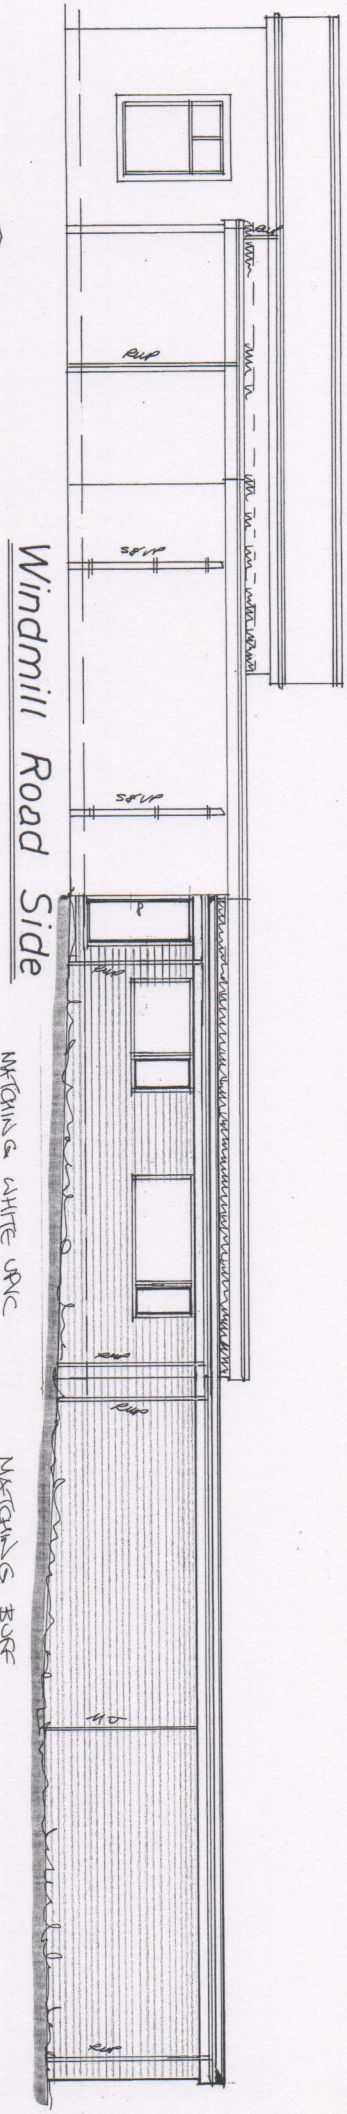

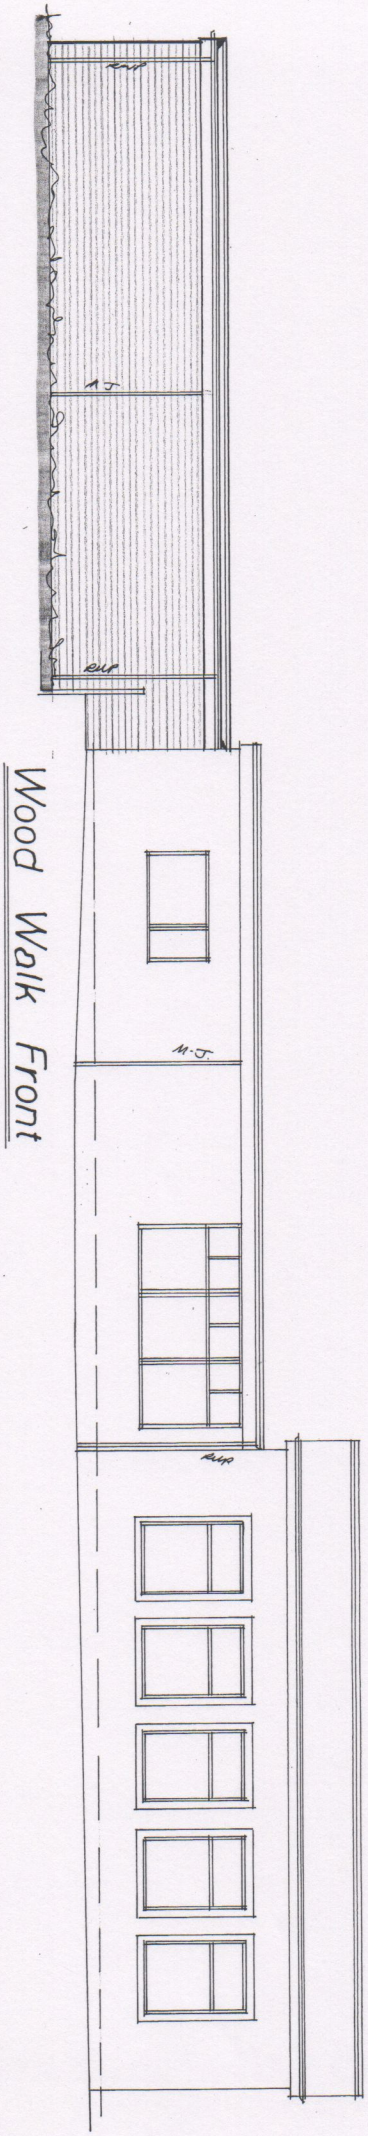


Rev	Notes	Date

Garry Greetham Associates
Residential Design Consultant
Westwood House
18 Carr Lane
Tankersley
Barnsley S75 3BE
Tel(01226)746573

PROJECT	Various Extensions
CLIENT	Wombwell Sports Assoc.
TITLE	Elevations as Proposed
ADDRESS	"Wombwell Sports Assc", Windmill Road, Wombwell, Barnsley. S73 8PW
DRAWN BY	ggg
SCALE	1:100
DATE	Dec 20
DRAWING No	849-12
REV	

Member of the Chartered Institute of Architectural Technologists

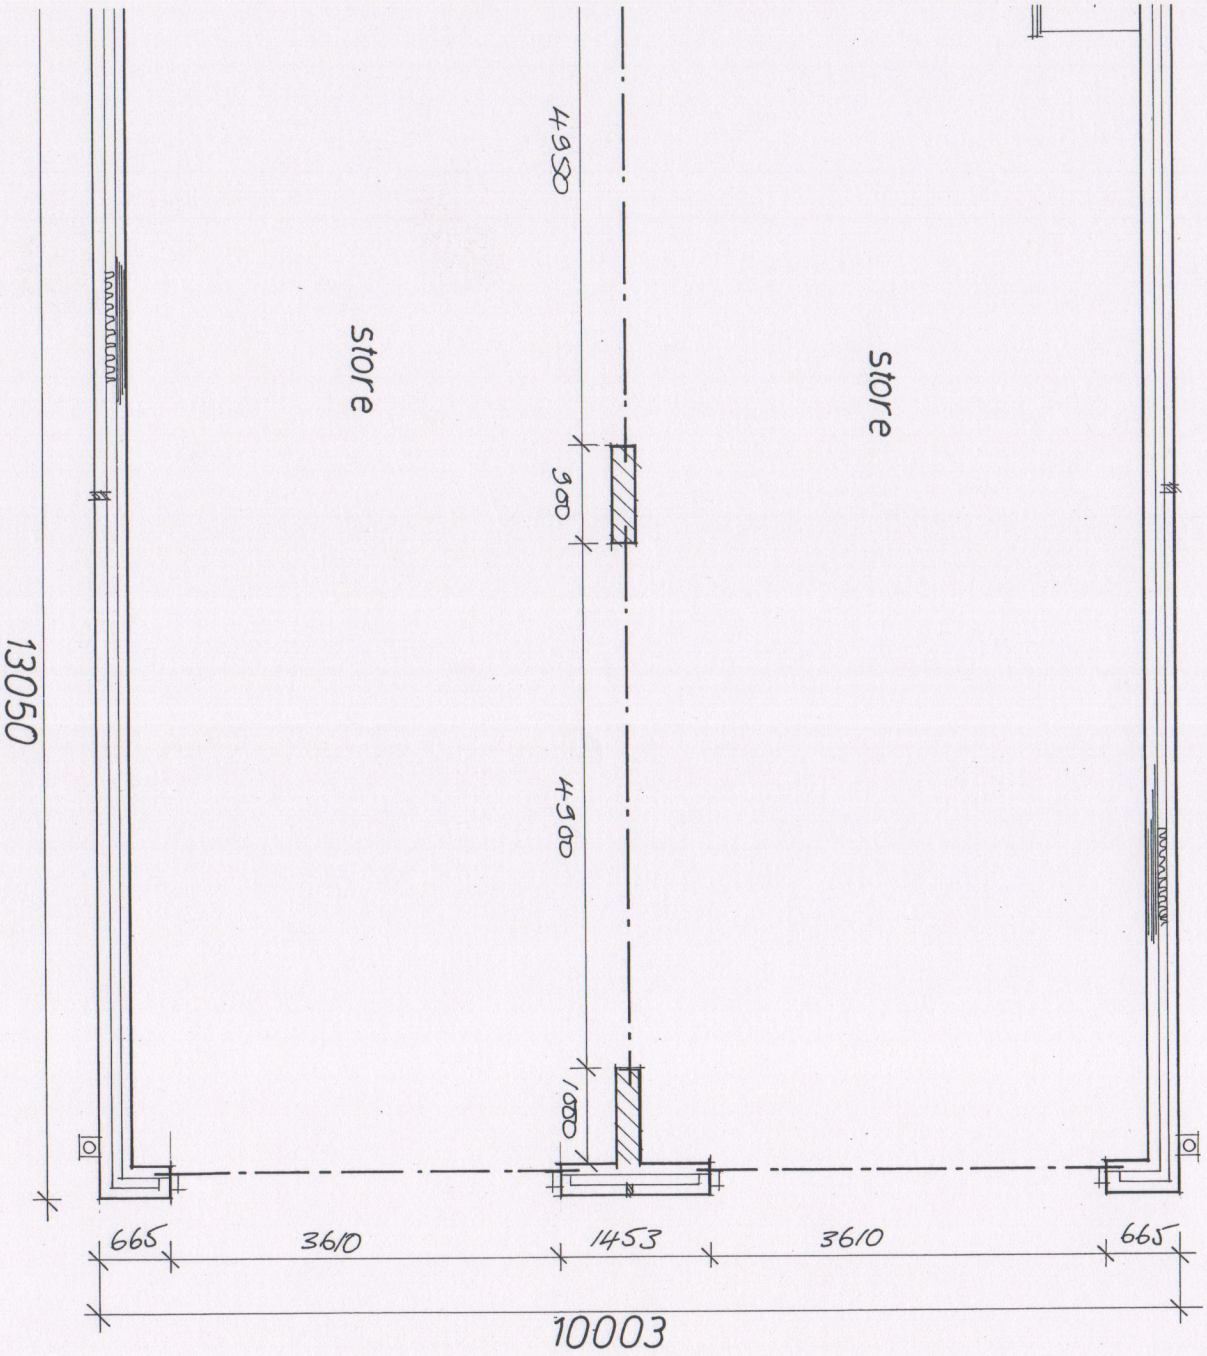


Rev	Notes	Date

Garry Greetham Associates
Residential Design Consultant
Westwood House
18 Carr Lane
Tankersley
Barnsley S75 3BE
Tel(01226)746573

PROJECT	Various Extensions
CLIENT	Wombwell Sports Assoc.
TITLE	Layout as Proposed
ADDRESS	"Wombwell Sports Assc", Windmill Road, Wombwell, Barnsley. S73 8PW
DRAWN BY	ggg
SCALE	1:50
DATE	Dec 20
DRAWING No	849-13
REV	

Member of the Chartered Institute of Architectural Technologists

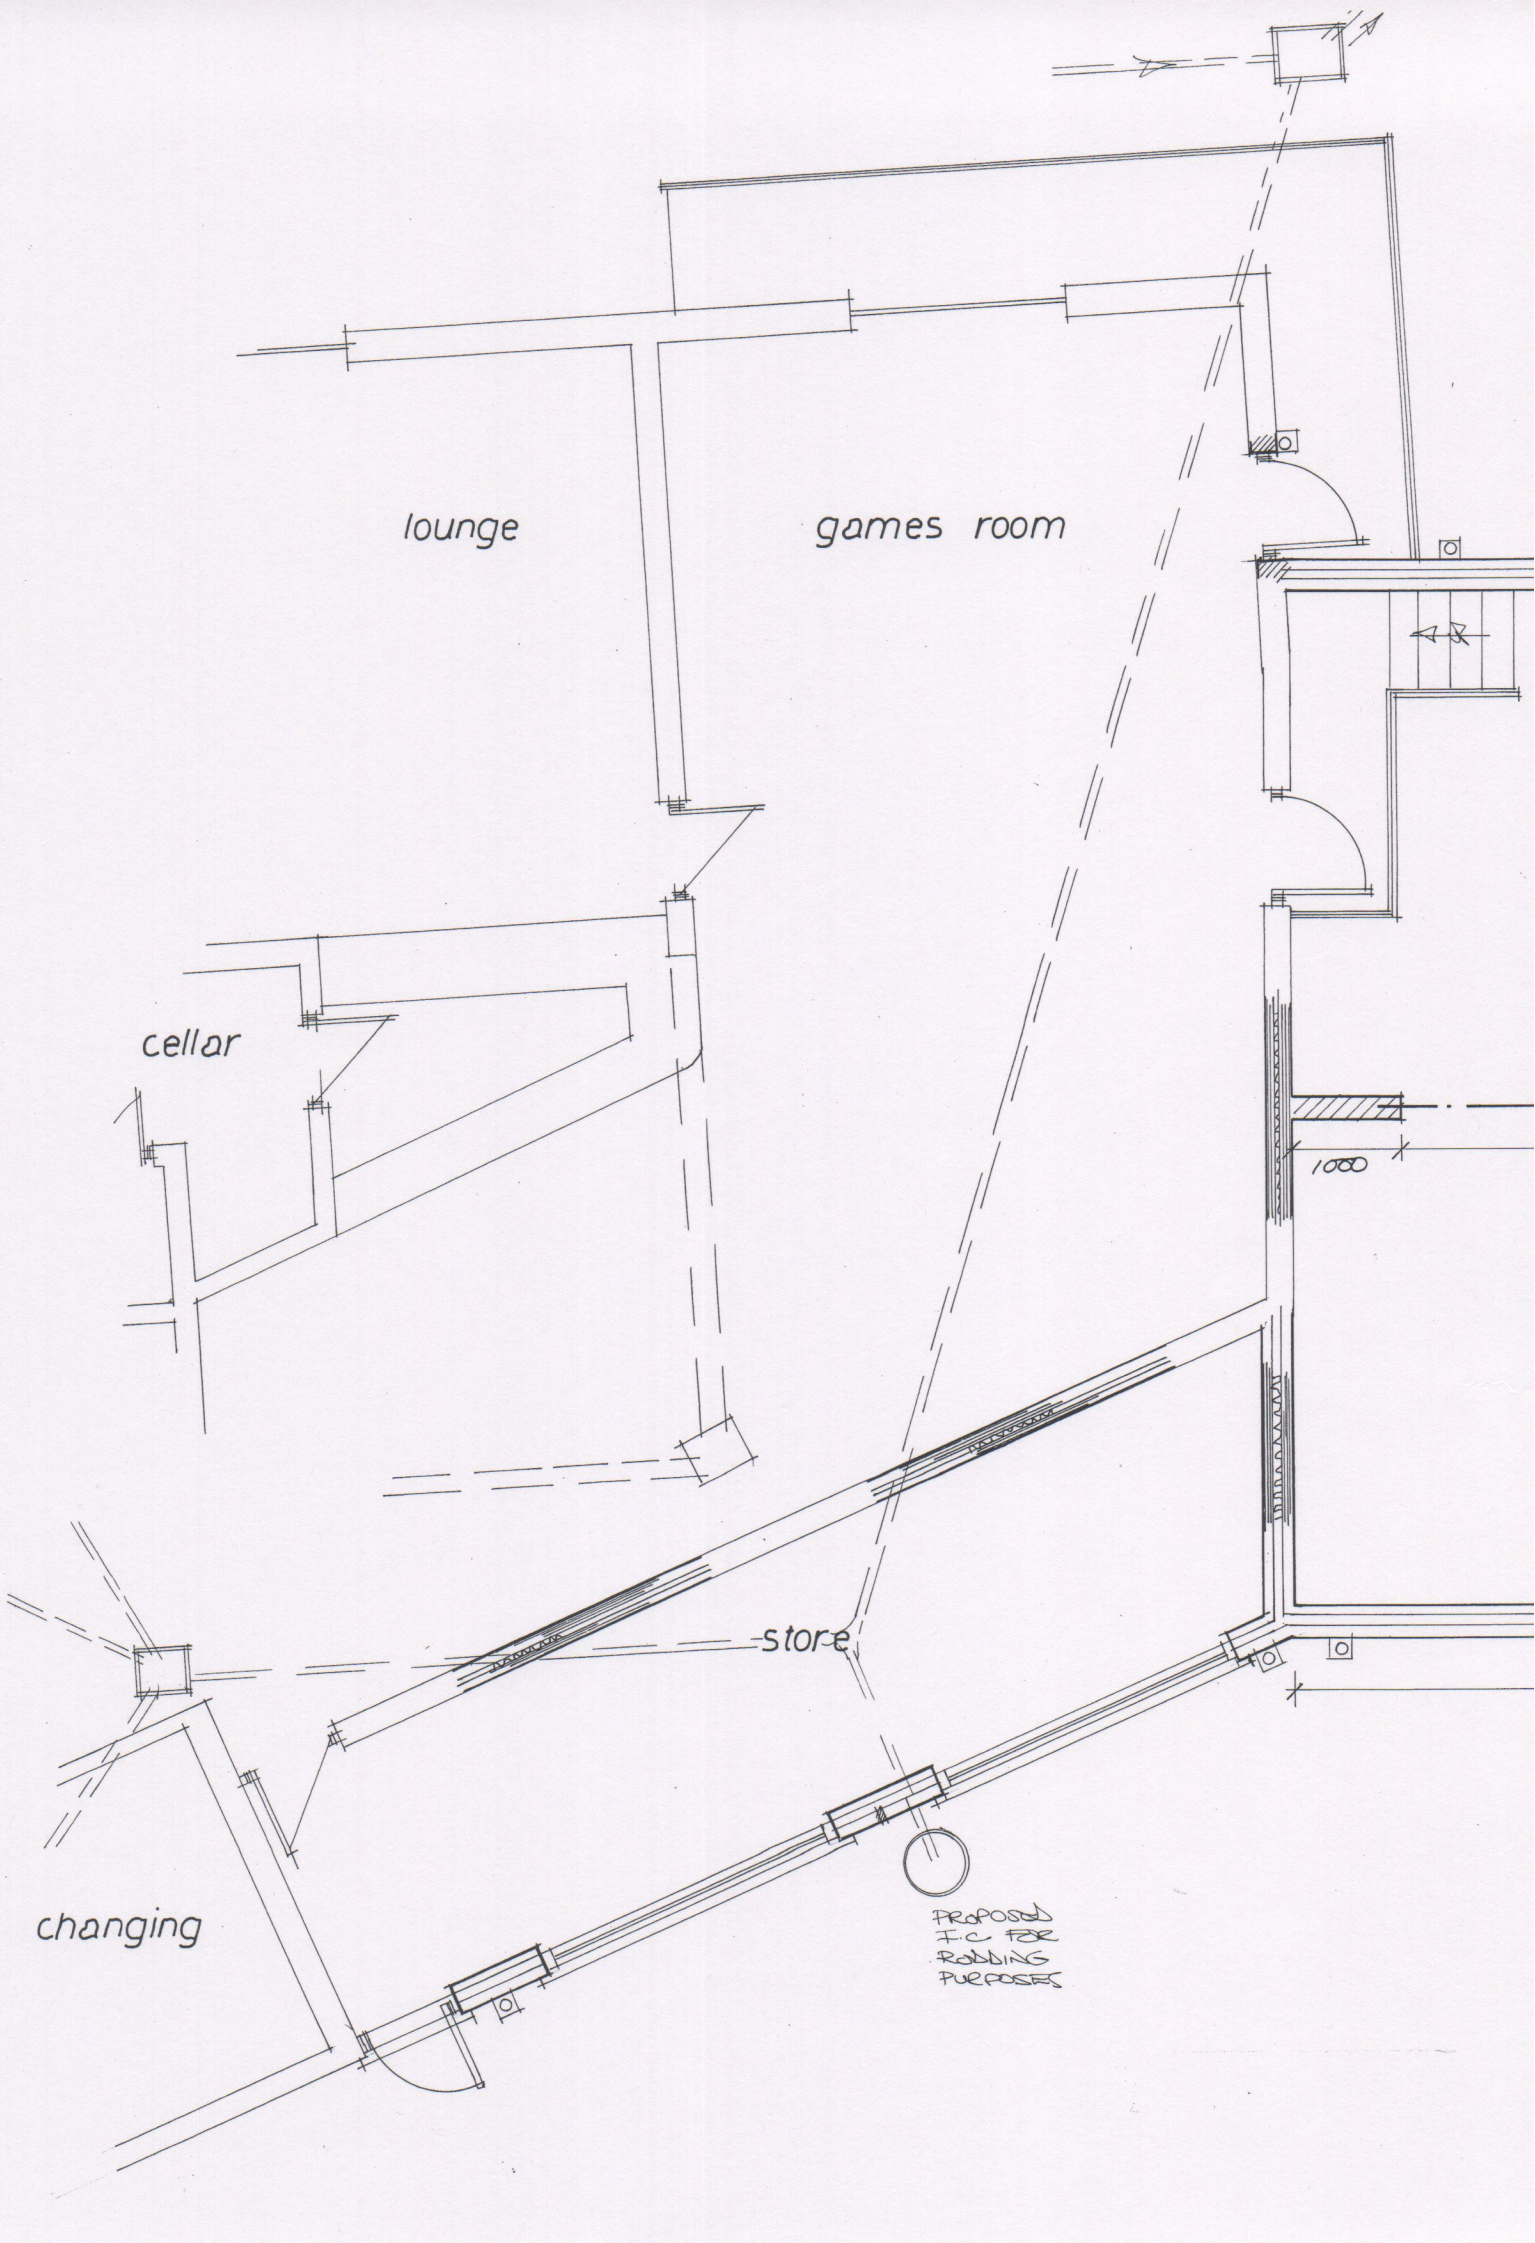
lounge
games room
cellar
1000
store
changing
PROPOSED
F.C FOR
ROBBING
PURPOSES