
7 Warner Road Barnsley S75 2HQ

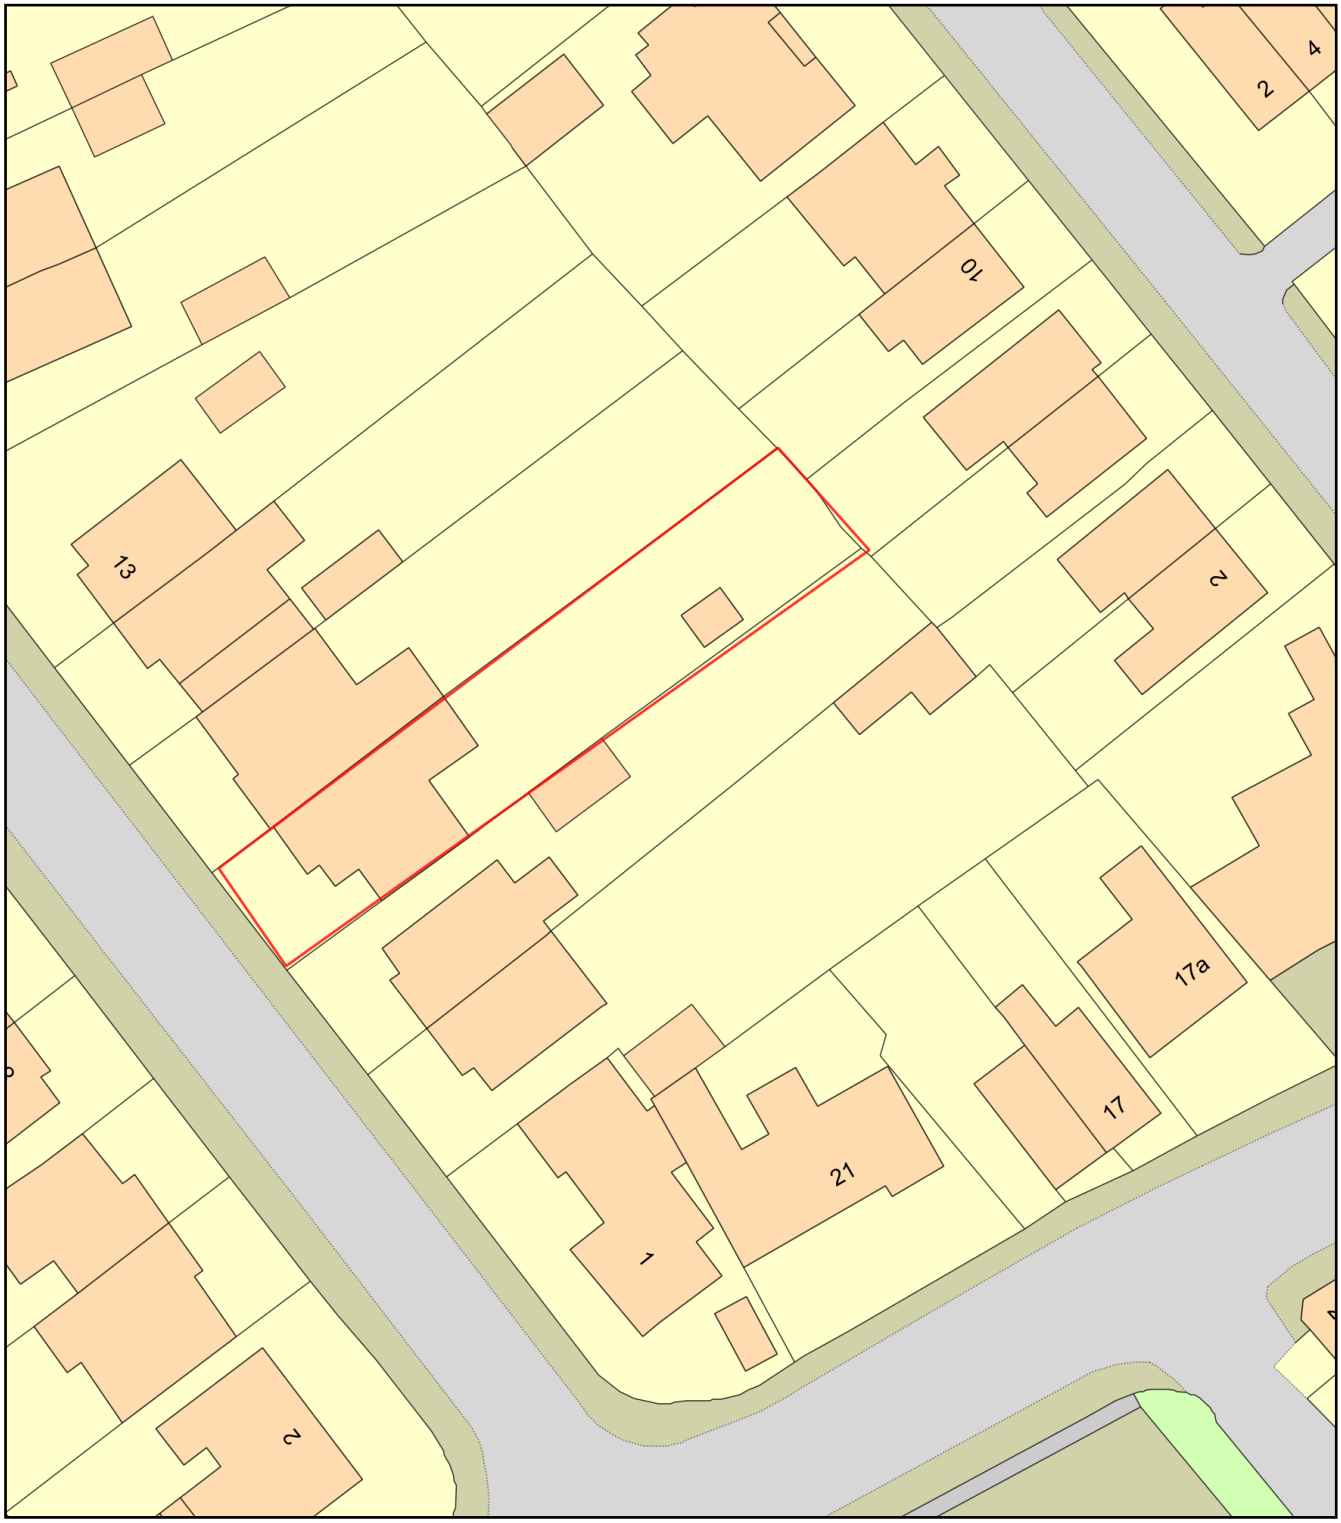

0 20
Metres

N

ReQuestaPlan

Plan Produced for:	Andrew Kaye
Date Produced:	24 Jan 2020
Plan Reference Number:	TQRQM20024150059095
Scale:	1:500 @ A4

© Crown copyright and database rights 2019 OS 100042766