


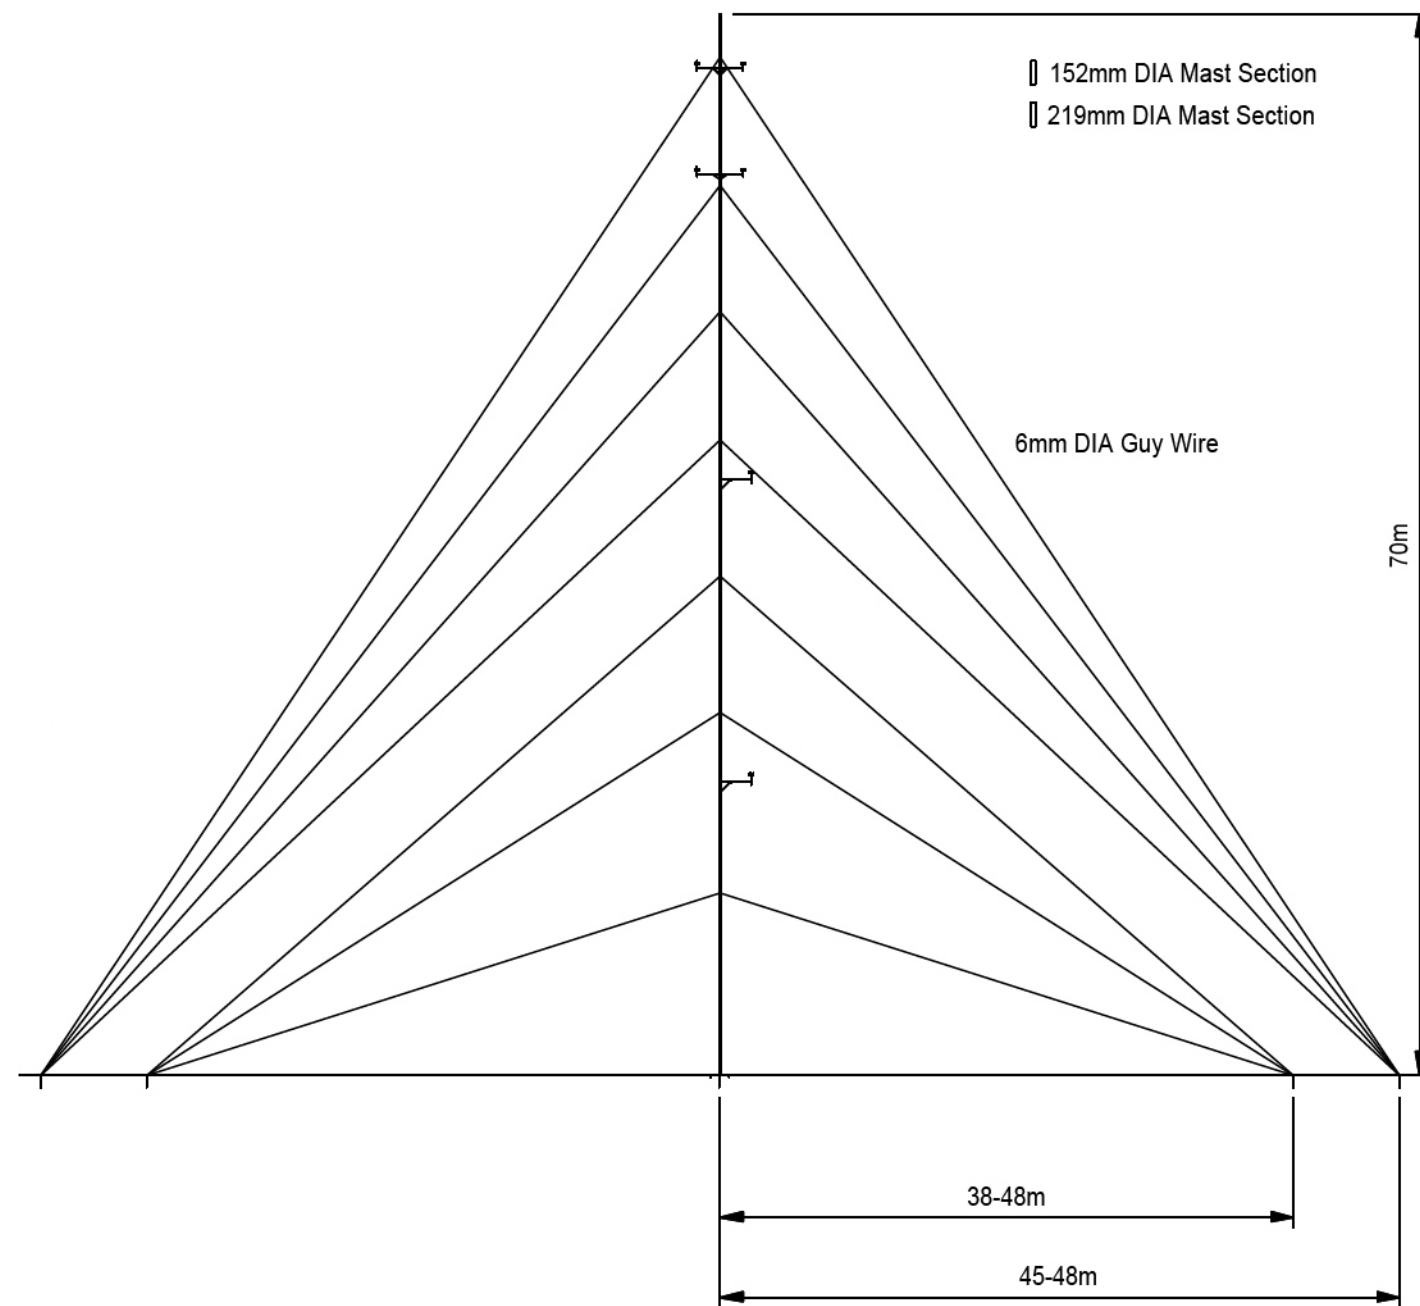

0 5 10 15 20 25
All dimensions in metres unless stated otherwise.

evelop

Project	Sheephead Heights
Client	Evelop
Title	Indicative 70m Mast Elevation
Figure Number	2
Scale	1:500 @ A3
Drawn	MC
Checked	AE
Date	May 2008
Document Reference	5620-04-N-010

 **tnei**
enterprise with energy

TNEI Services Limited
Milburn House
Dean Street
Newcastle upon Tyne
NE1 1LE

Telephone 01912111400
Fax 01912111432
Website www.tnei.co.uk