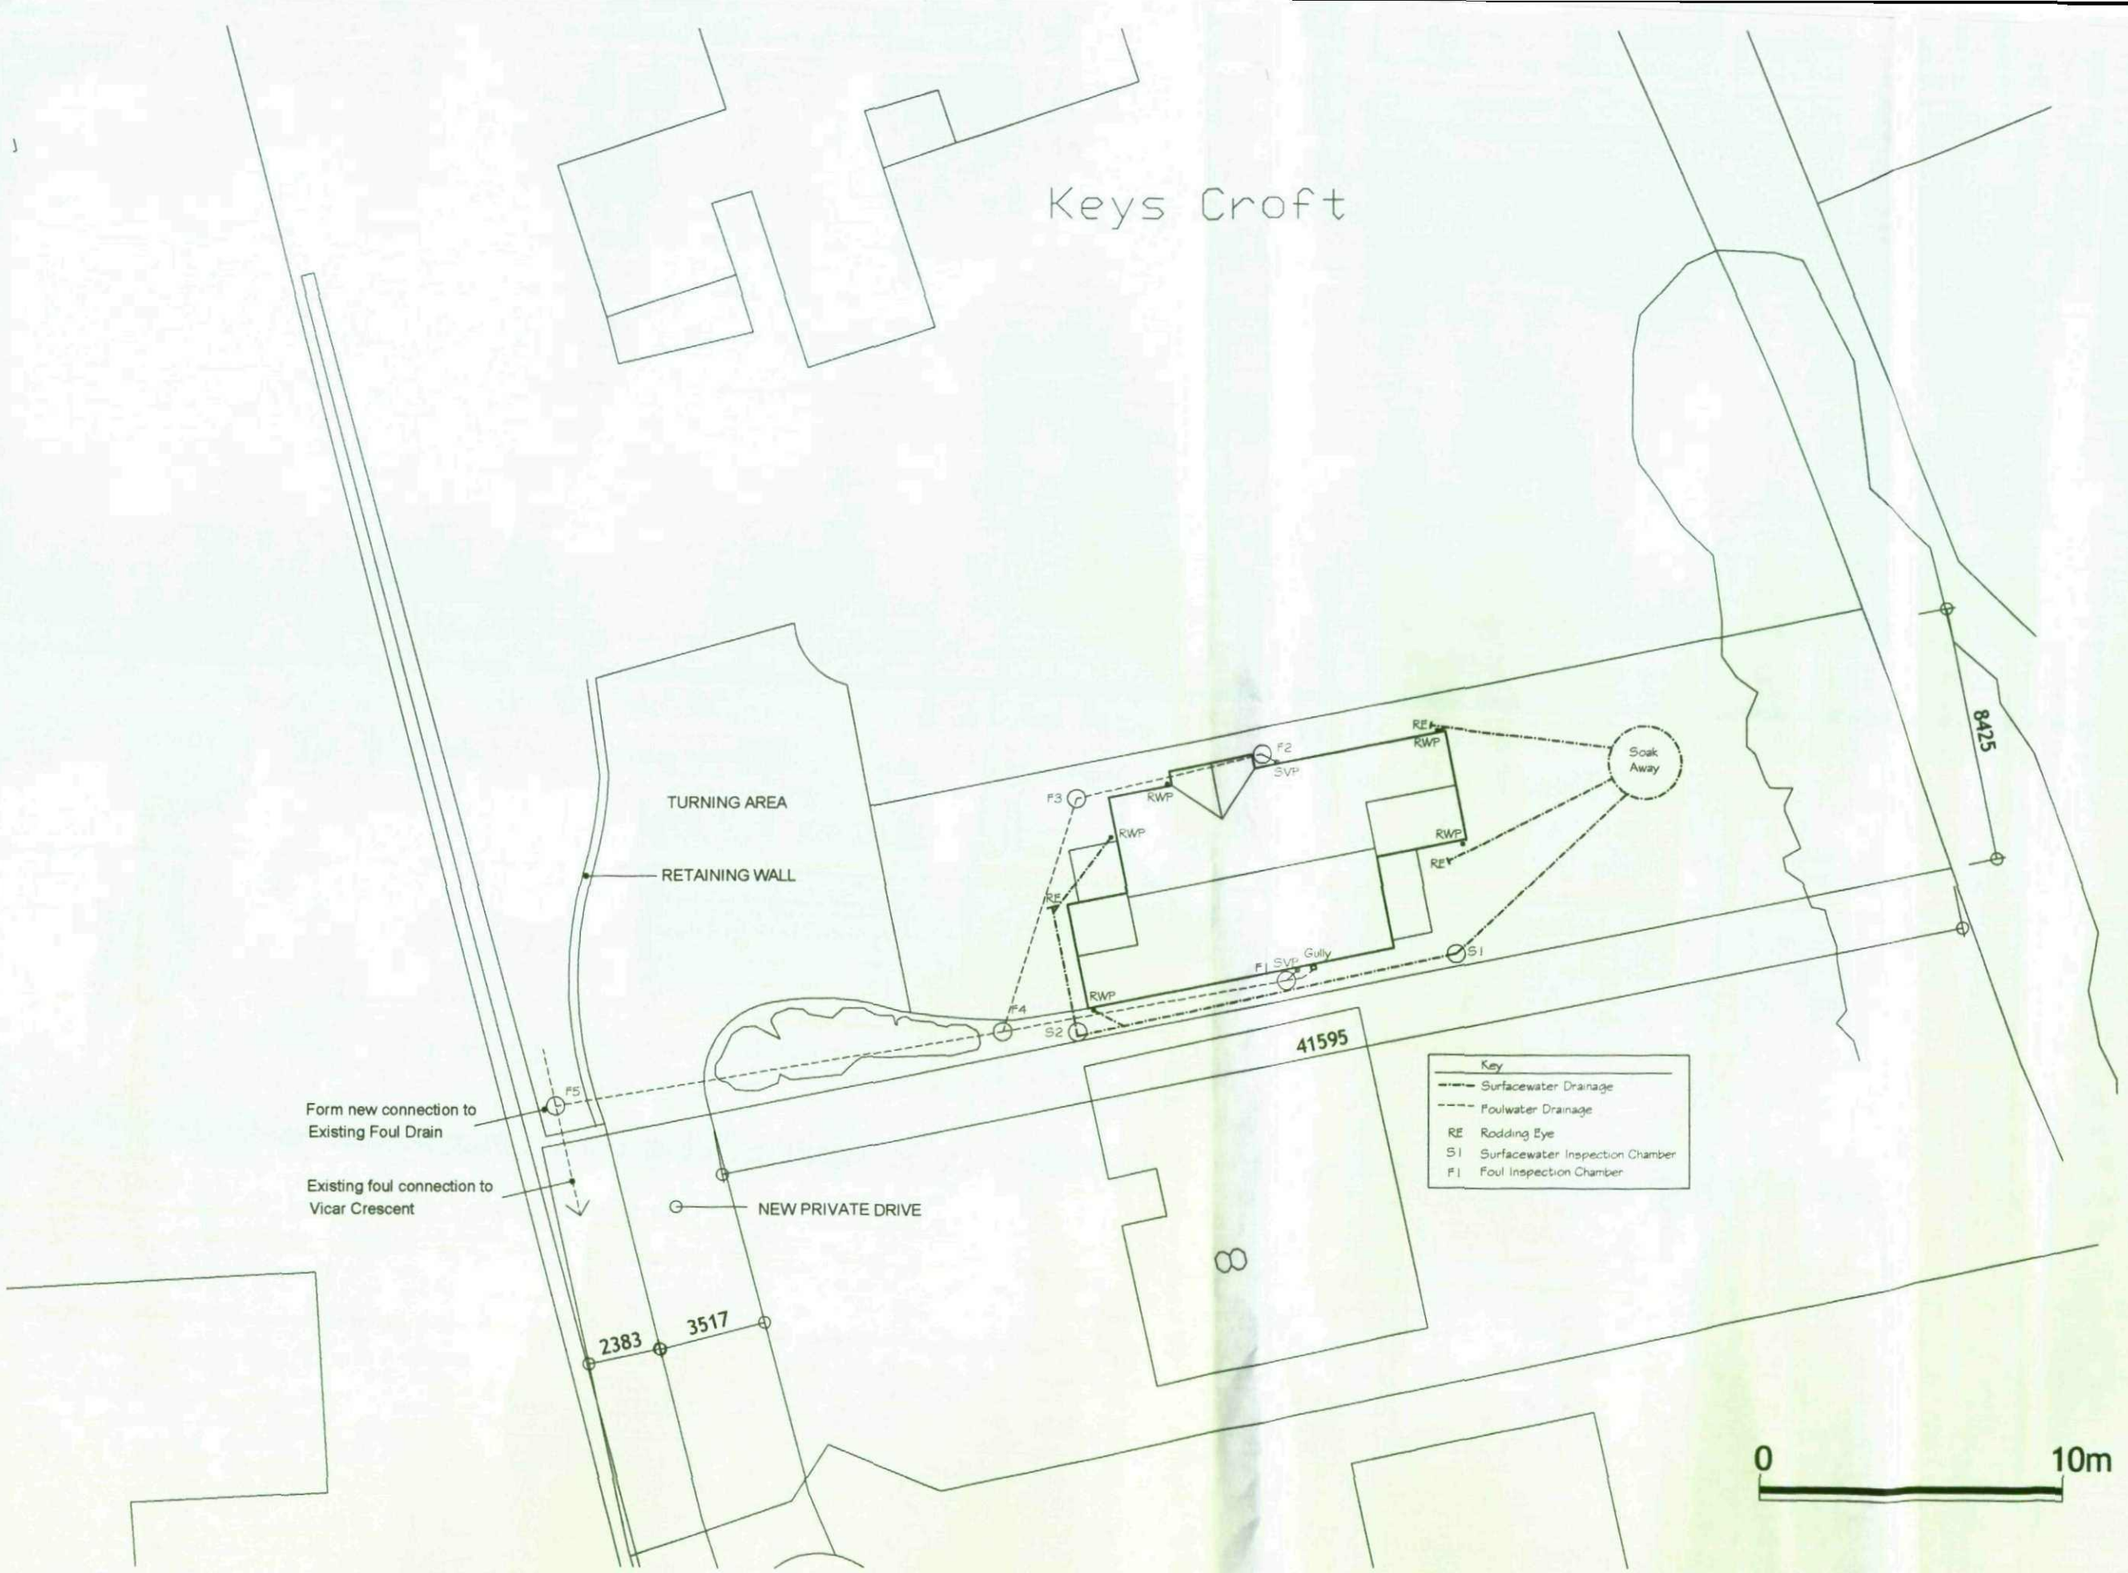

This document should not be relied on or used in circumstances other than those for which it was originally prepared and for which Anthony Snowden Architect was commissioned. Anthony Snowden Architect accepts no responsibility for this document to any parties other than the person by whom it was commissioned. Do not scale from this drawing. All dimensions to be checked on site. Report any discrepancies immediately.

DRAWN	AS	DATE	22 10 08

DESCRIPTION	REV	DATE
Drainage Layout added	01	07 04 09

Copyright in this document belongs to Anthony Snowden Architect and all rights in it are reserved by the owner. No part of this drawing may be copied, transferred or made available to users other than the original recipient including electronically without prior permission from Anthony Snowden Architect

PROJECT TITLE
PROPOSED DETACHED DWELLING, DARFIELD

CLIENT
MR M HIBBERT

DRAWING TITLE
PROPOSED SITE PLAN

©ANTHONY SNOWDEN ARCHITECT 2008
RIBA

9 THORNCLIFFE GARDENS
AUCKLEY
DONCASTER
DN9 3PE

WORK STAGE	SCALE
D	1:200

PROJECT NO.	DRAWING NO.	REV.
001	002	01

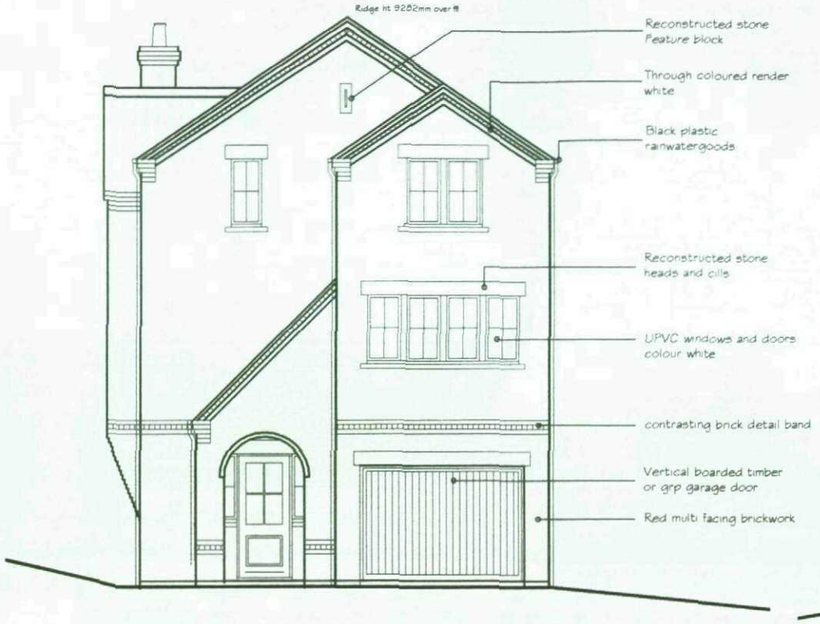

WEST ELEVATION 0 1m 2m 3m

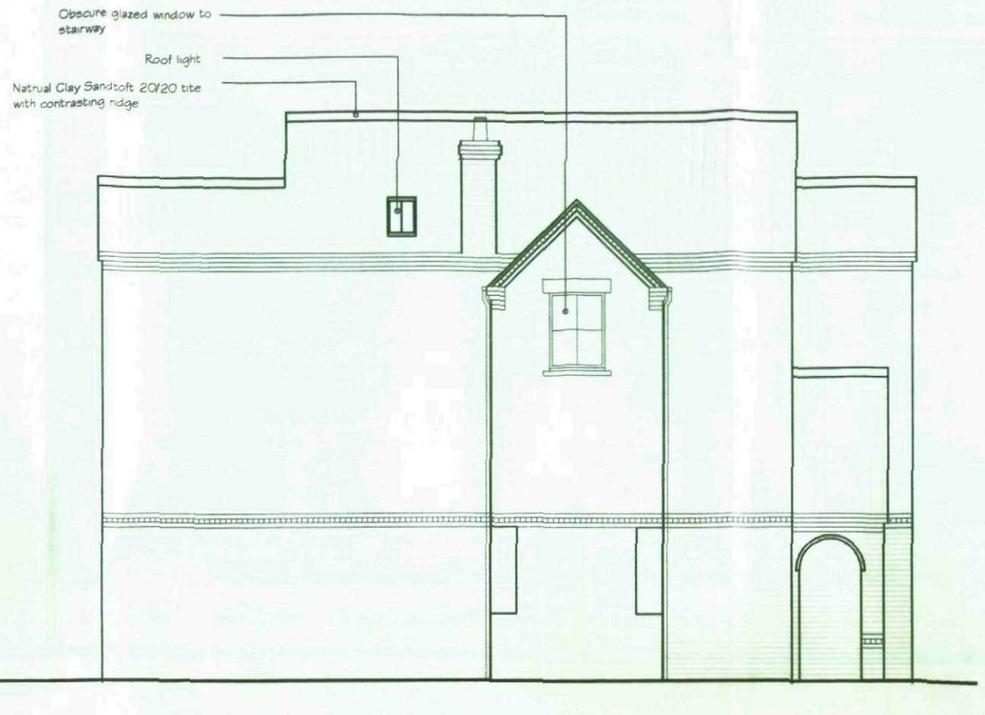

NORTH ELEVATION

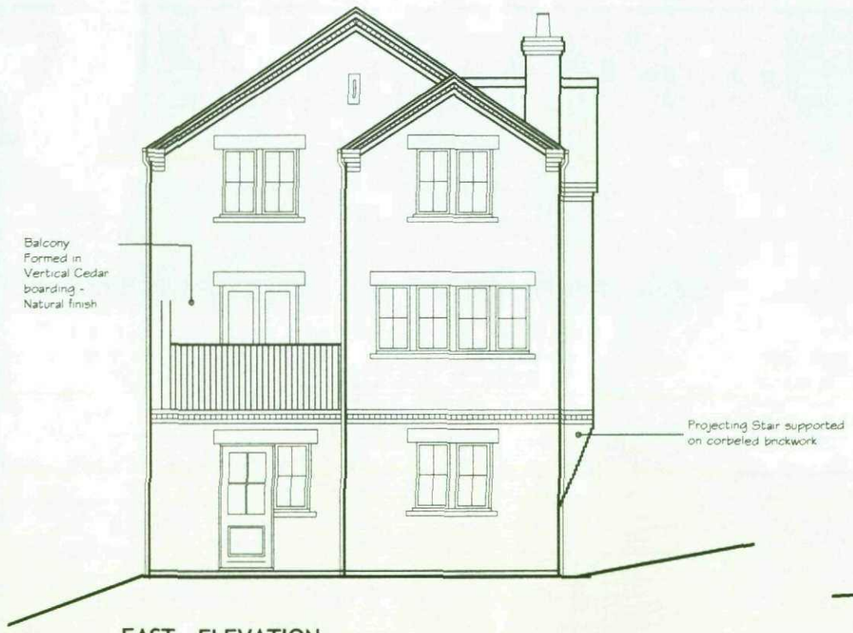

EAST ELEVATION

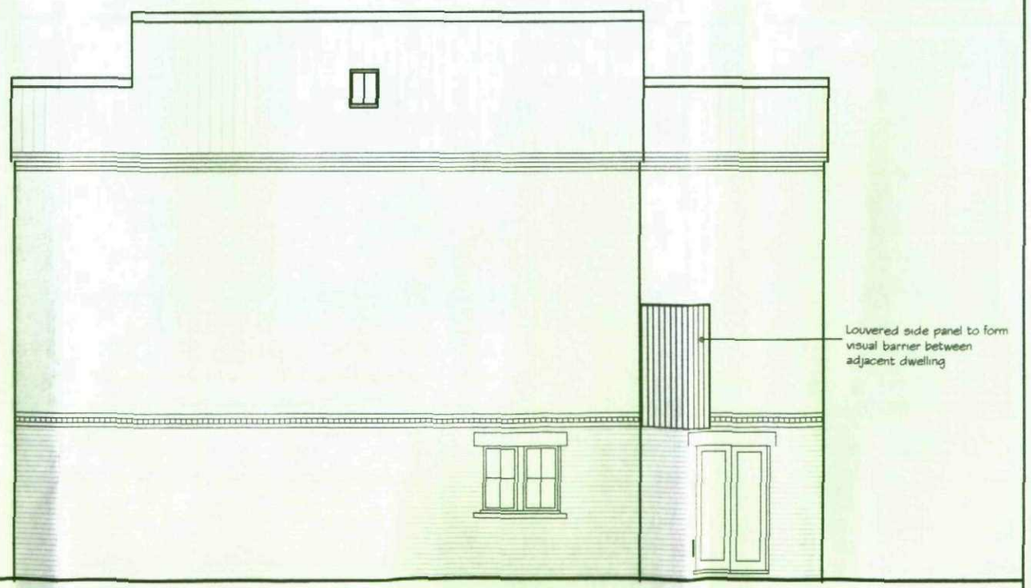

SOUTH ELEVATION

This document should not be relied on or used in circumstances other than those for which it was originally prepared and for which Anthony Snowden Architect was commissioned. Anthony Snowden Architect accepts no responsibility for this document to any parties other than the person by whom it was commissioned. Do not scale from this drawing. All dimensions to be checked on site. Report any discrepancies immediately.

DRAWN	AS	DATE	22 10 08

DESCRIPTION	REV	DATE
Amended projecting stair	01	17 02 09
Roof pitch reduced to 35°	02	07 04 09

Copyright in this document belongs to Anthony Snowden Architect and all rights in it are reserved by the owner. No part of this drawing may be copied, transferred or made available to users other than the original recipient including electronically without prior permission from Anthony Snowden Architect

PROJECT TITLE
PROPOSED RESIDENTIAL DEVELOPMENT

CLIENT
CLIENT

DRAWING TITLE
PROPOSED ELEVATIONS

©ANTHONY SNOWDEN ARCHITECT 2008
RIBA
9 THORNCLIFFE GARDENS
AUCKLEY
DONCASTER
DN9 3PE

WORK STAGE	SCALE
D	1:100

PROJECT NO.	DRAWING NO.	REV.
001	004	02