



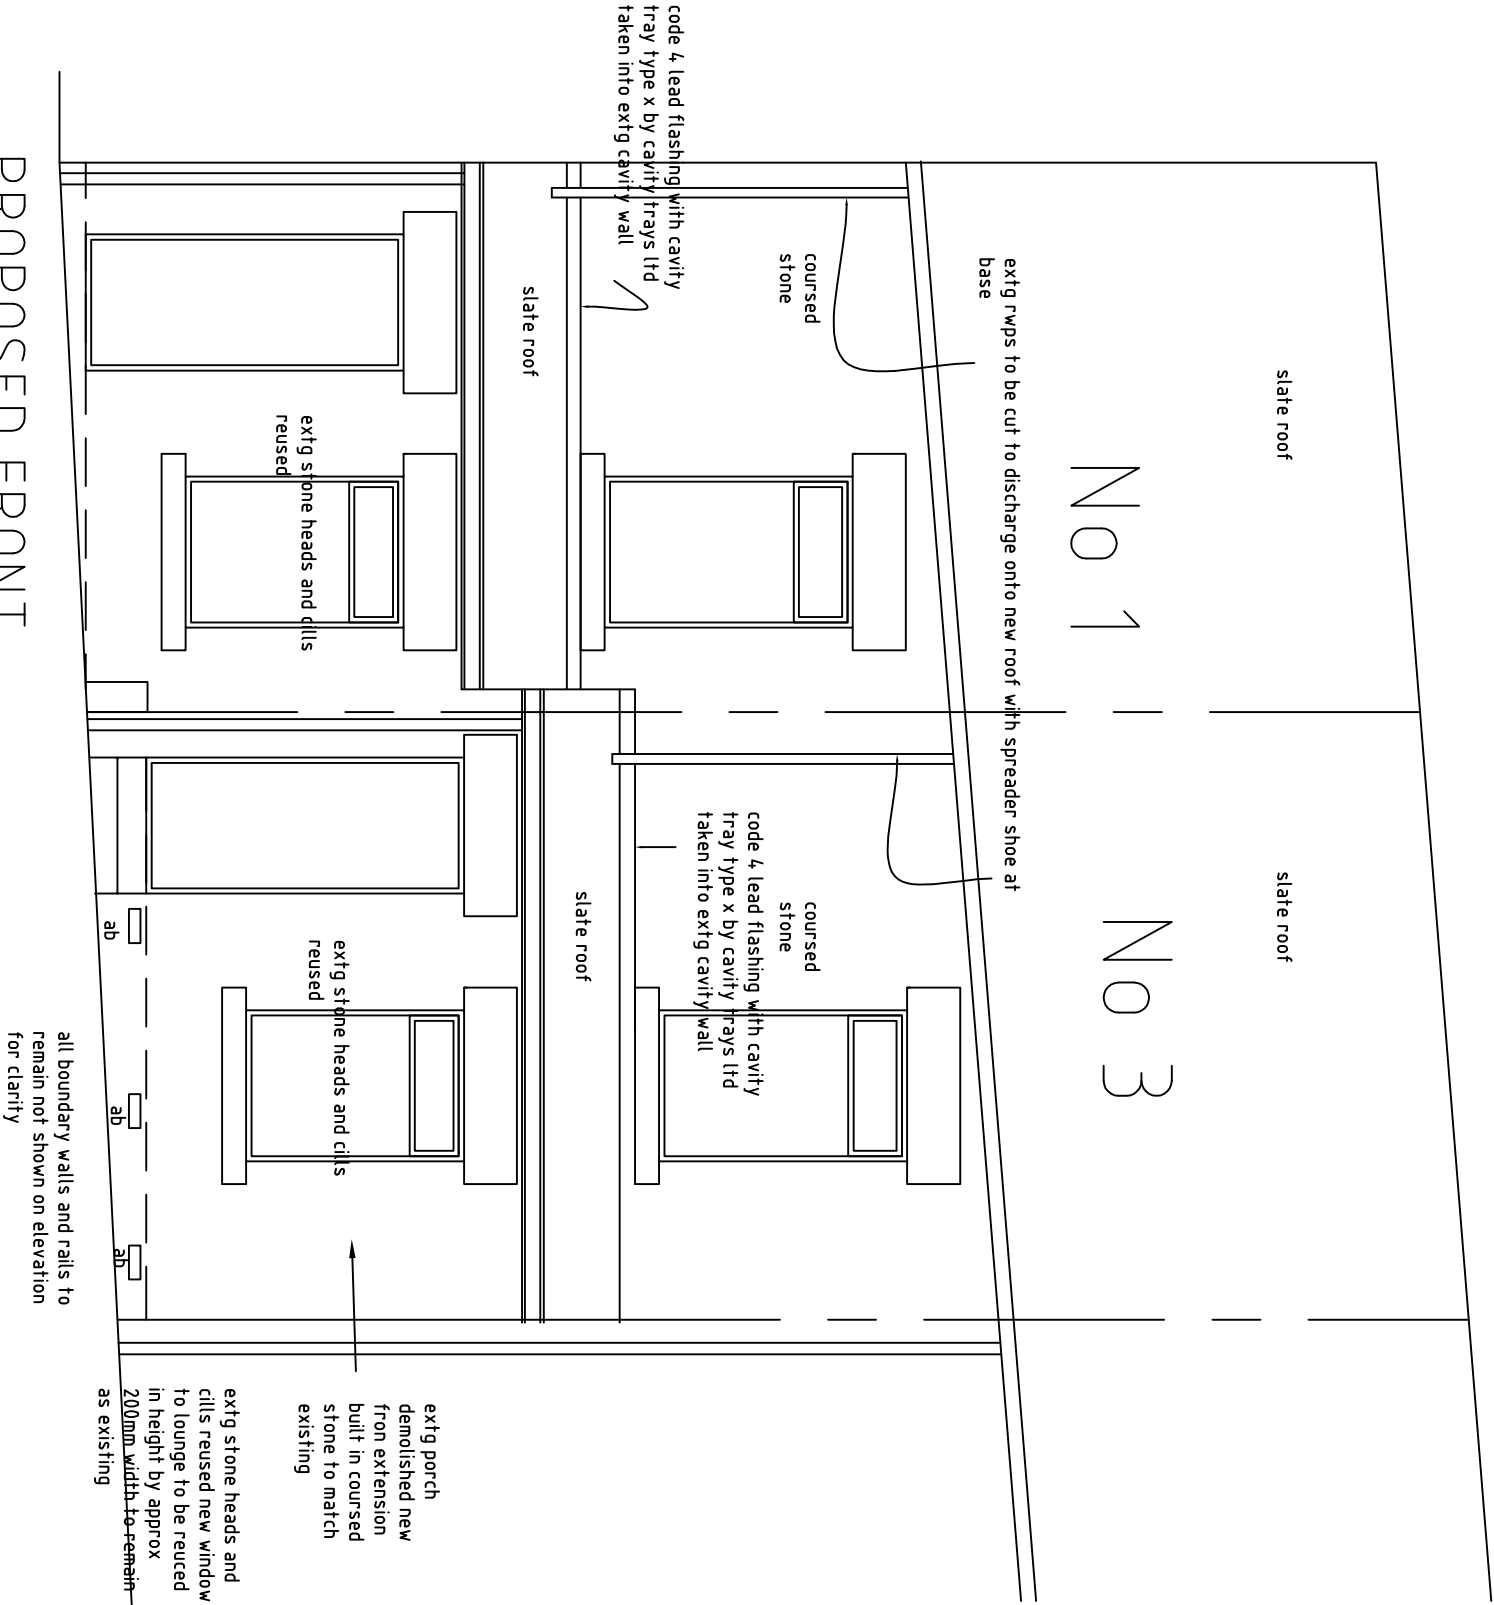

PROPOSED FRONT
ELEVATION 1

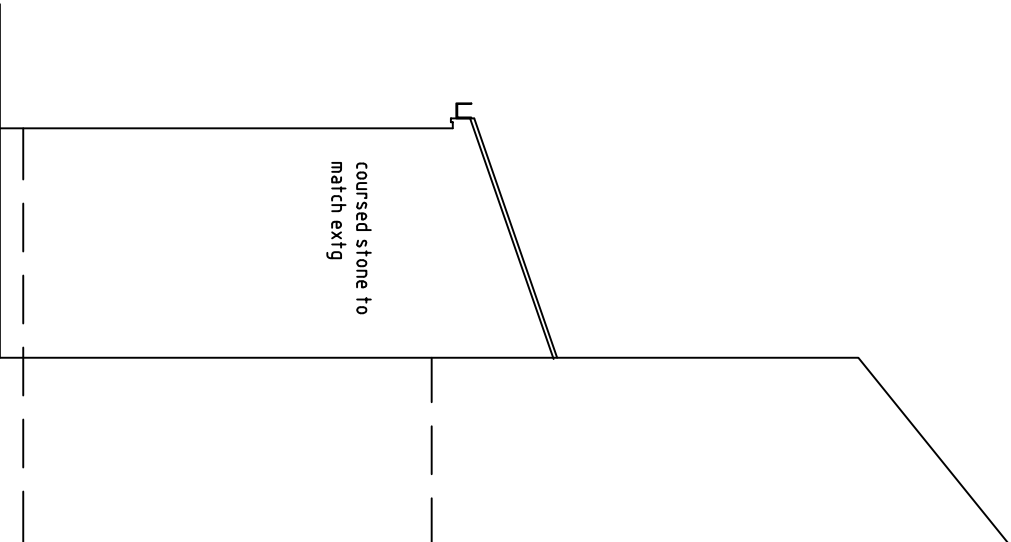

PROPOSED SIDE ELEVATION 2

roy harrison architects			
41A Staincross Common S, Yorkshire S75 6 JF tel 07922696549 E-Mail: rthoyarce@gmail.com			
Client Mr&Mrs D Skelly for N01 Mr&Mrs Darcey for N03			
Project front extension to Nos 1 & 3 Burton Bank Road Monkretton Barnsley			
Title elevations			
Date 26/5/13	Drawing No. RH4	Scale 1:50	
Sheet of 1	1 Revision	Drawn	