


STREET SCENE (HIGH STREET VIEW)

Scale - 1 : 100

Floor levels to be agreed prior to build.

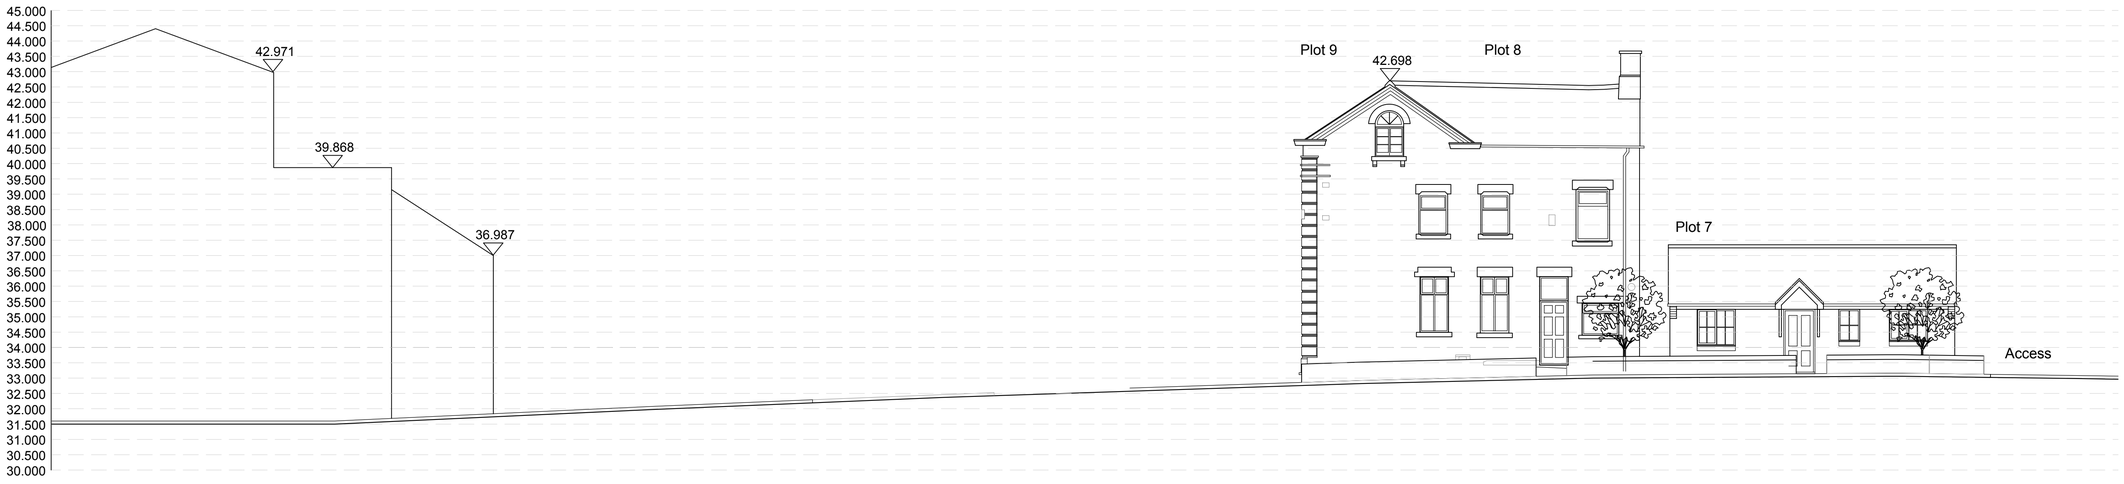

STREET SCENE (ANGEL STREET VIEW)

Scale - 1 : 100

Floor levels to be agreed prior to build.



STREET SCENE (ANGEL STREET VIEW AD.)

Scale - 1 : 100

Floor levels to be agreed prior to build.

GENERAL NOTES

Figured dimensions only to be taken from this drawing
Do not scale. If in doudt ask.

A Amended to Planning and Highway Requirements 24-6-19

B Amended to Planning and Clients Requirements 5-7-19

© Copyright exists on design and information contained in this drawing

No.	Revision/Issue	Date

Client Name
MR L MONFREDI

Project Name
RESIDENTAIL DEVELOPMENT

Project Address
FORMER ANGEL HOTEL, HIGH ST, BOLTON UPON DEARNE ROTHERHAM S63 8JJ

Drawing Title
Street Scene

Drawn By
BC

Checked By
MJN

Office Ref
18.032

Project Number
18.032

Drawing Number
PL11B

Date
05.07.2019

Scale
As Noted

JENKINS VEITCH NOLAN

Appleby House
Unit 19 Ravenshorn Way
Renishaw, Sheffield S21 3WY

T: 01246 432 338
F: 01246 436 794
E: info@jvnarchitecture.com