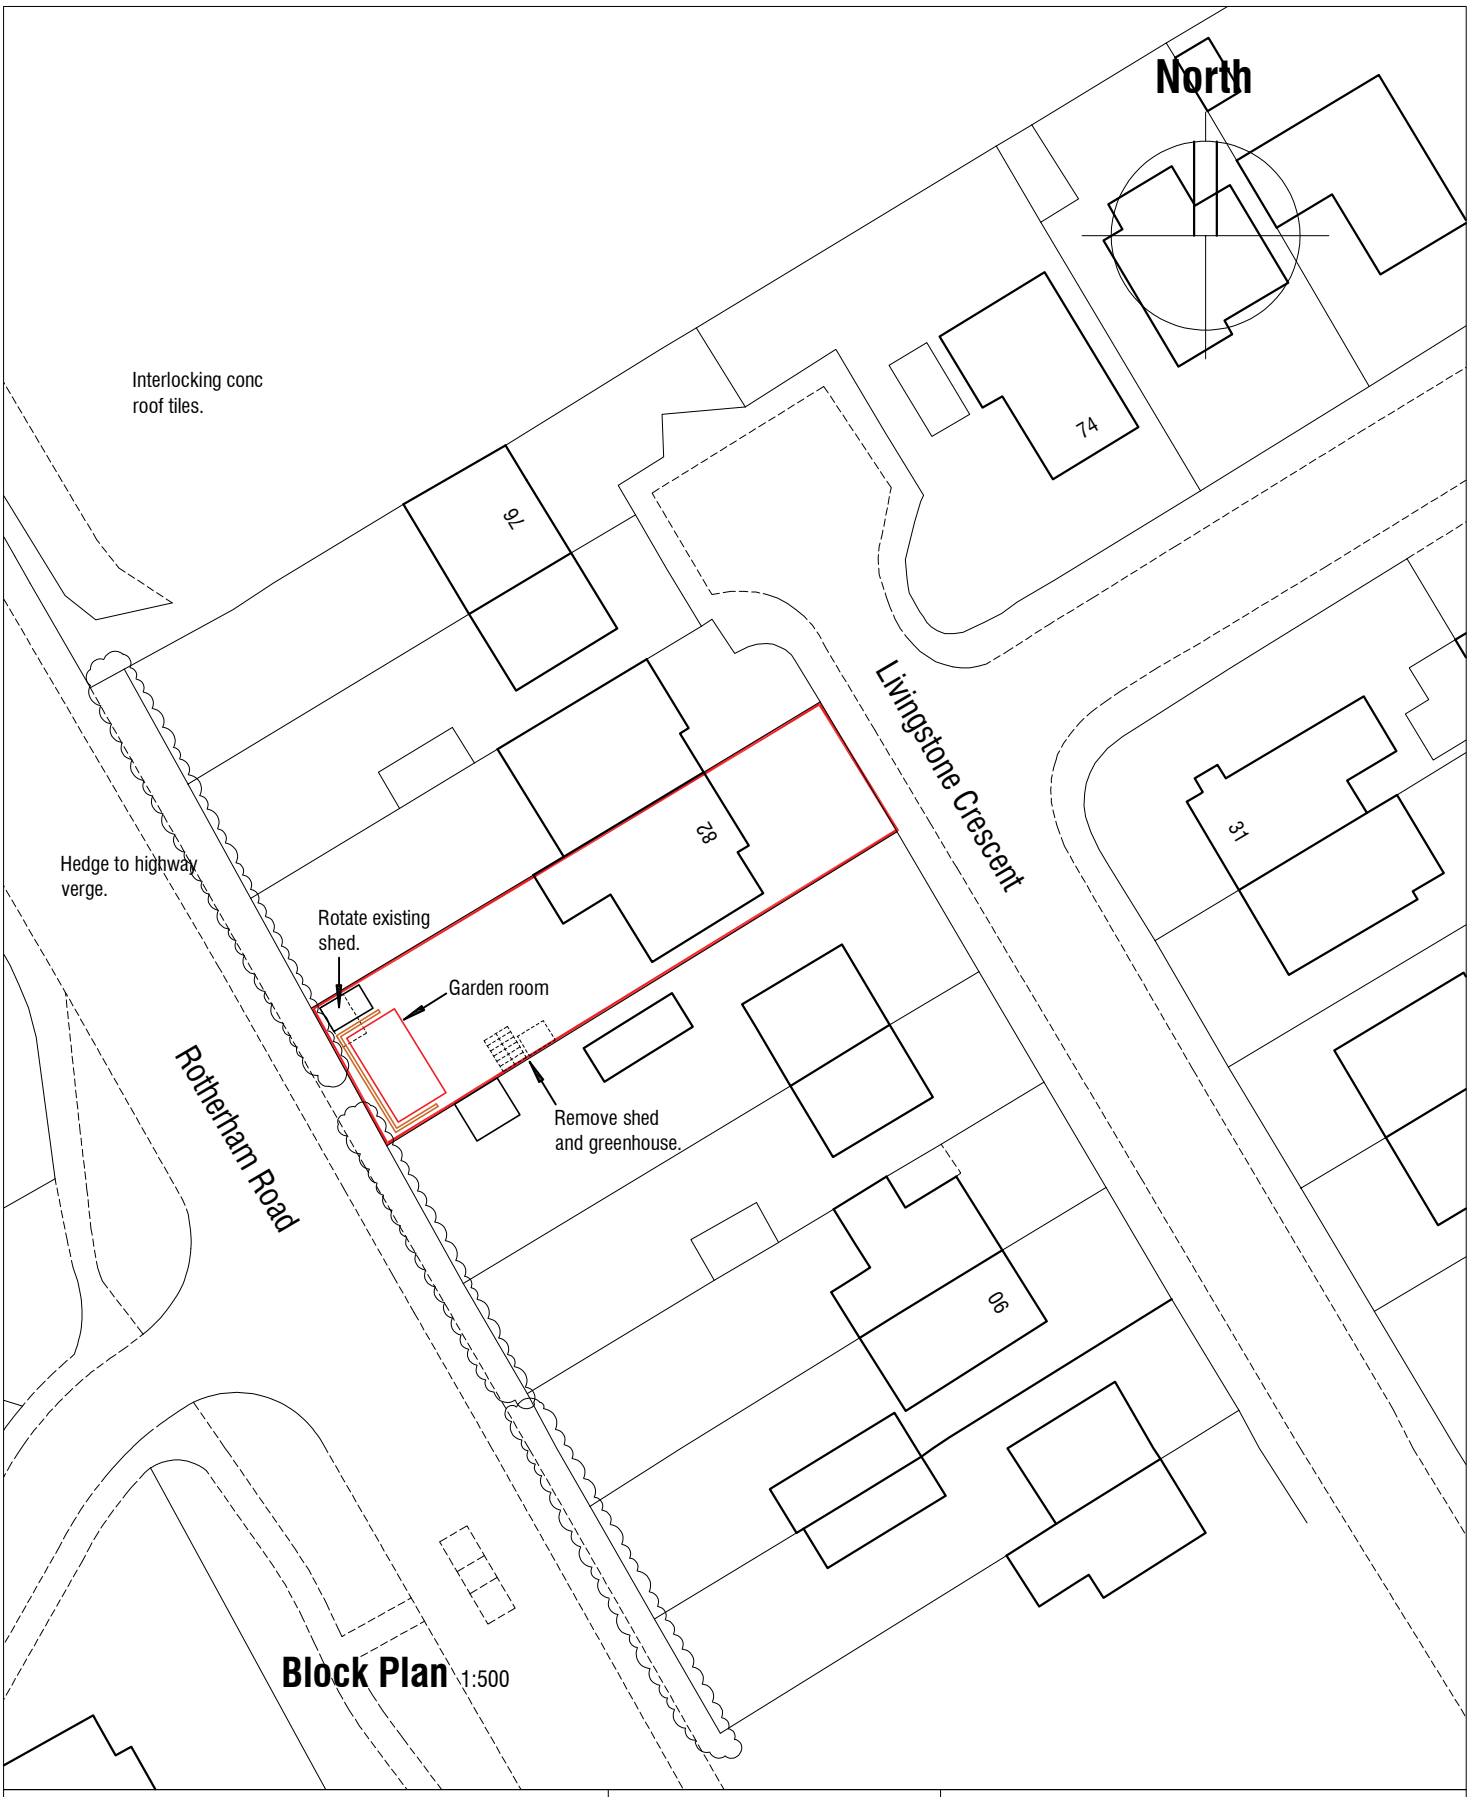


Block Plan 1:500

84 Livingstone Cres
Monk Bretton
Barnsley
S71 2DL

LOCATION PLAN

Scale 1:1250

Date Feb 2021

Ref 21.08

Drwg No **OS1**

mboothdesign
architectural design and building consultants

Fairfield House
Berneslai Close Barnsley
S70 2FL
T: 01226 286256
M: 07881898300
E: mark@mboothdesign.co.uk