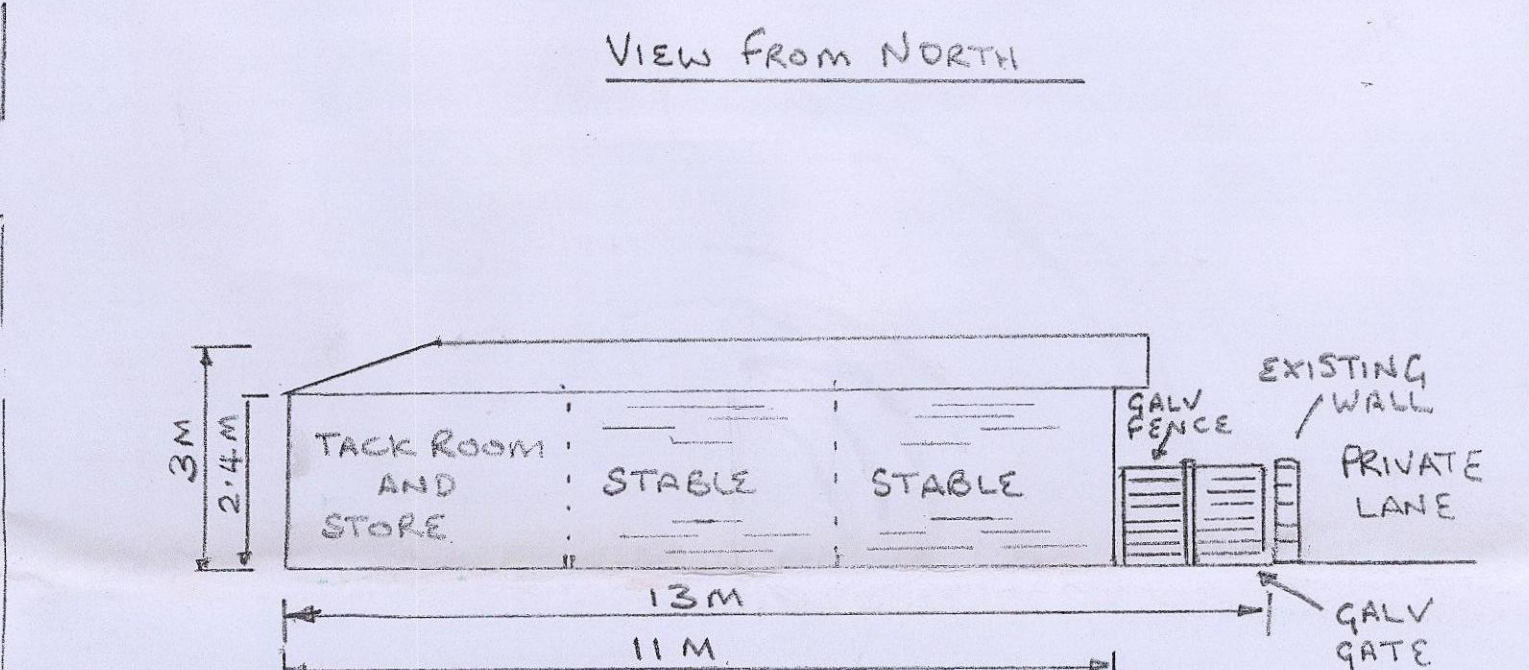
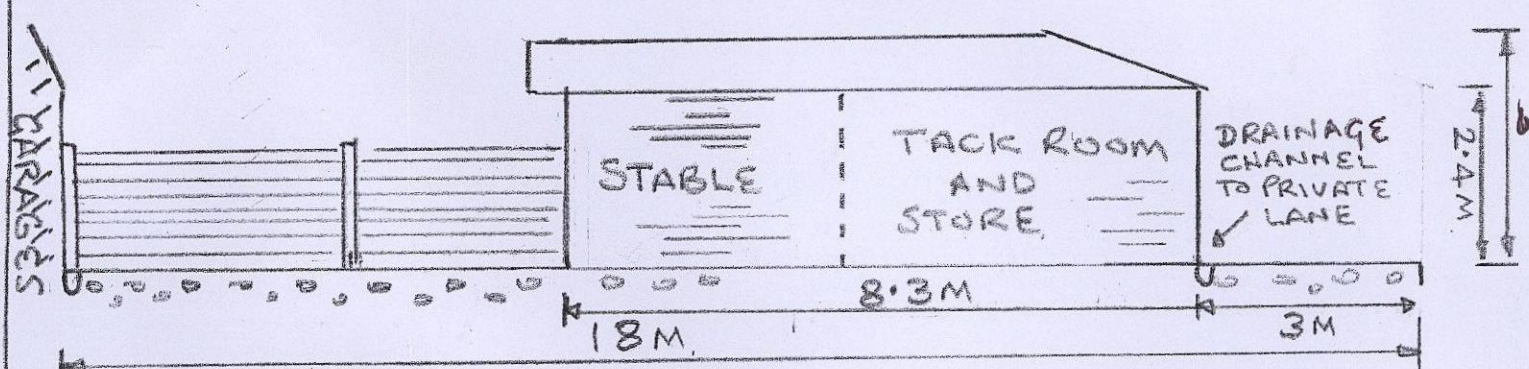
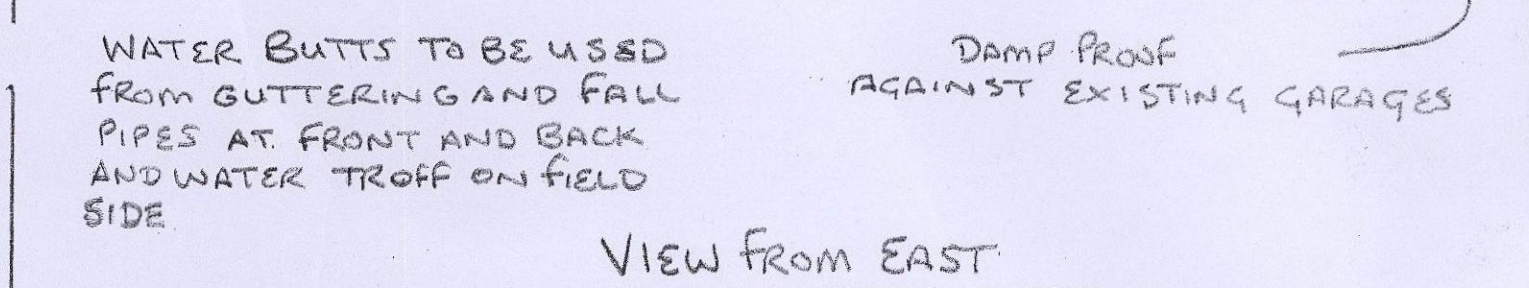
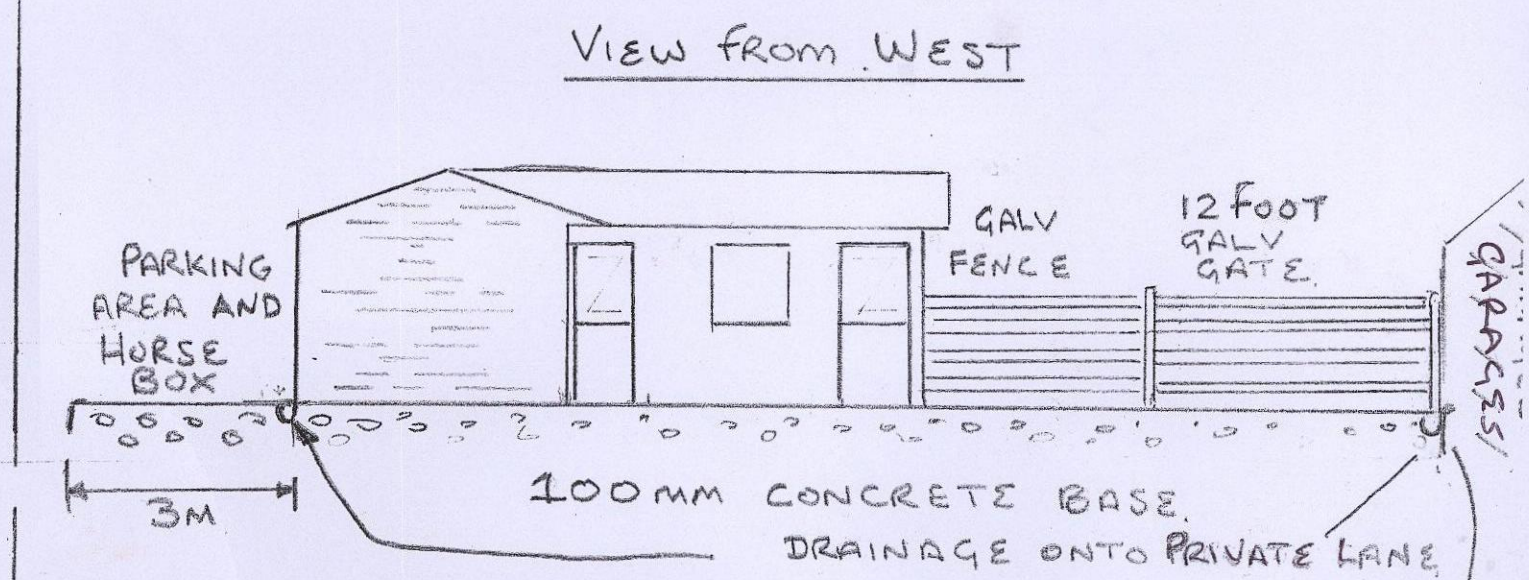
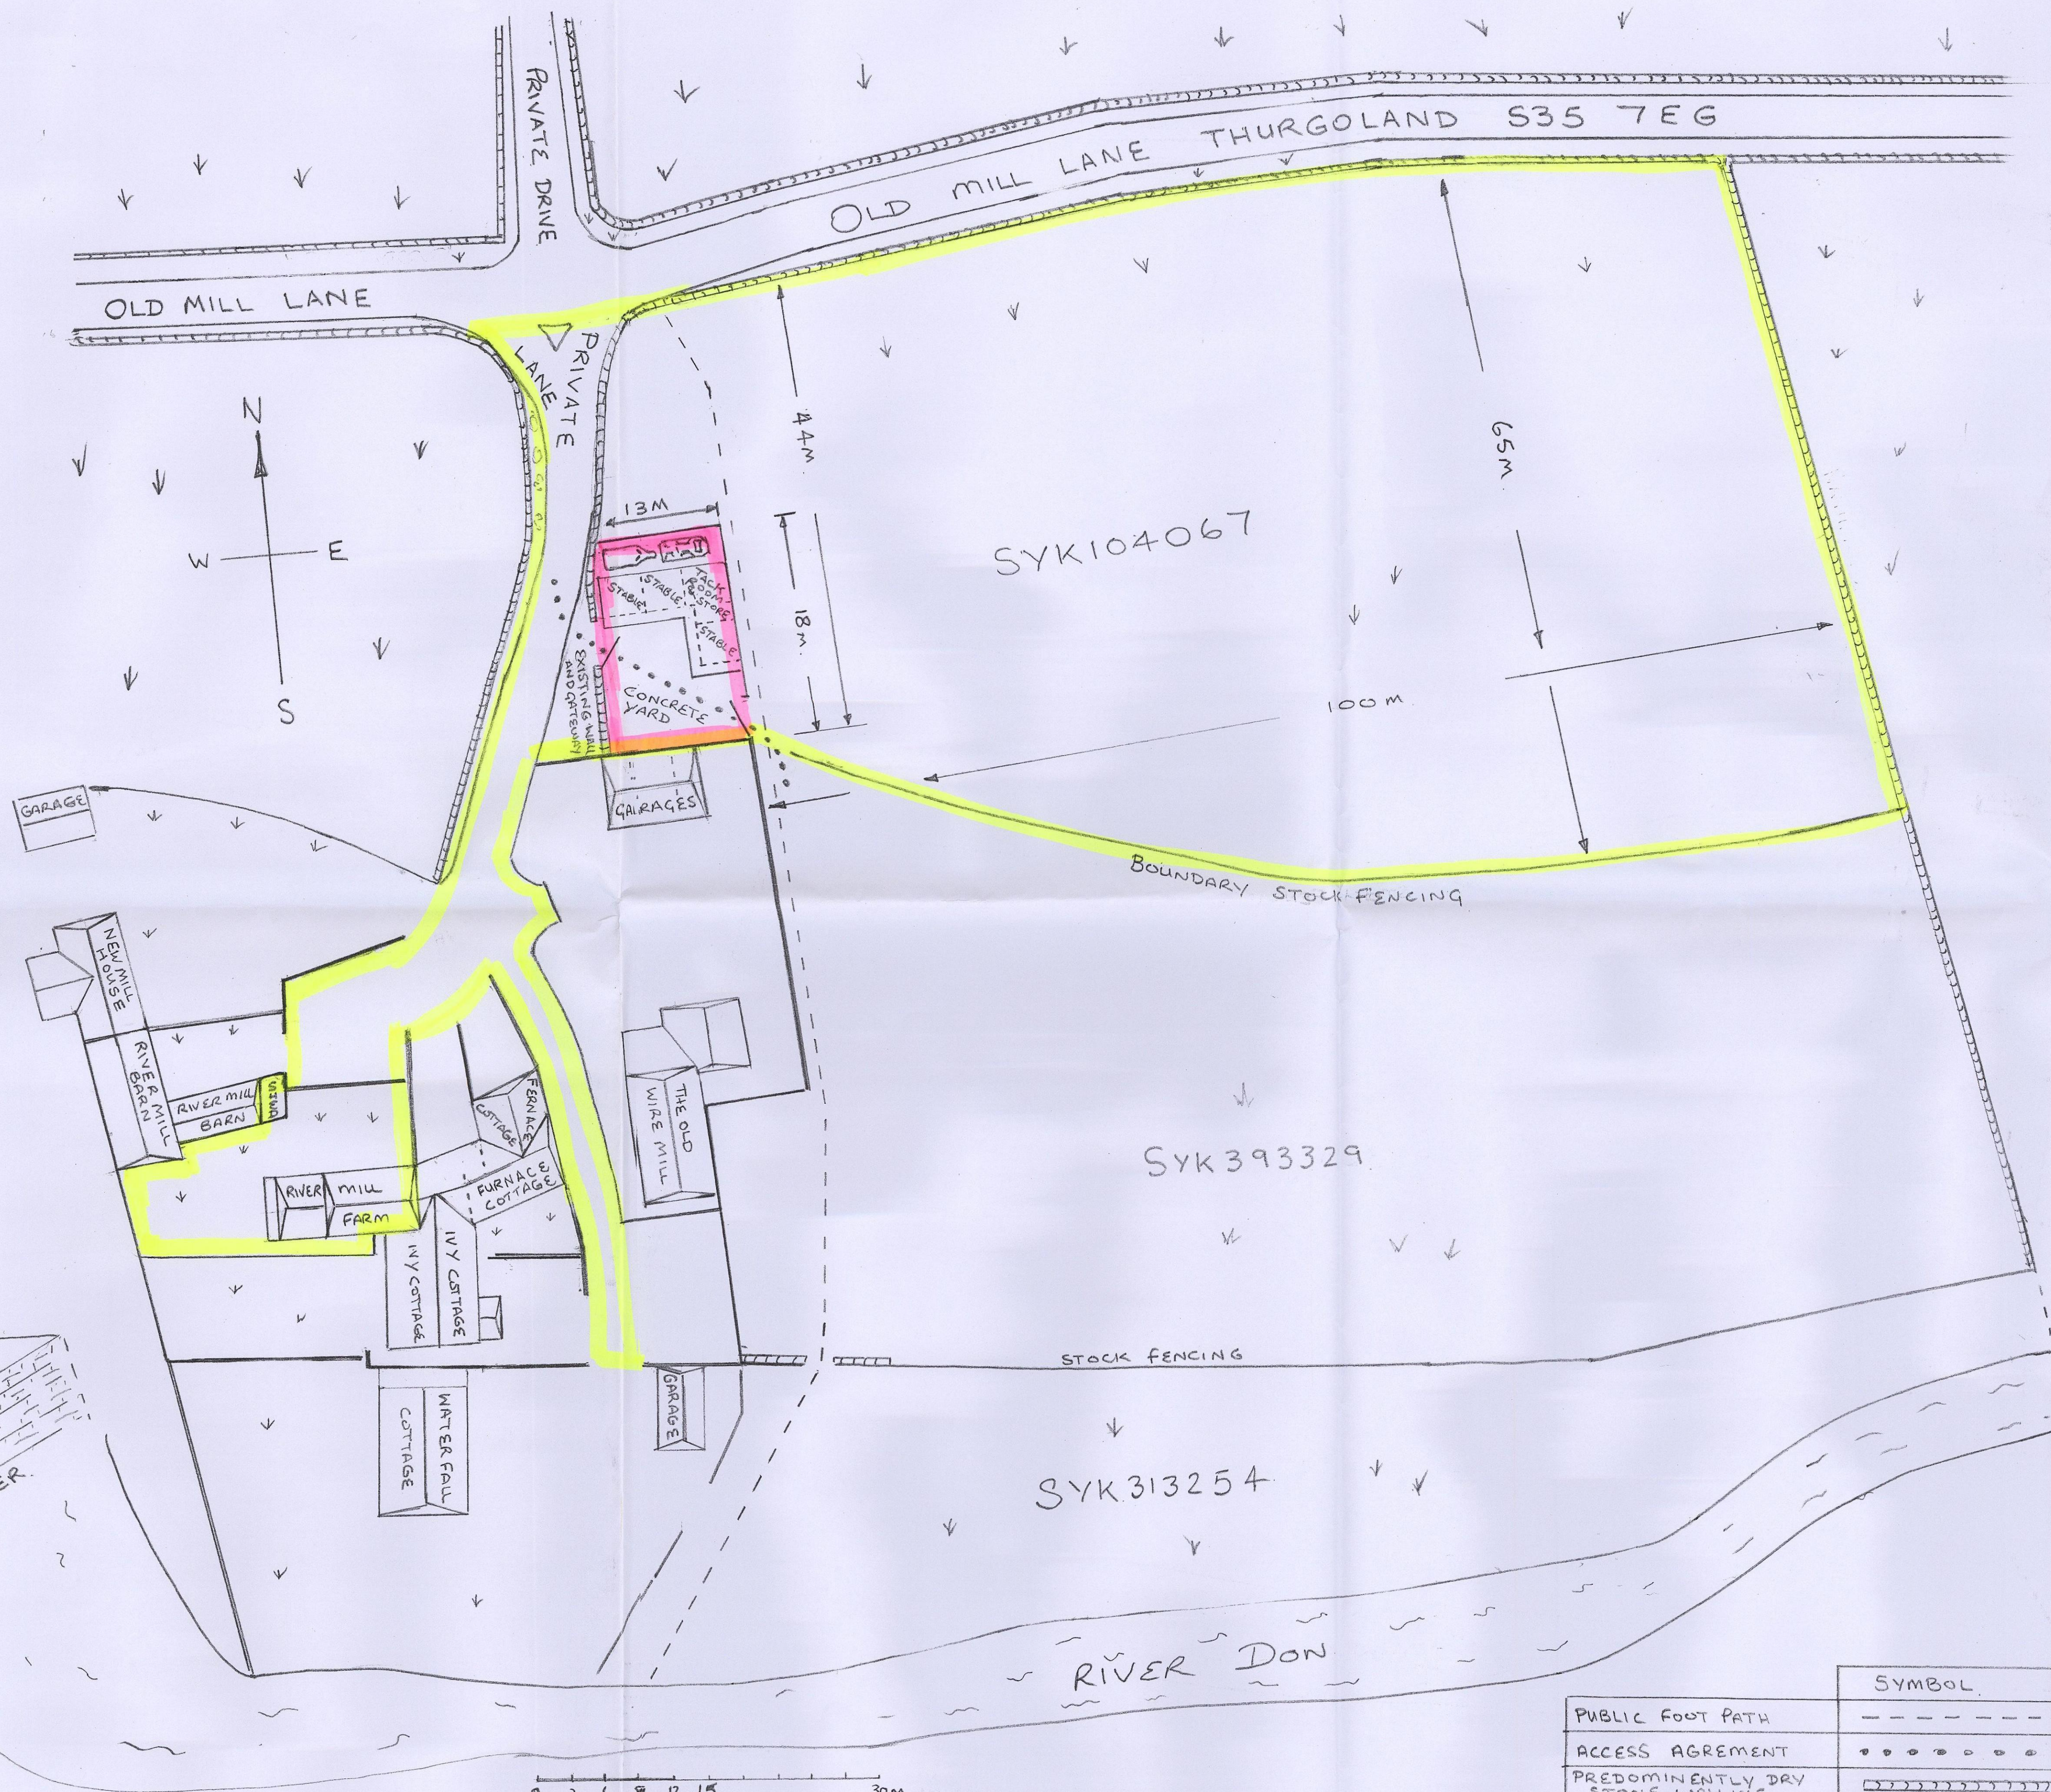


REF APPLICATION NO 2015/1285

CONTACTS  
MR GARY JAGGER 07842258565  
MRS CHRISTINE JAGGER 07547431340  
HOME 0114 3278769  
RIVER MILL FARM  
OLD MILL LANE  
THURGOLAND S35 7EG

LOCATION  
RIVER MILL FARM  
OLD MILL LANE  
THURGOLAND  
SHEFFIELD  
SOUTH YORKSHIRE  
S35 7EG

APPLICATION  
CHANGE OF USE FROM AGRICULTURAL TO EQUESTRIAN USE  
AND PLANNING FOR ERECTION OF STABLE BLOCK WITH 3 STABLES/TACK ROOM AS L SHAPE, WITH CONCRETE BASE, YARD AND PARKING AREA FOR HORSE BOX WITH WATER AND 240VOLT ELECTRIC

MATERIALS  
CONCRETE BASE 100MM DEEP TYPE C35  
HARD CORE 100MM  
TIMBER CONSTRUCTION FRAME  
50X75 AND 75X100 TANGALIZED REDWOOD  
COVERED IN 19X125 SHIPLAP BOARDING  
TANGALIZED, ROOF 18MM X266X1220 O.S.B  
BOARDS COVERD WITH FELT/TIMBER DOORS

DRAWING NUMBER  
JAGGER/01/02

SCALE  
1/100

|                                           | SYMBOL   |
|-------------------------------------------|----------|
| PUBLIC FOOT PATH                          | ----     |
| ACCESS AGREEMENT                          | .....    |
| PREDOMINANTLY DRY STONE WALLING           |          |
| RED EDGING PLANNING APPLICATION           | ████████ |
| YELLOW EDGING IS OWNED BY MR & MRS JAGGER | ████████ |