

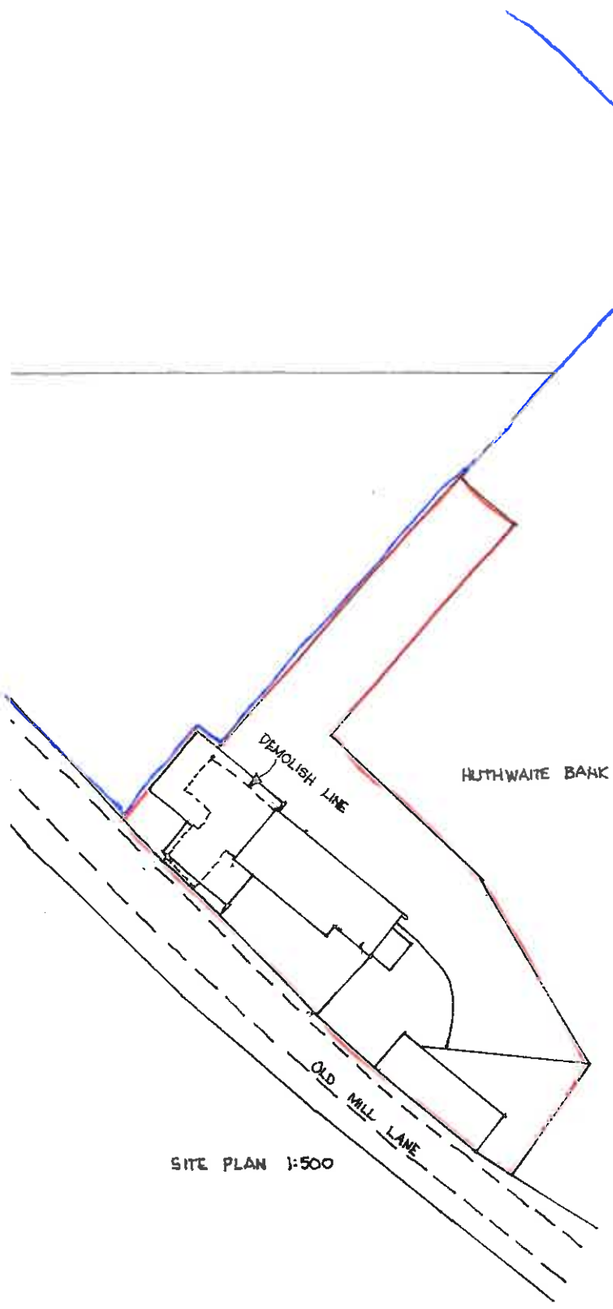


SITE PLAN 1:500

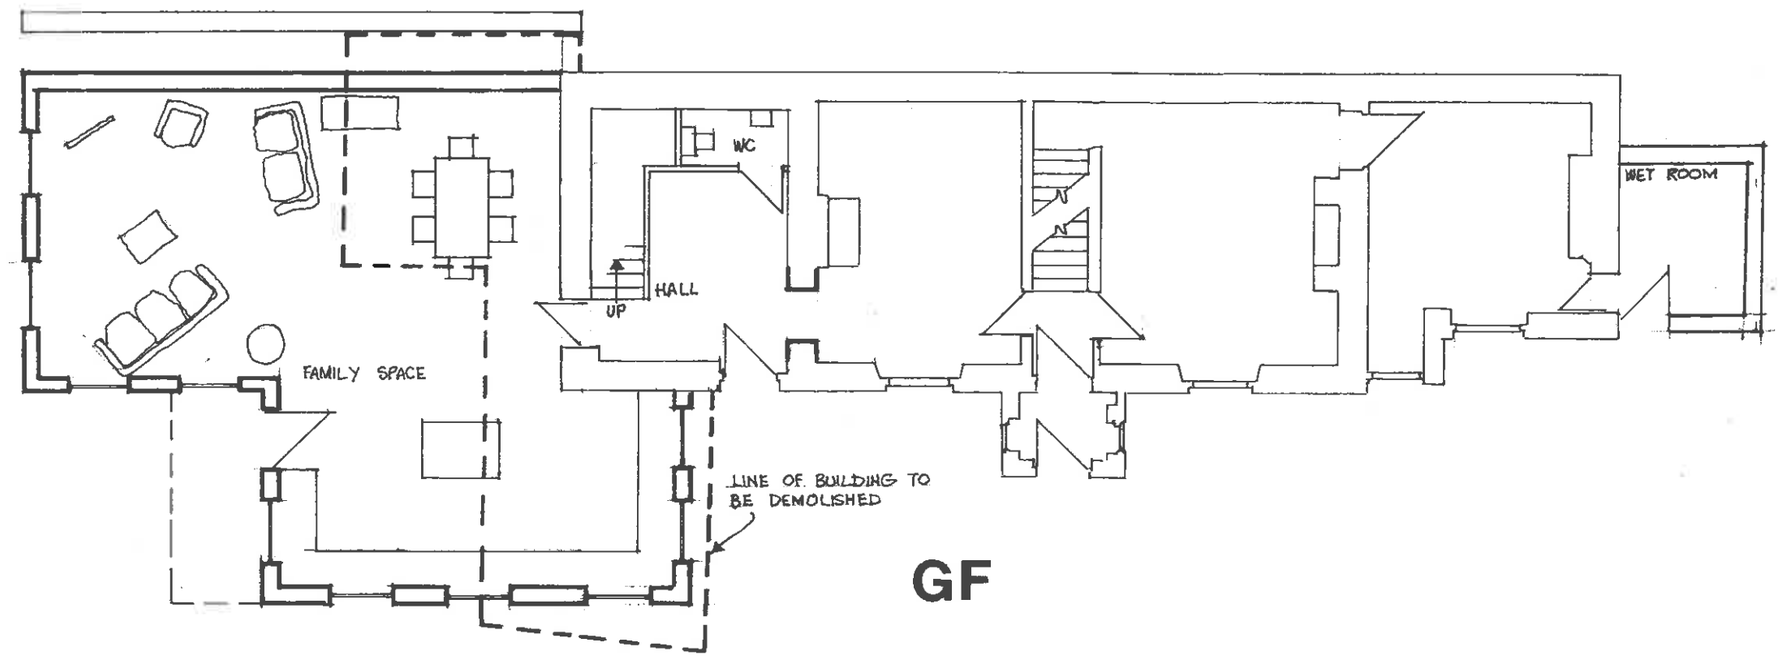


GF

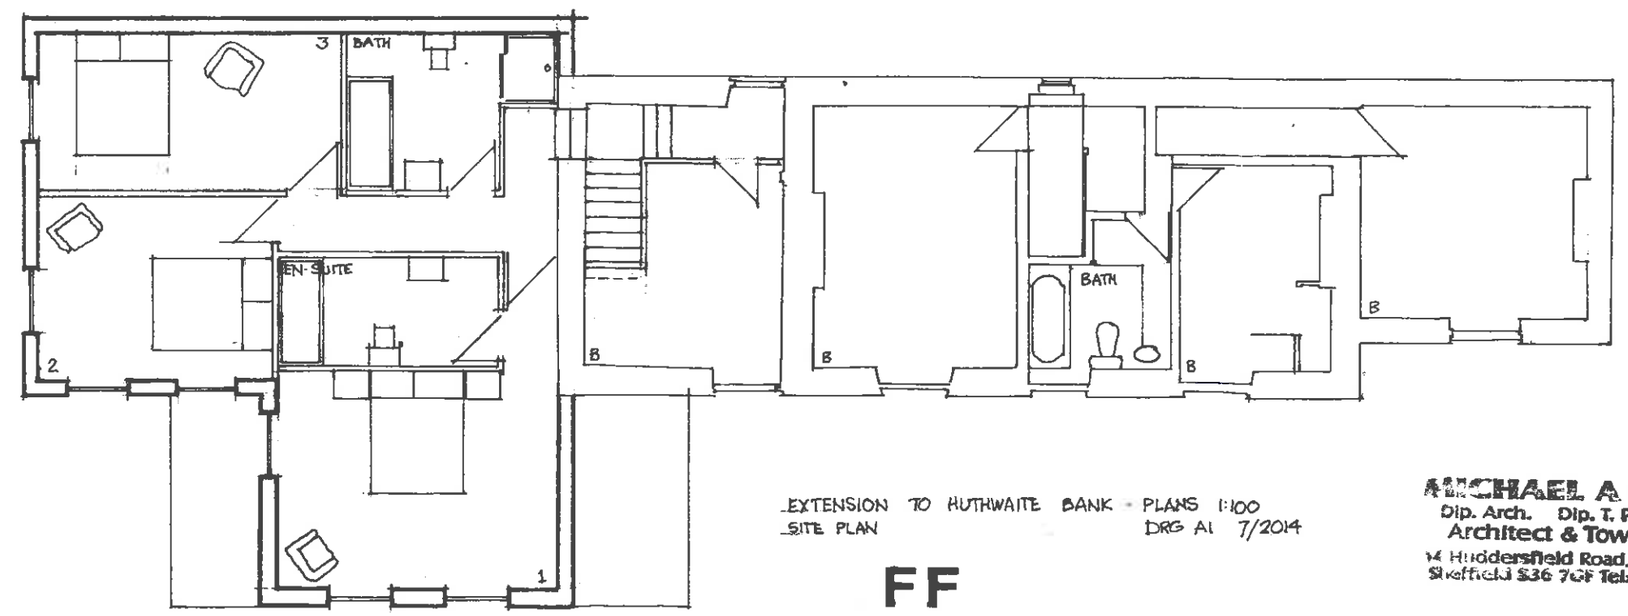

FF

EXTENSION TO HUTHWAITE BANK - PLANS 1:100
SITE PLAN DRG A1 7/2014


MICHAEL A CLYNCH
Dip. Arch. Dip. T. P. A.R.I.B.A.
Architect & Town Planner
14 Huddersfield Road, Ingbirchworth
Sheffield S36 7GF Tel: 01226 766369

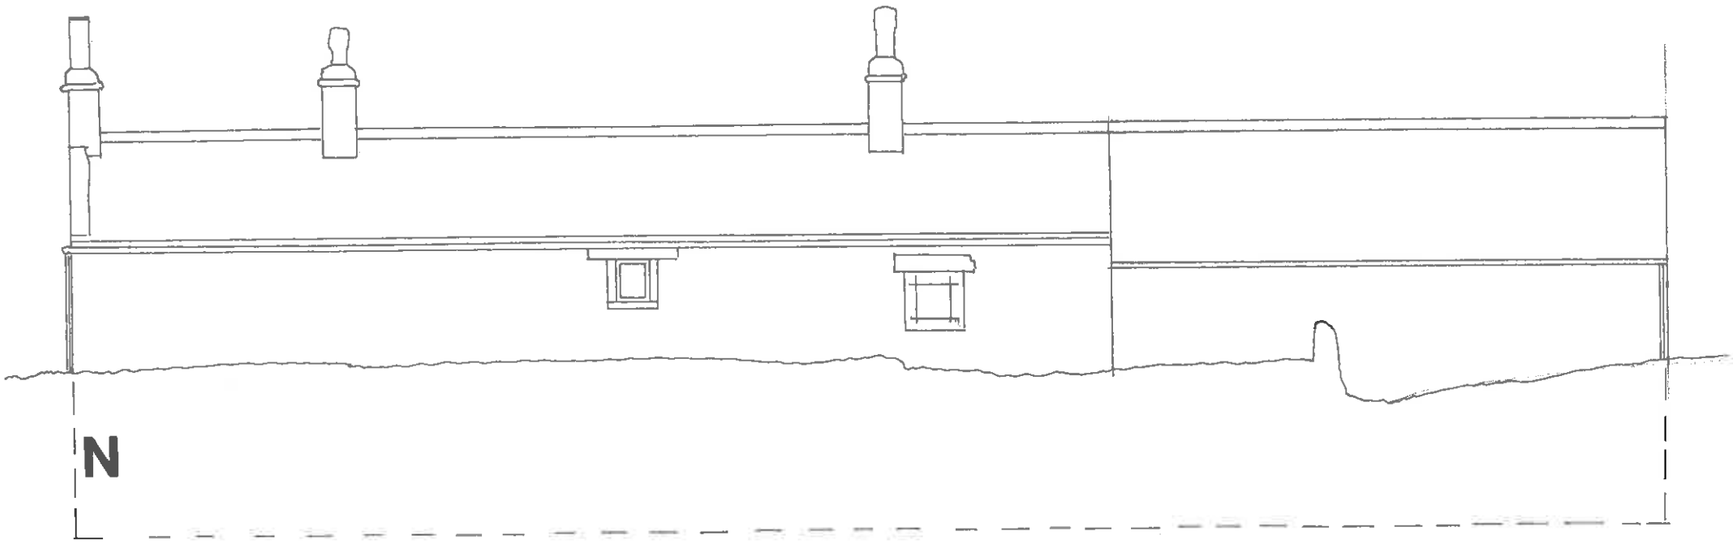

EXTENSION TO HUTHWAITE BANK ELEVATION 1:100 DRG A3 7/14.

MICHAEL A GTYDON
Dip. Arch. Dip. T. P. A.R.I.B.A.
Architect & Town Planner
94 Huddersfield Road, Ingbirchworth
Sheffield S36 7GF Tel: 01226 763307



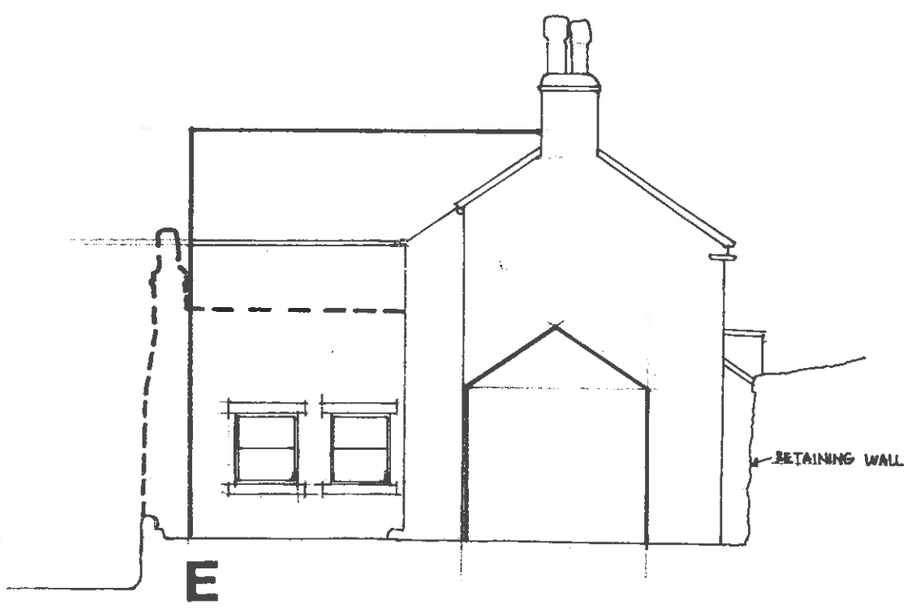



HUTHWAITE BANK EXTENSION - ELEVATIONS 1:100 DRG A2 7/2014

MICHAEL A CLYNCH
Dip. Arch. Dip. T. P. A.R.I.B.A.
Architect & Town Planner
74 Huddersfield Road, Ingbirchworth
Sheffield S36 7GF Tel: 01226 766387