


St Michael and All Angels Primary School Fencing

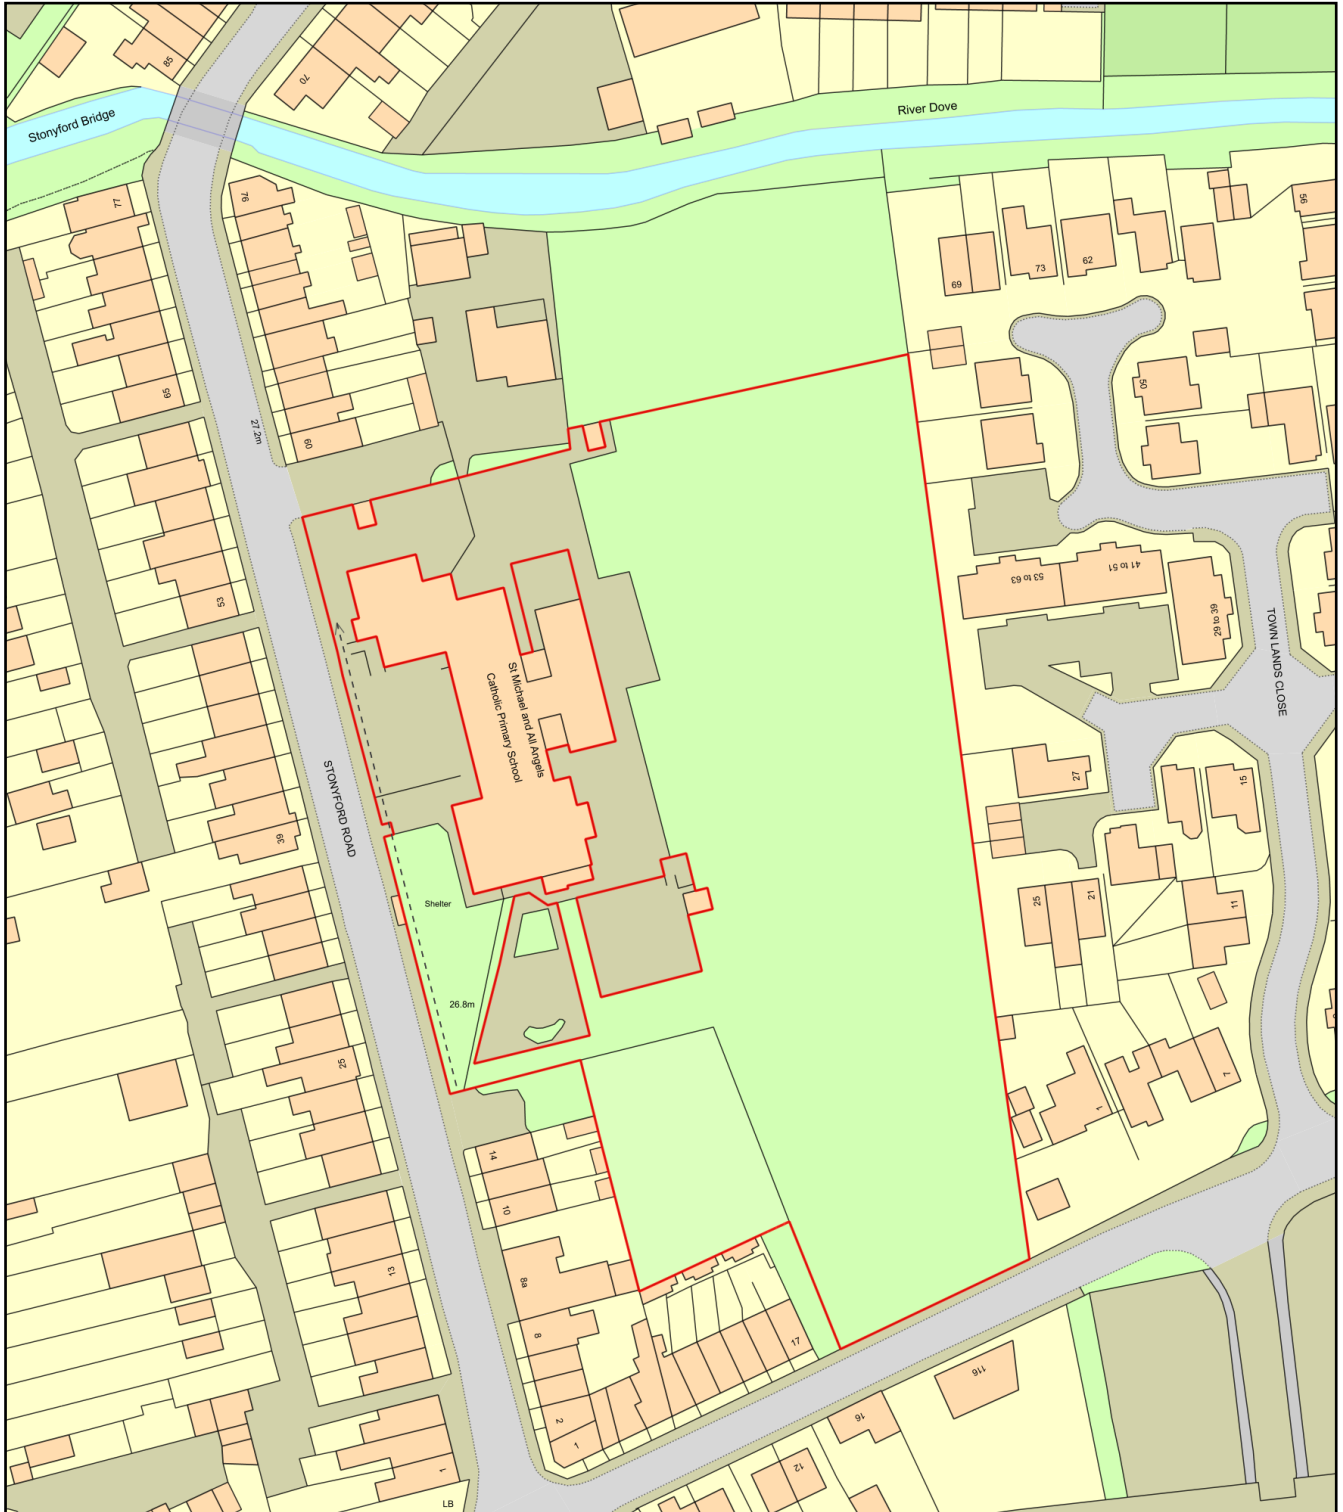

Plan Produced for: Kerry Gagen

Date Produced: 05 May 2023

Plan Reference Number: TQRQM23125131755529

Scale: 1:1250 @ A4