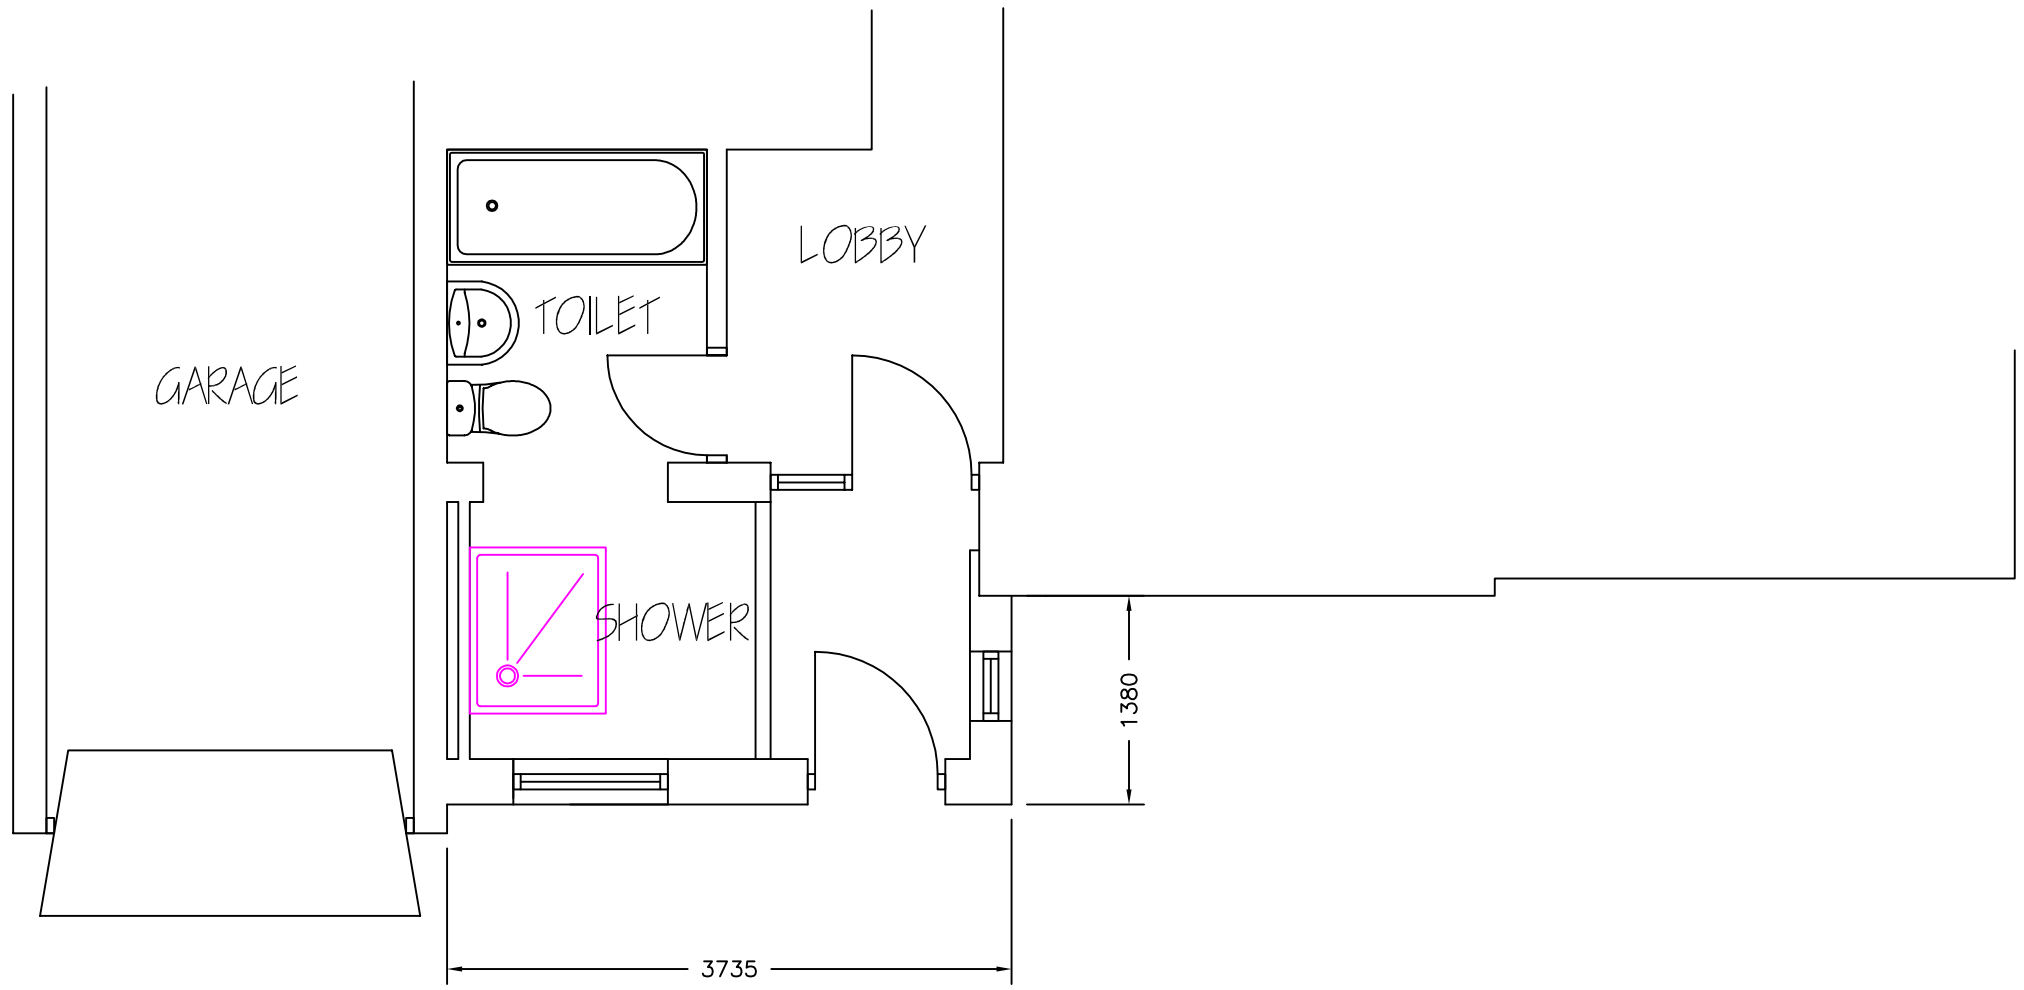


PROPOSED PLAN
1:50

Revisions	A. A----	00-00-00
This drawing is for planning permission only and is not a construction drawing.		
Drawing Title	PROPOSED-PLAN	
Job No. - Dwg No.	CD/2015/4 .	-
Client:	MR & MRS DUTTON 7 NORTHUMBERLAND WAY ARDSLEY BARNSLEY S71 5DH .	
Scale.	1:50	