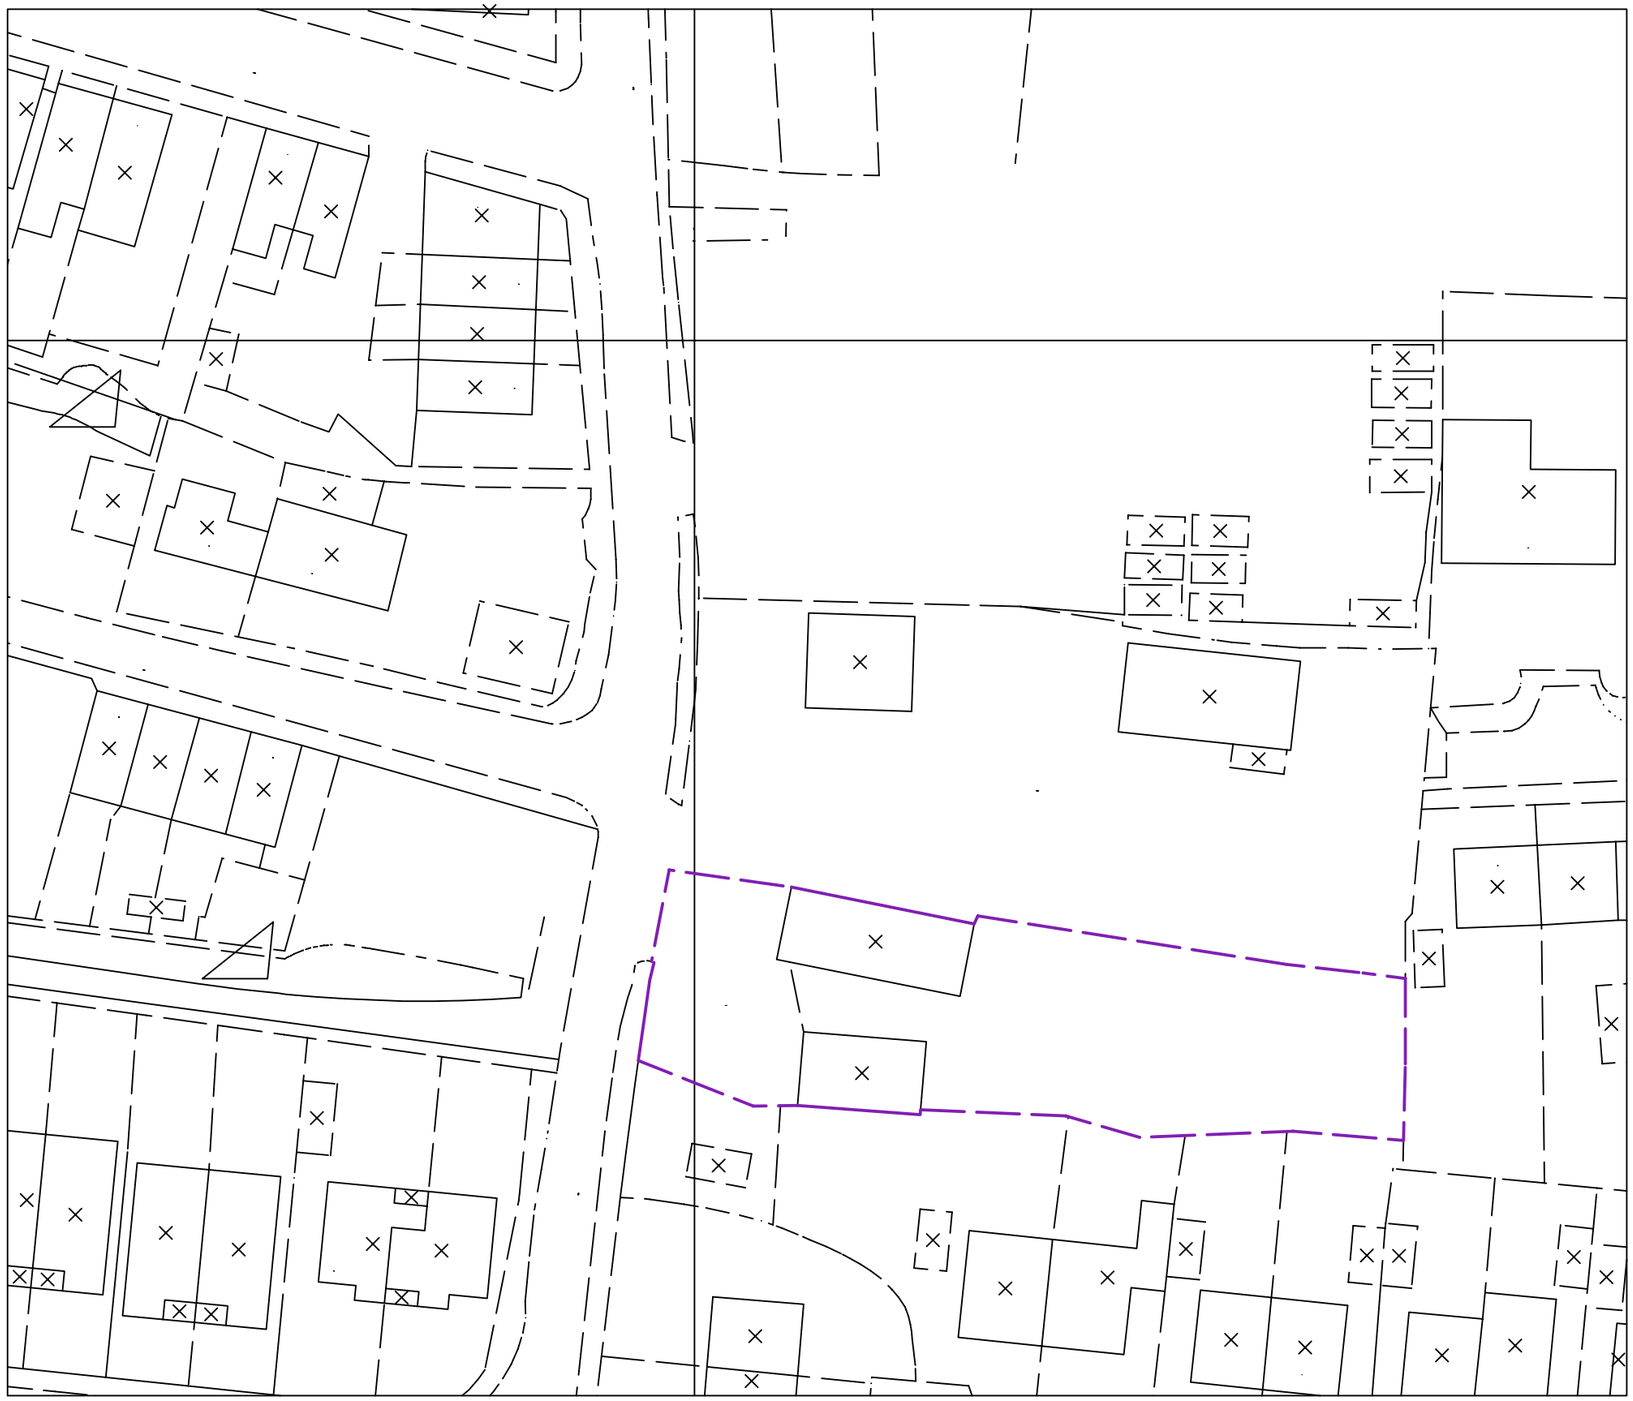


RMA
PARTNERSHIP
6, ST MARY'S COURT
MARKET PLACE
TICKHILL, DONCASTER
DN11 9LX
TEL: 01302-759988 FAX: 01302-759866

CLIENT
ARA Builders Ltd
Woodfield road, balby
Doncaster

PROJECT
Proposed Residential development on Mary Lane, Darfield

SCALE
1:500

DATE
Mar 2007

DRAWING TITLE
Site Layout

DRG NO
07/16/5

REVISION