
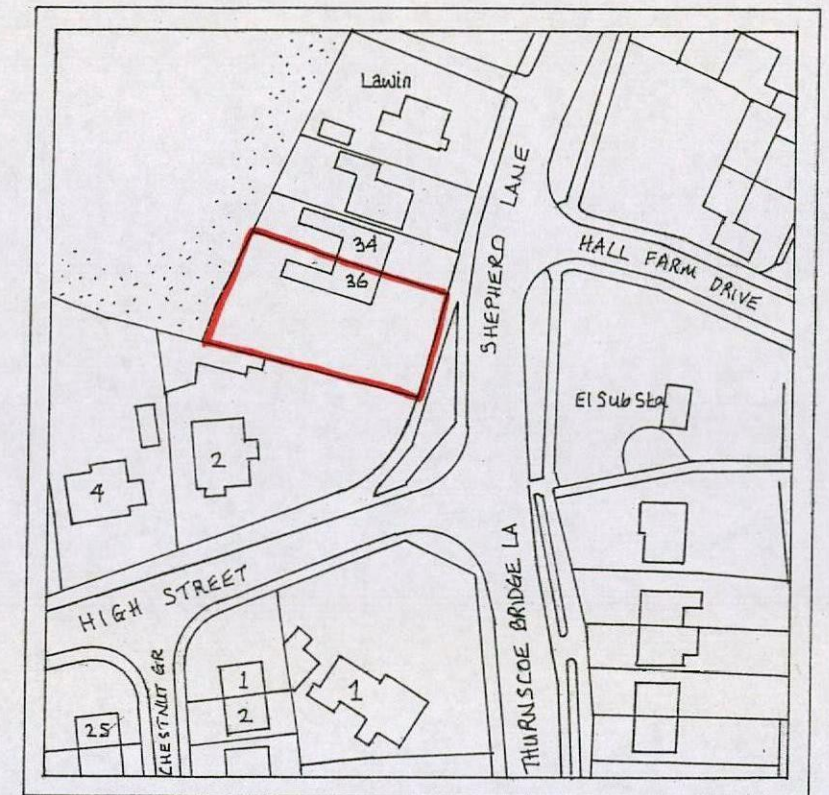
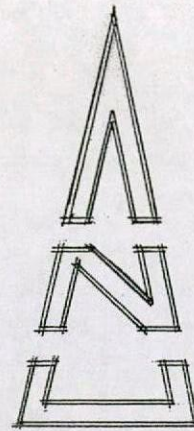


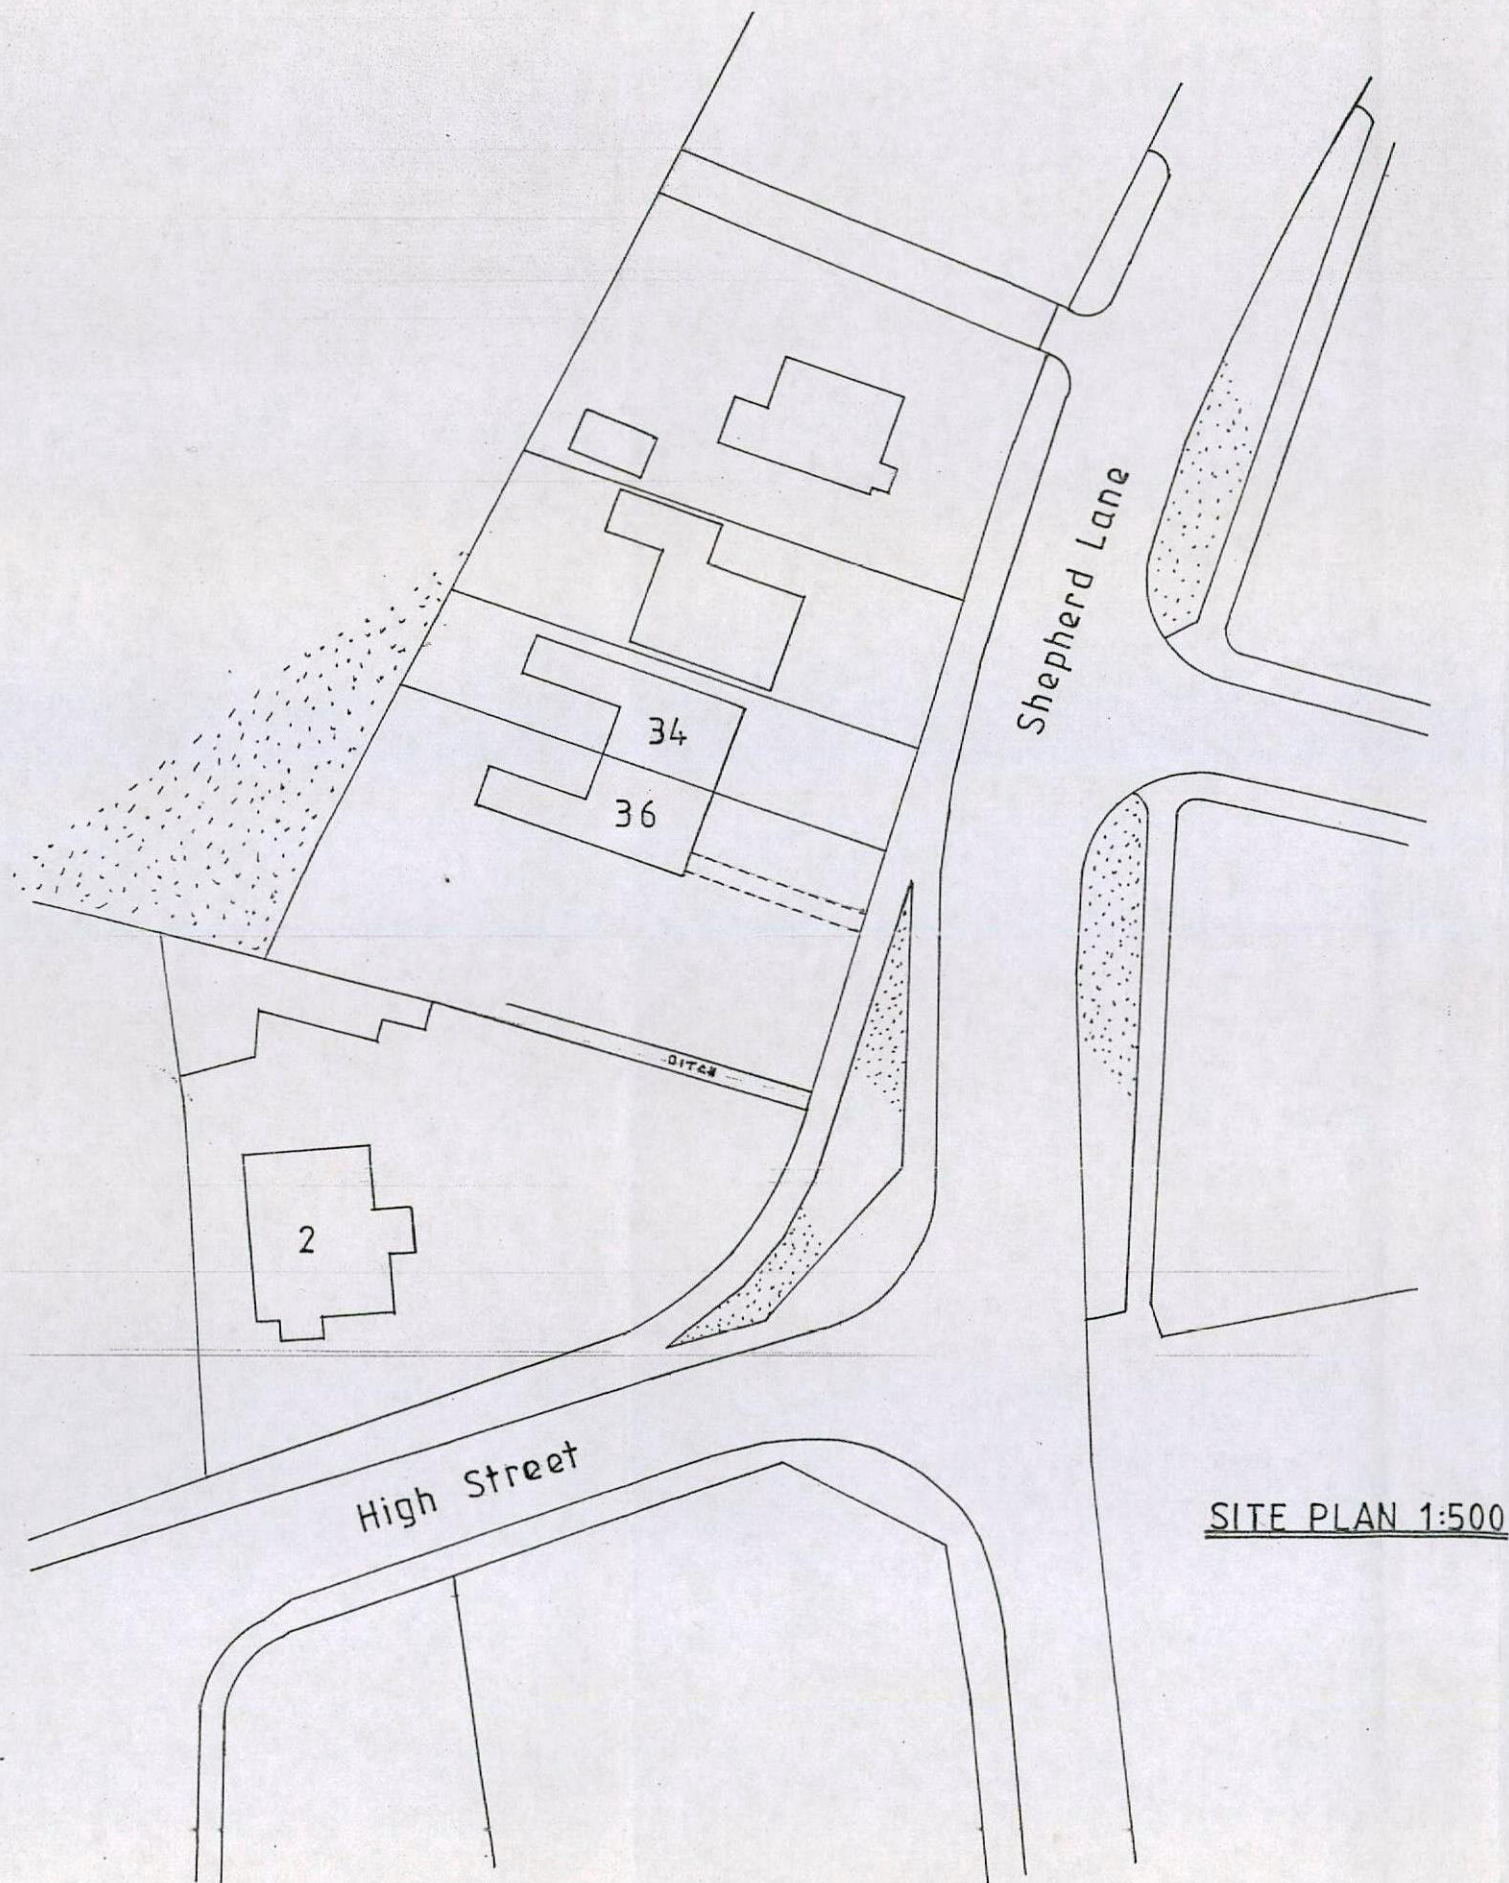

SITE LOCATION PLAN 1:1250

S.E.A. Planning Limited
Planning & Development Consultants

Elliott House, 24, Beely Road,
 Oughtibridge, Sheffield S35 0FD
 Telephone: 0114-2864318



Client(s):	MR A SENIOR.
Title:	36 SHEPHERD LANE THURNSCOE PROPOSED VEHICULAR ACCESS TO HIGHWAY.
Drawn By:	SME
Plan Scale:	1:1250 & 1:500
Date:	SEPT 2013
Drawing No.	SEA/809/001
Revisions:	

Applicant: Mr A Senior

36 Shepherd Lane, Thurnscoe

Proposed Vehicular Access to Highway.

Plan Scale 1:200

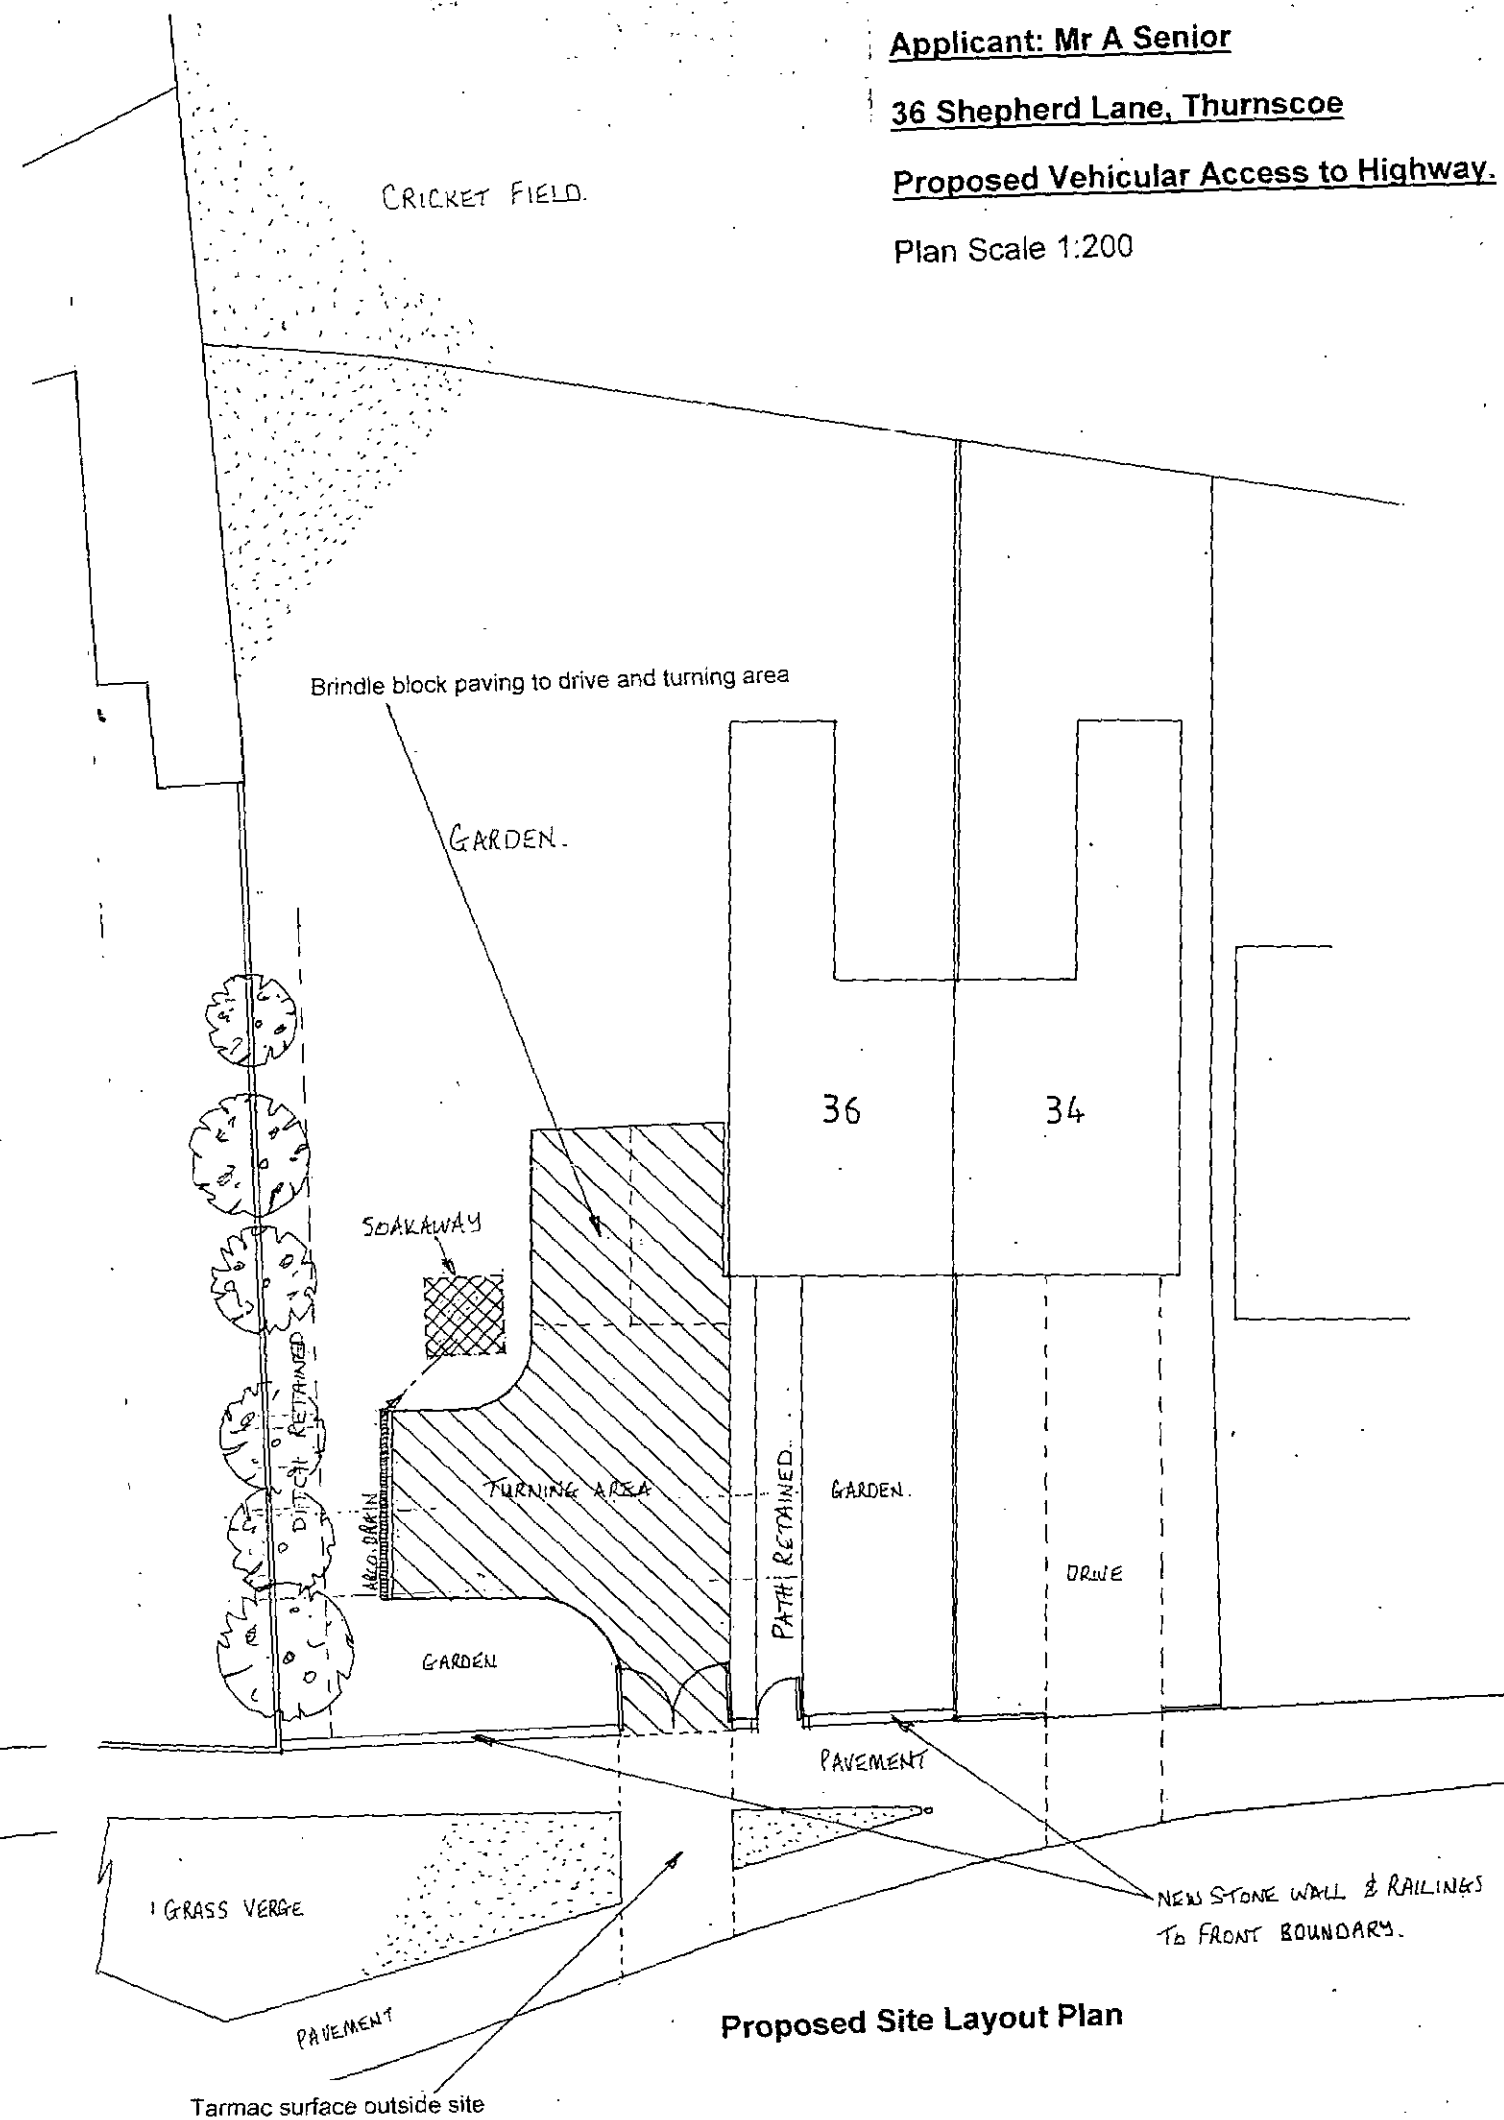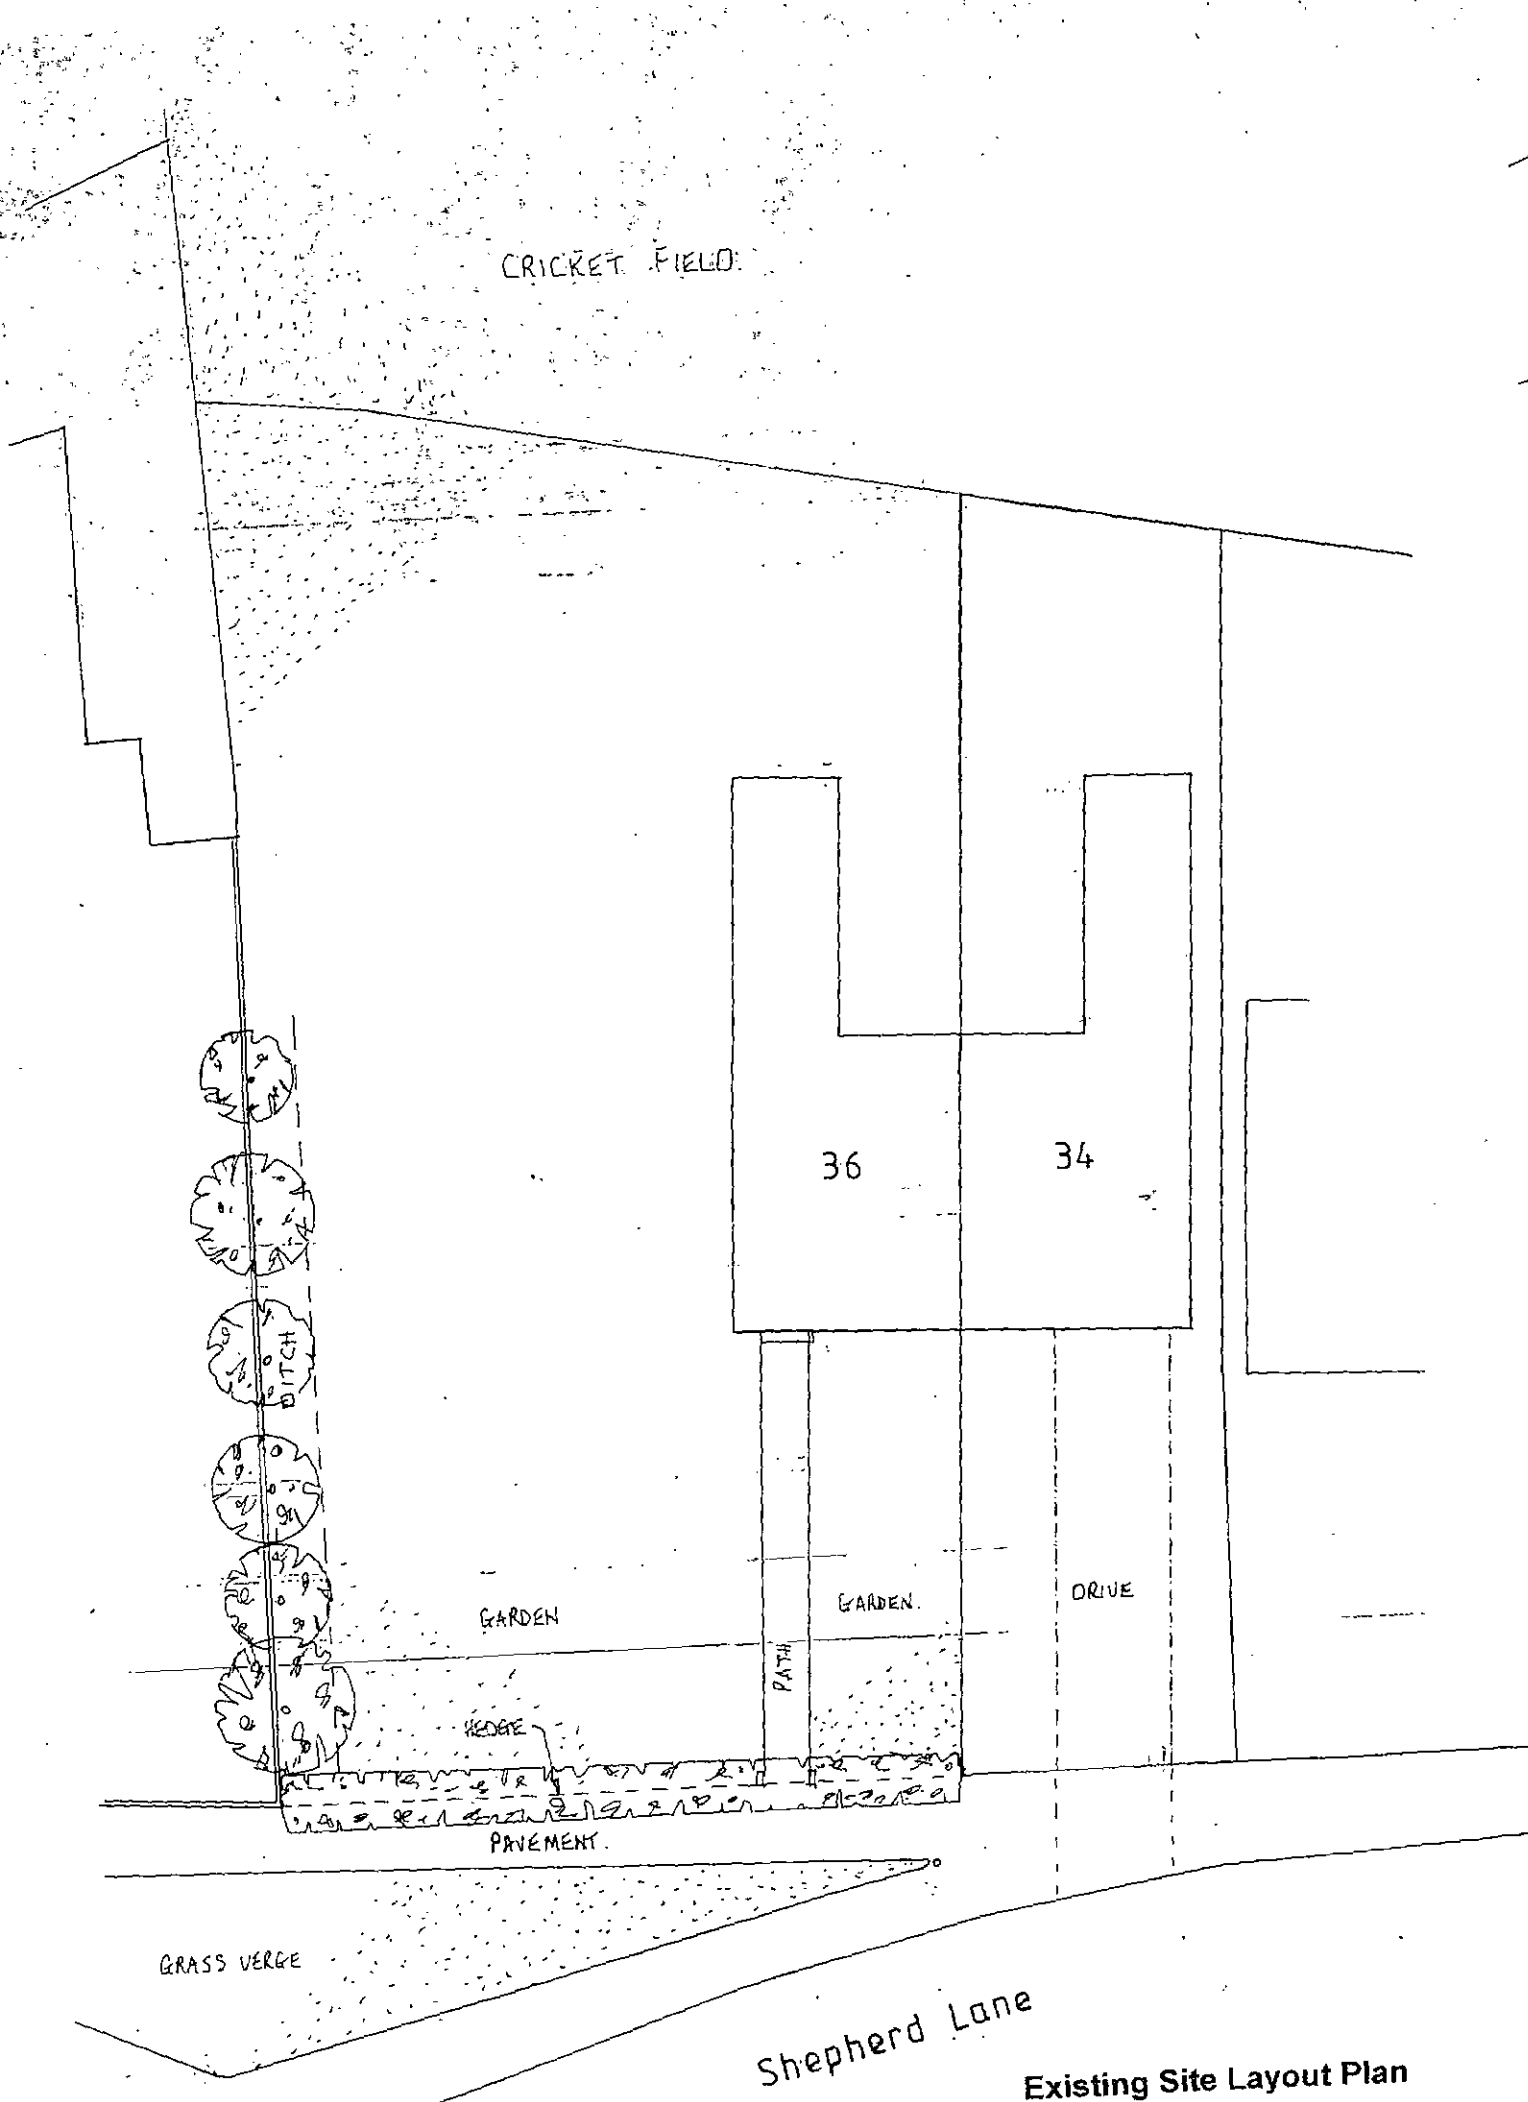

Existing hedge to be removed

Existing Front Boundary View

Proposed Front Boundary View

Natural stone wall with black painted railings

New wrought iron gates to applicant's requirements

Applicant: Mr A Senior

36 Shepherd Lane, Thurnscoe

Proposed Vehicular Access to Highway.

Plan Scale 1:50