



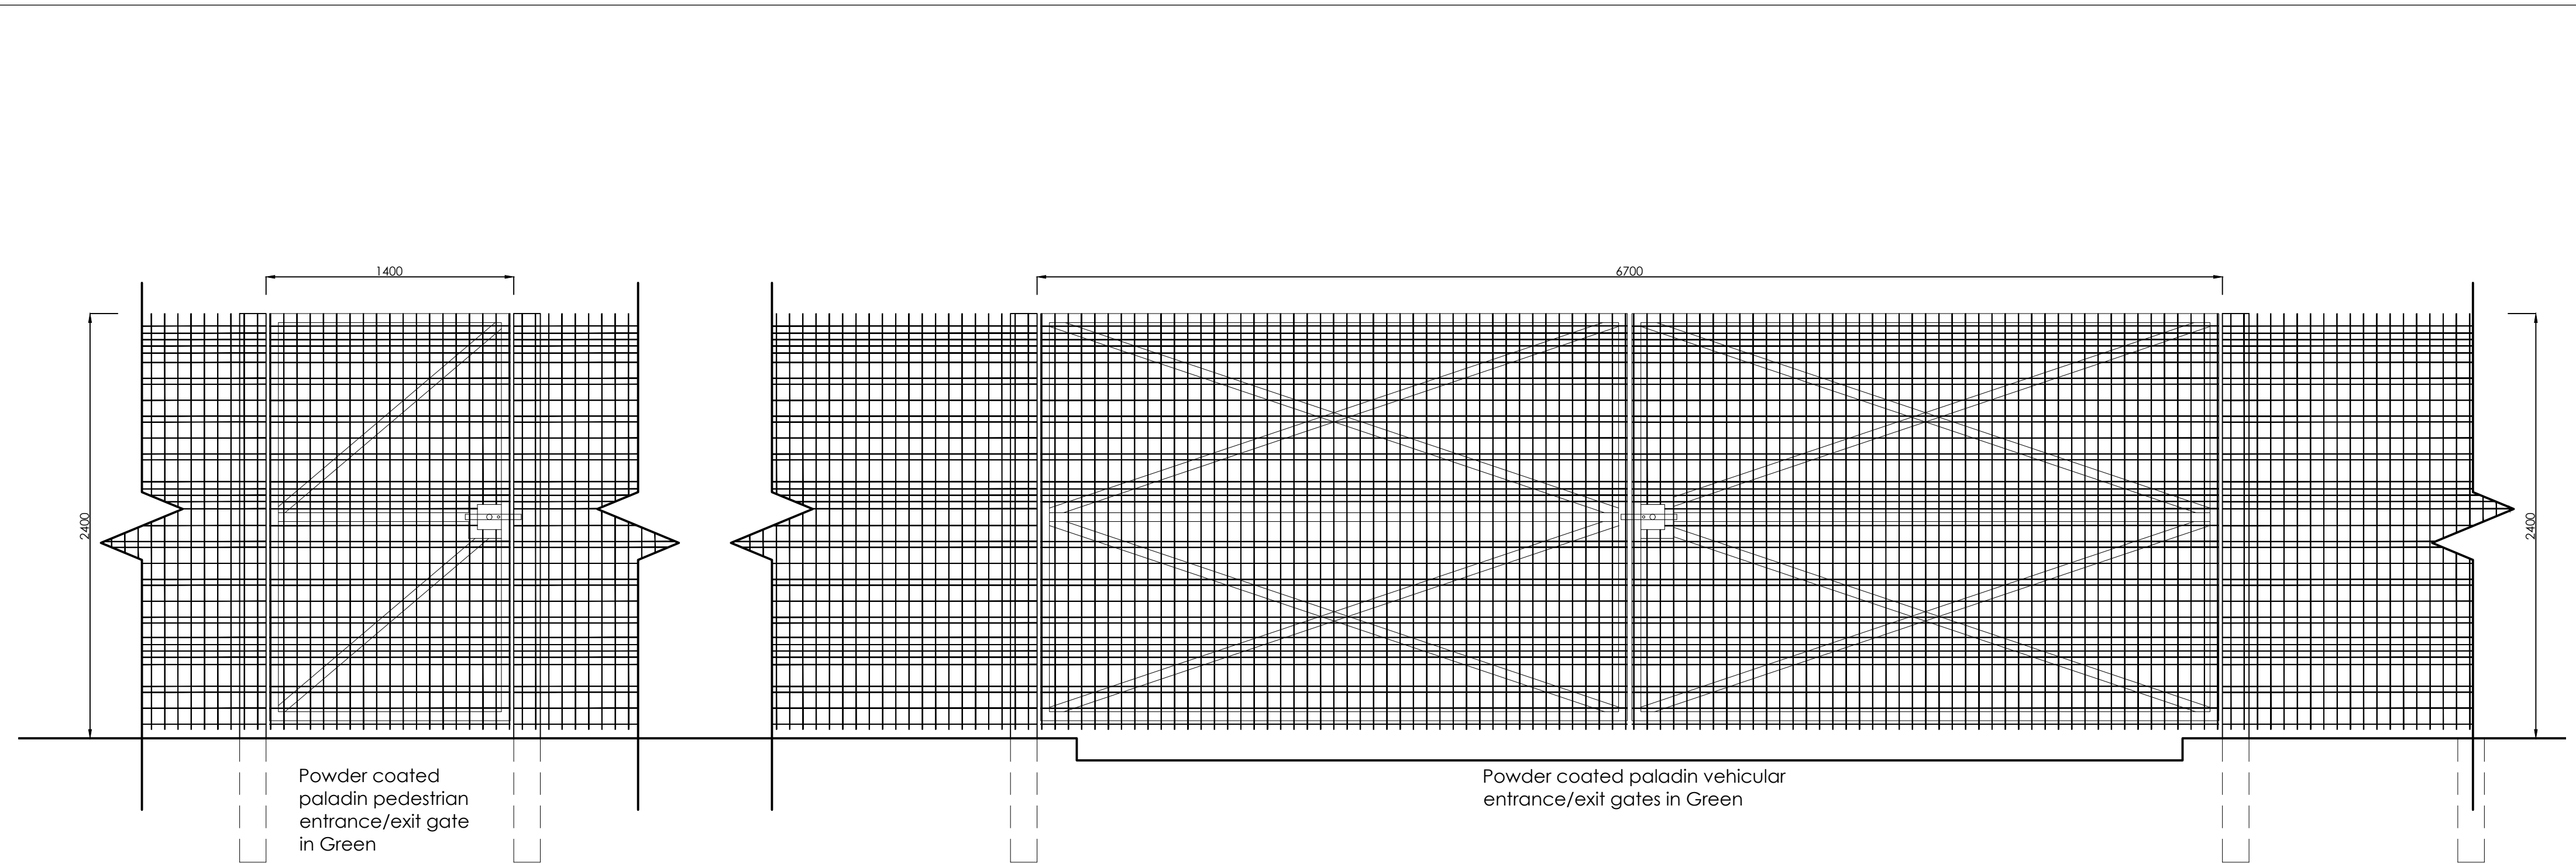


PALADIN FENCE WITH DOUBLE SWING VEHICULAR GATES AND PEDESTRIAN GATE

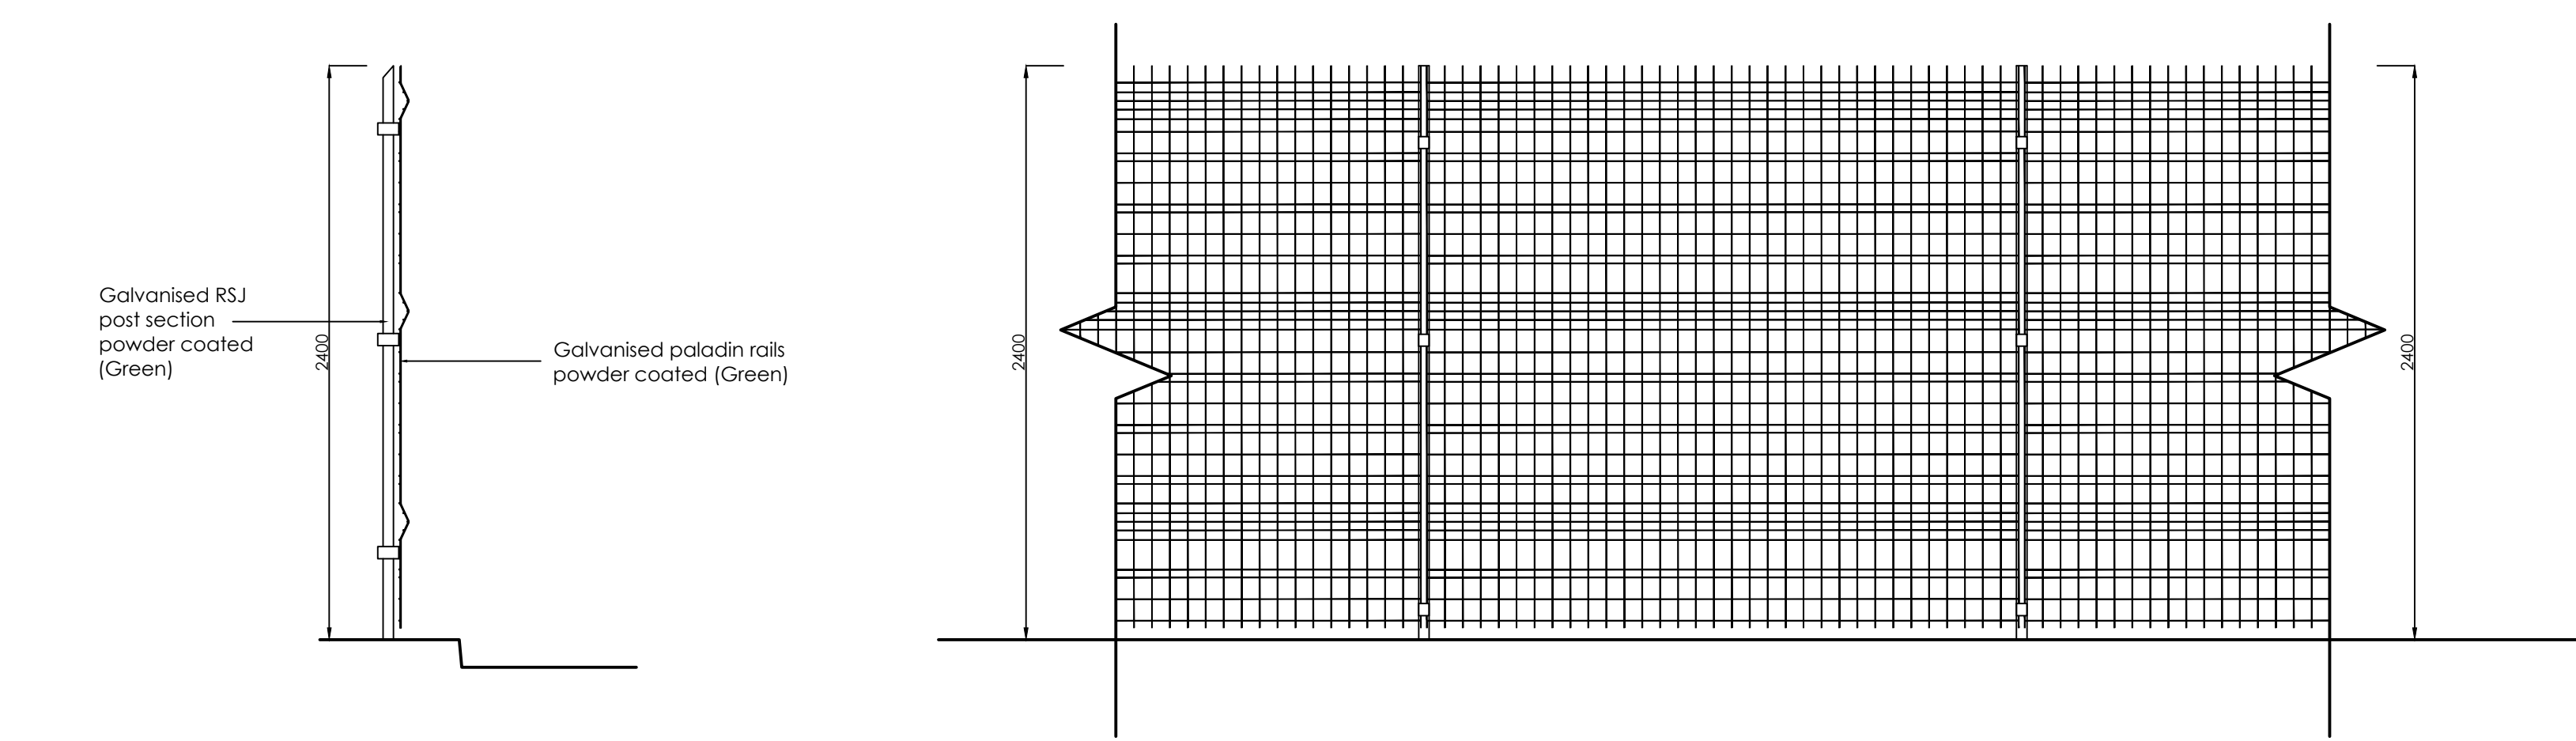

PALADIN FENCE SECTION

TYPICAL PALADIN FENCE ELEVATION

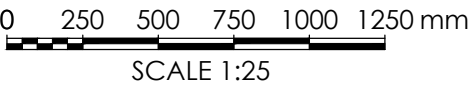

Rev	Date	Description	Rev By	Chk'd By
A	08.12.21	Colour updated	NBB	JMR

Project Title	PROPOSED INDUSTRIAL UNITS				
Client	Harworth Group				
Status	PLANNING				
Scale	1:25	Drawing Size	A2		
Date	04.2021	Drawn By	NBB	Checked	JMR
Drawing Title	Proposed Fencing Detail				
Job-Dwg No	12006- (P) 138			Rev	A

☒ 2 St. Johns North, Wakefield, WF1 3QA t. 01924 291800

☐ Carvers Warehouse, 77 Dale Street, Manchester, M1 2HG t. 0161 2388555

☐ The Old Rectory, 79 High Street, Newport Pagnell, MK16 8AB t. 01908 211577

☐ 101 London Road, Reading, RG1 5BY t. 0118 9507700

☐ 10 Gees Court, St Christophers Place, London, W1U 1JJ t. 0207 4091215

THE HARRIS PARTNERSHIP ARCHITECTS

www.harrispartnership.com