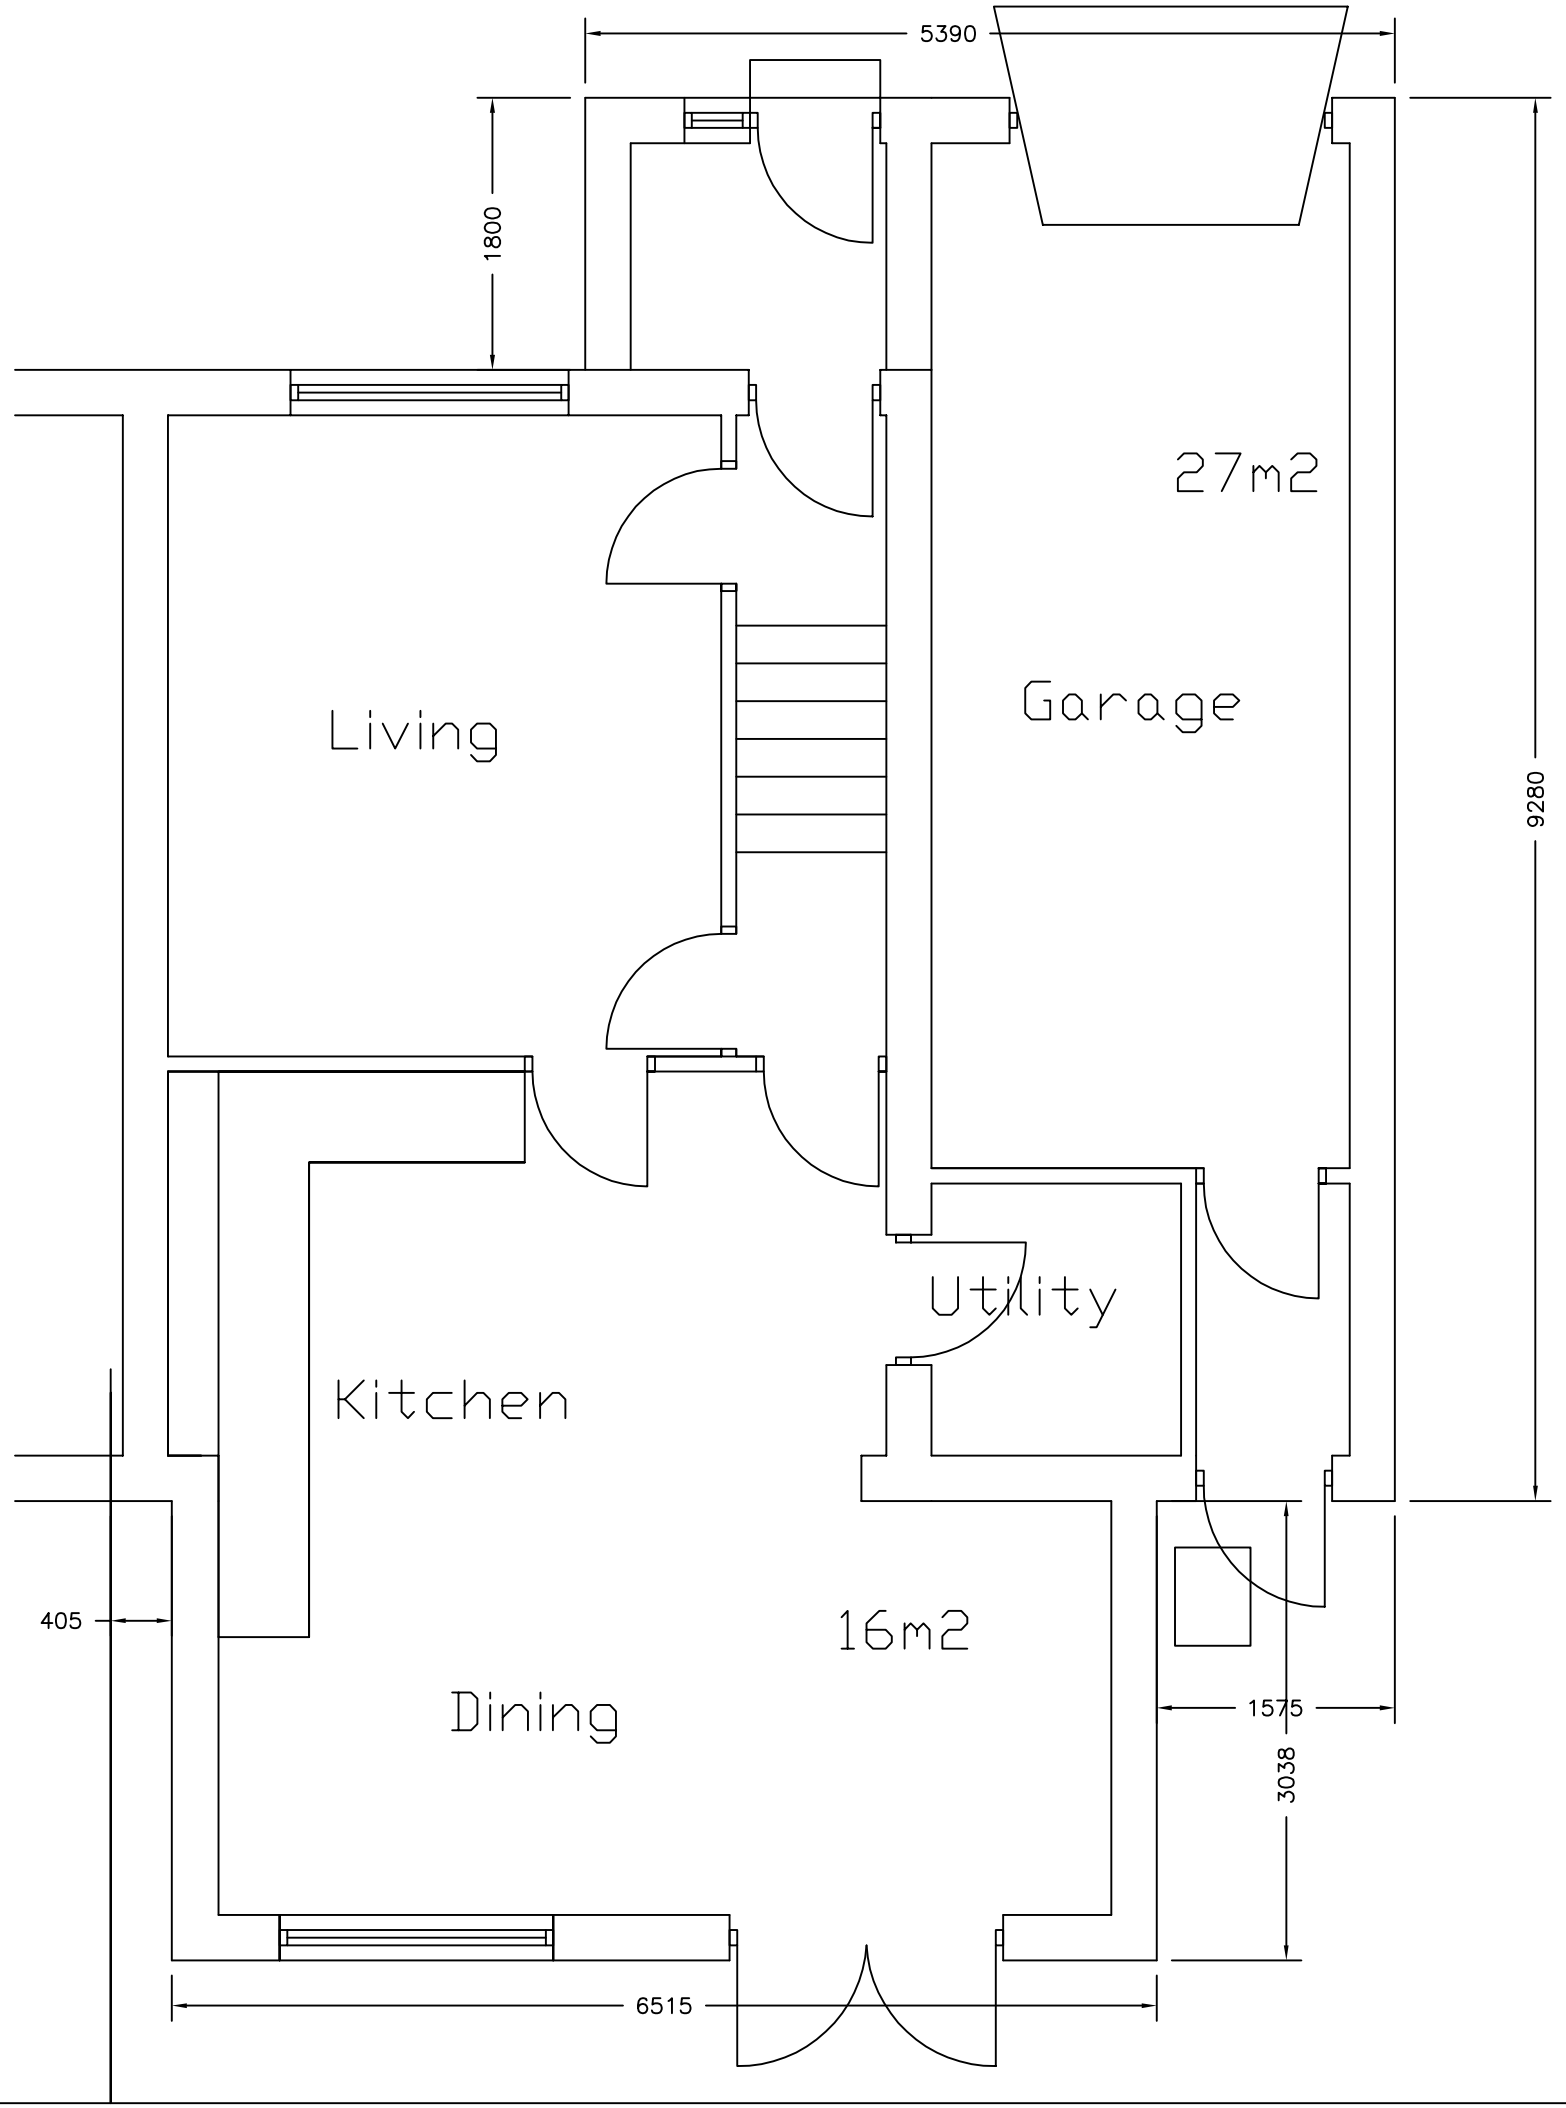

Revisions	A. A----	00–00–

This drawing is for planning permission only and is not a construction drawing.

Drawing Title	PROPOSED–GROUND–FLOOR–PLAN		
Job No. - Dwg No.	AC/2014/9	.	——
Client:	Adrian and Claire Batty 5 Fenn Road Tankersley Barnsley S75 3DE		
Scale.	1:50		