SCALE 1:20@A3

250mm
500mm

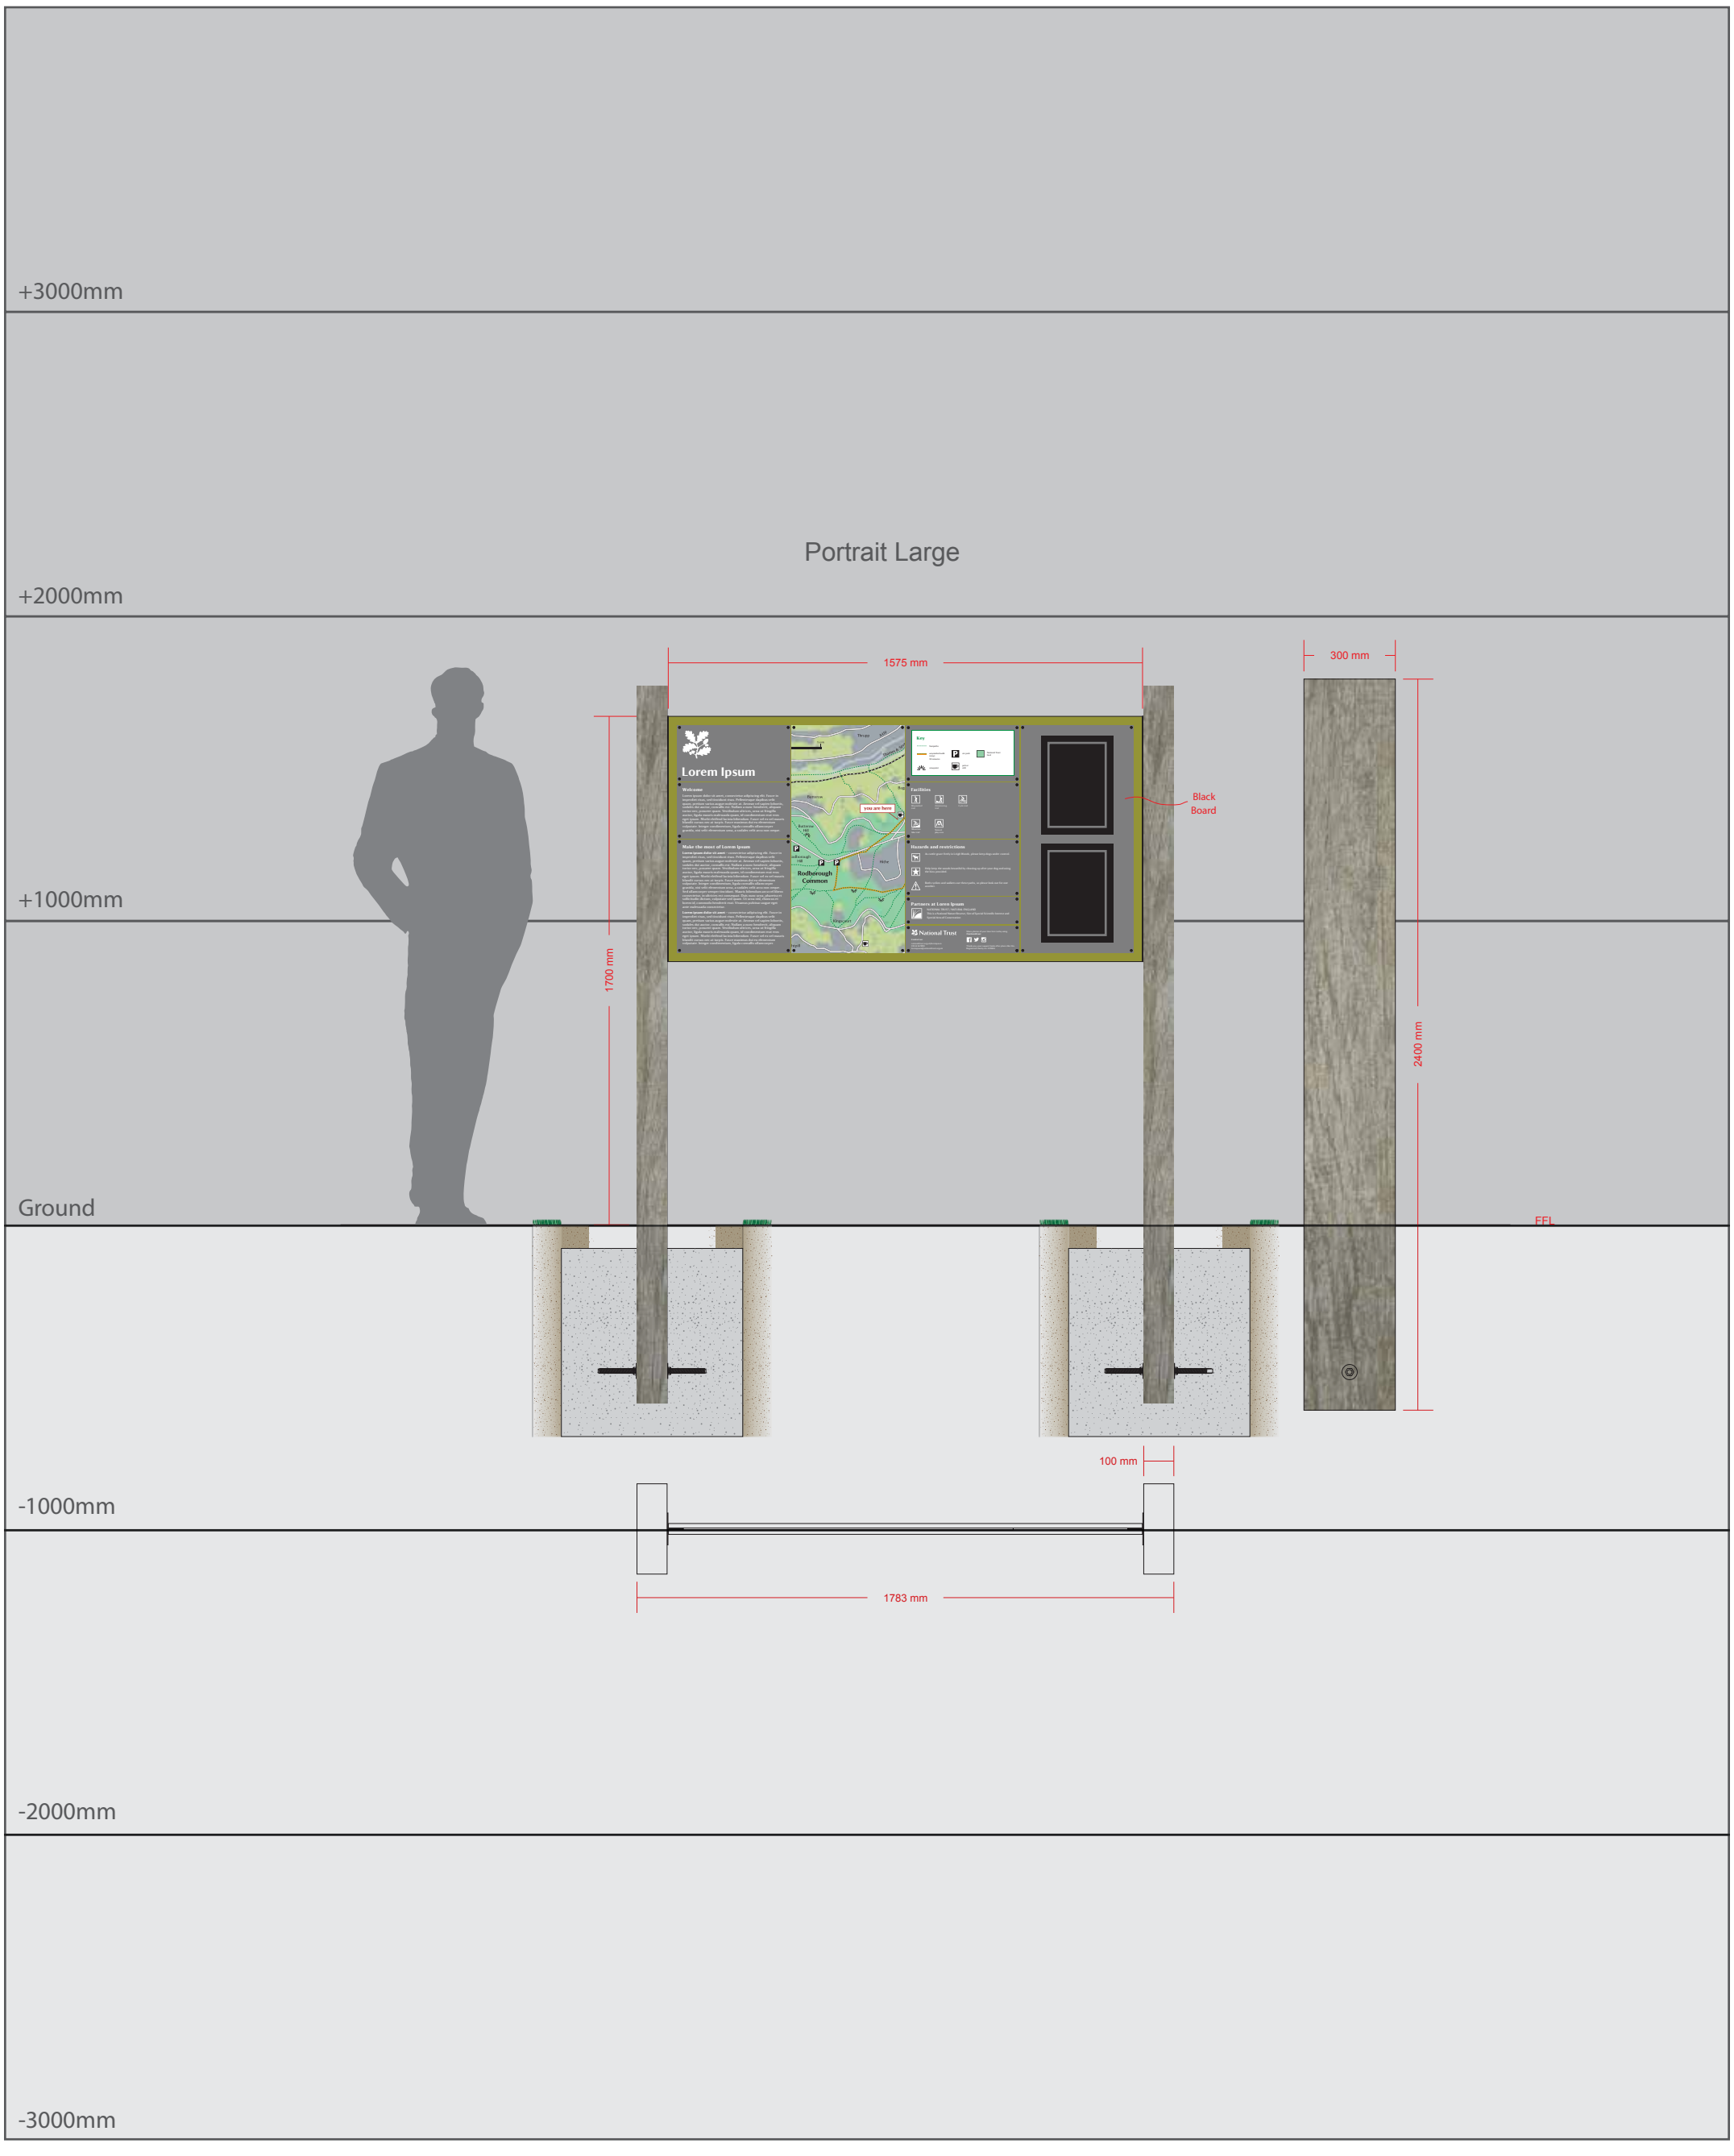
+3000mm
Portrait Large
+2000mm
+1000mm
Ground
-1000mm
-2000mm
-3000mm
1575 mm
300 mm
1700 mm
2400 mm
Black Board
FFL
100 mm
1783 mm
Lorem Ipsum
Welcome
Make the most of Lorem Ipsum
you are here
Rodborough Common
Key
Facilities
Hazards and restrictions
Partners at Lorem Ipsum
National Trust