



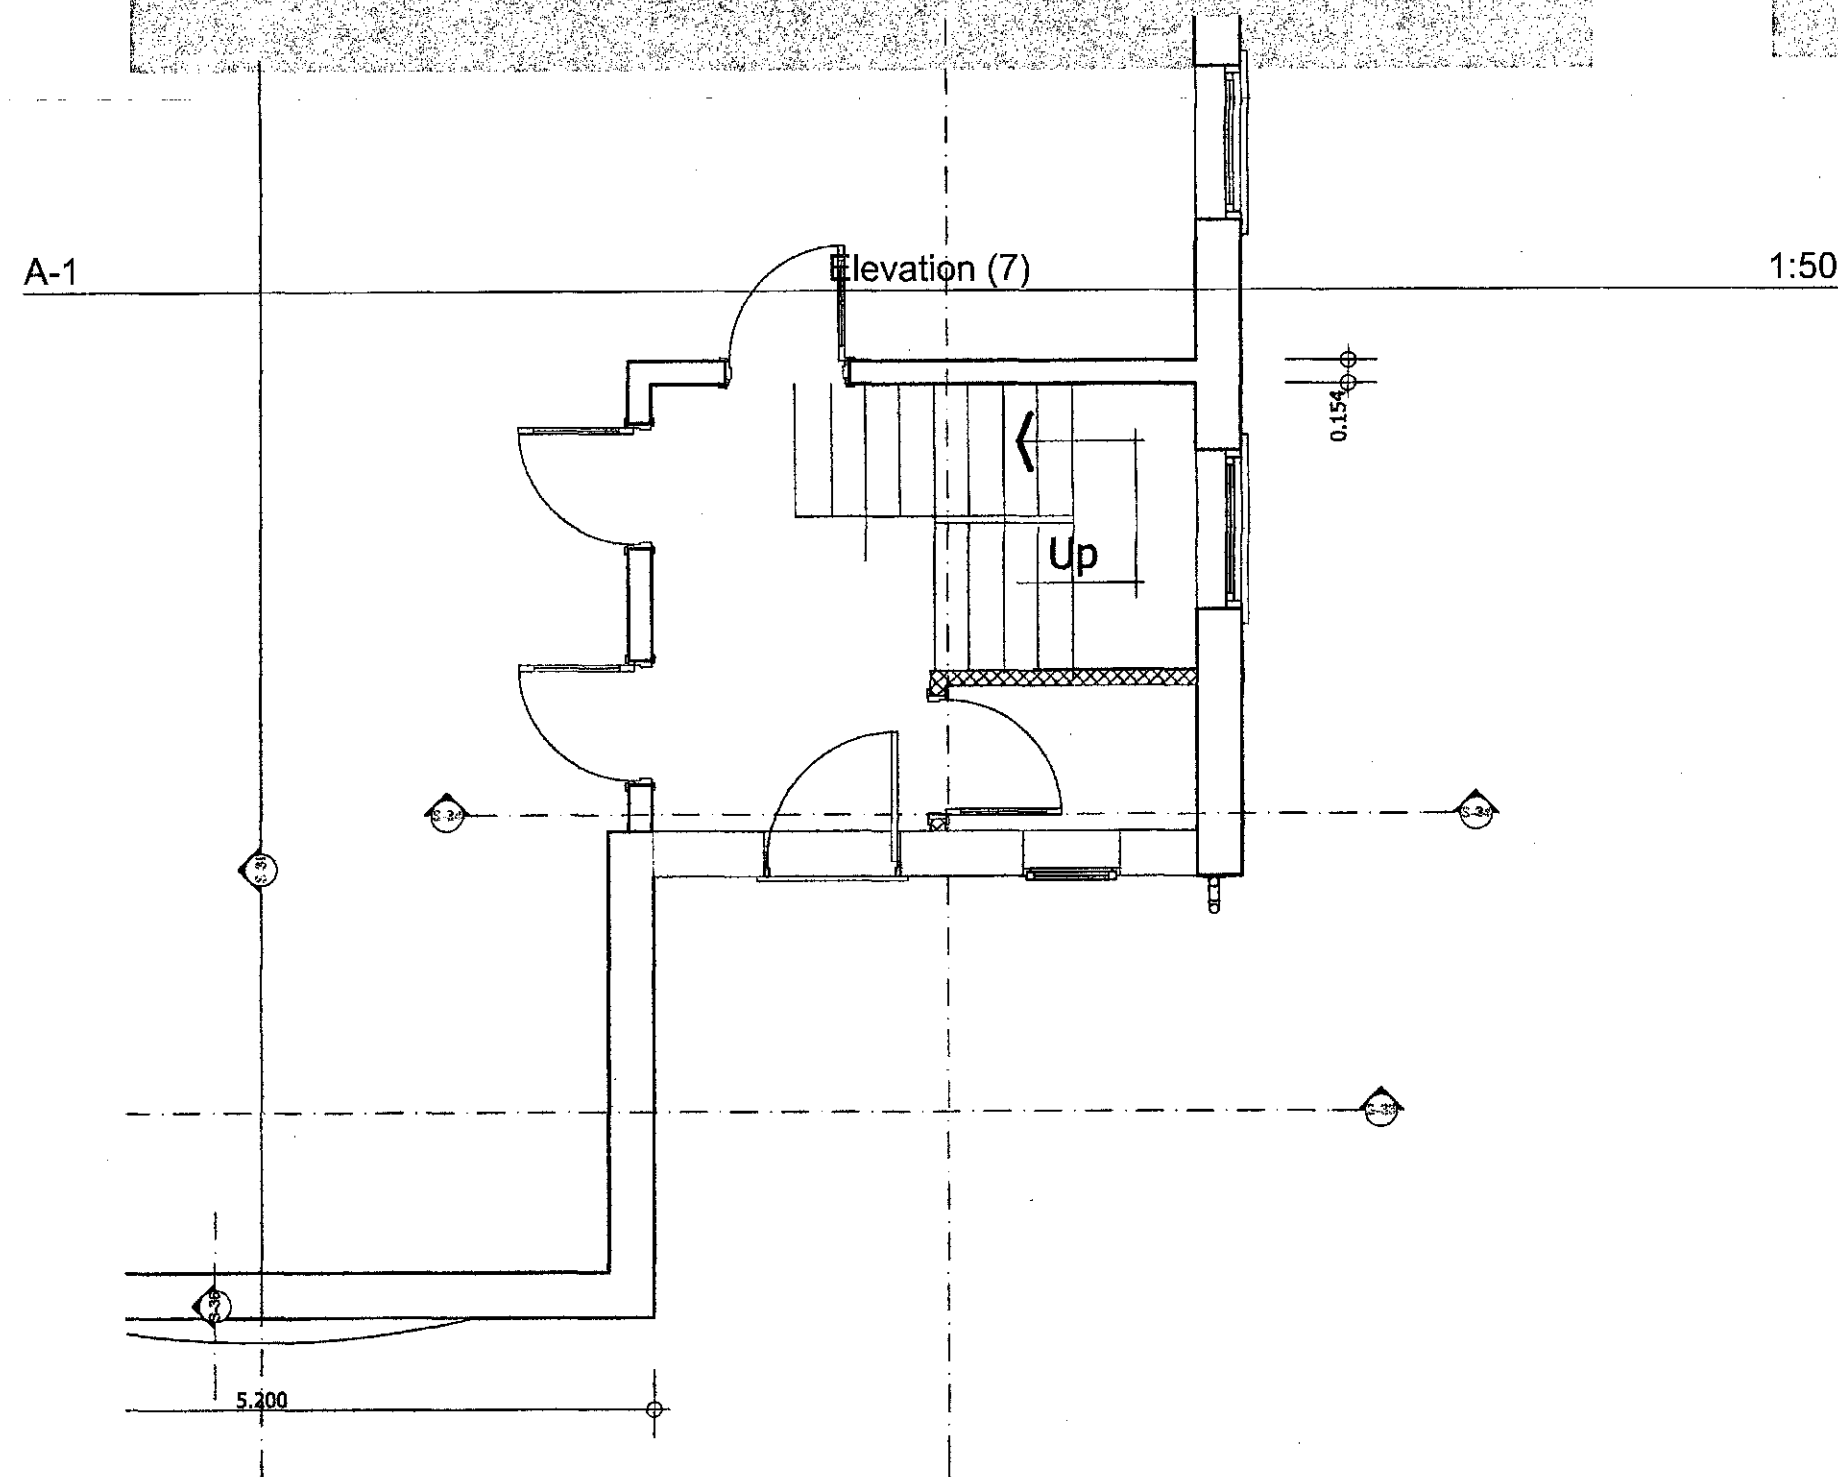

0.

Ground Floor (10)

1:50

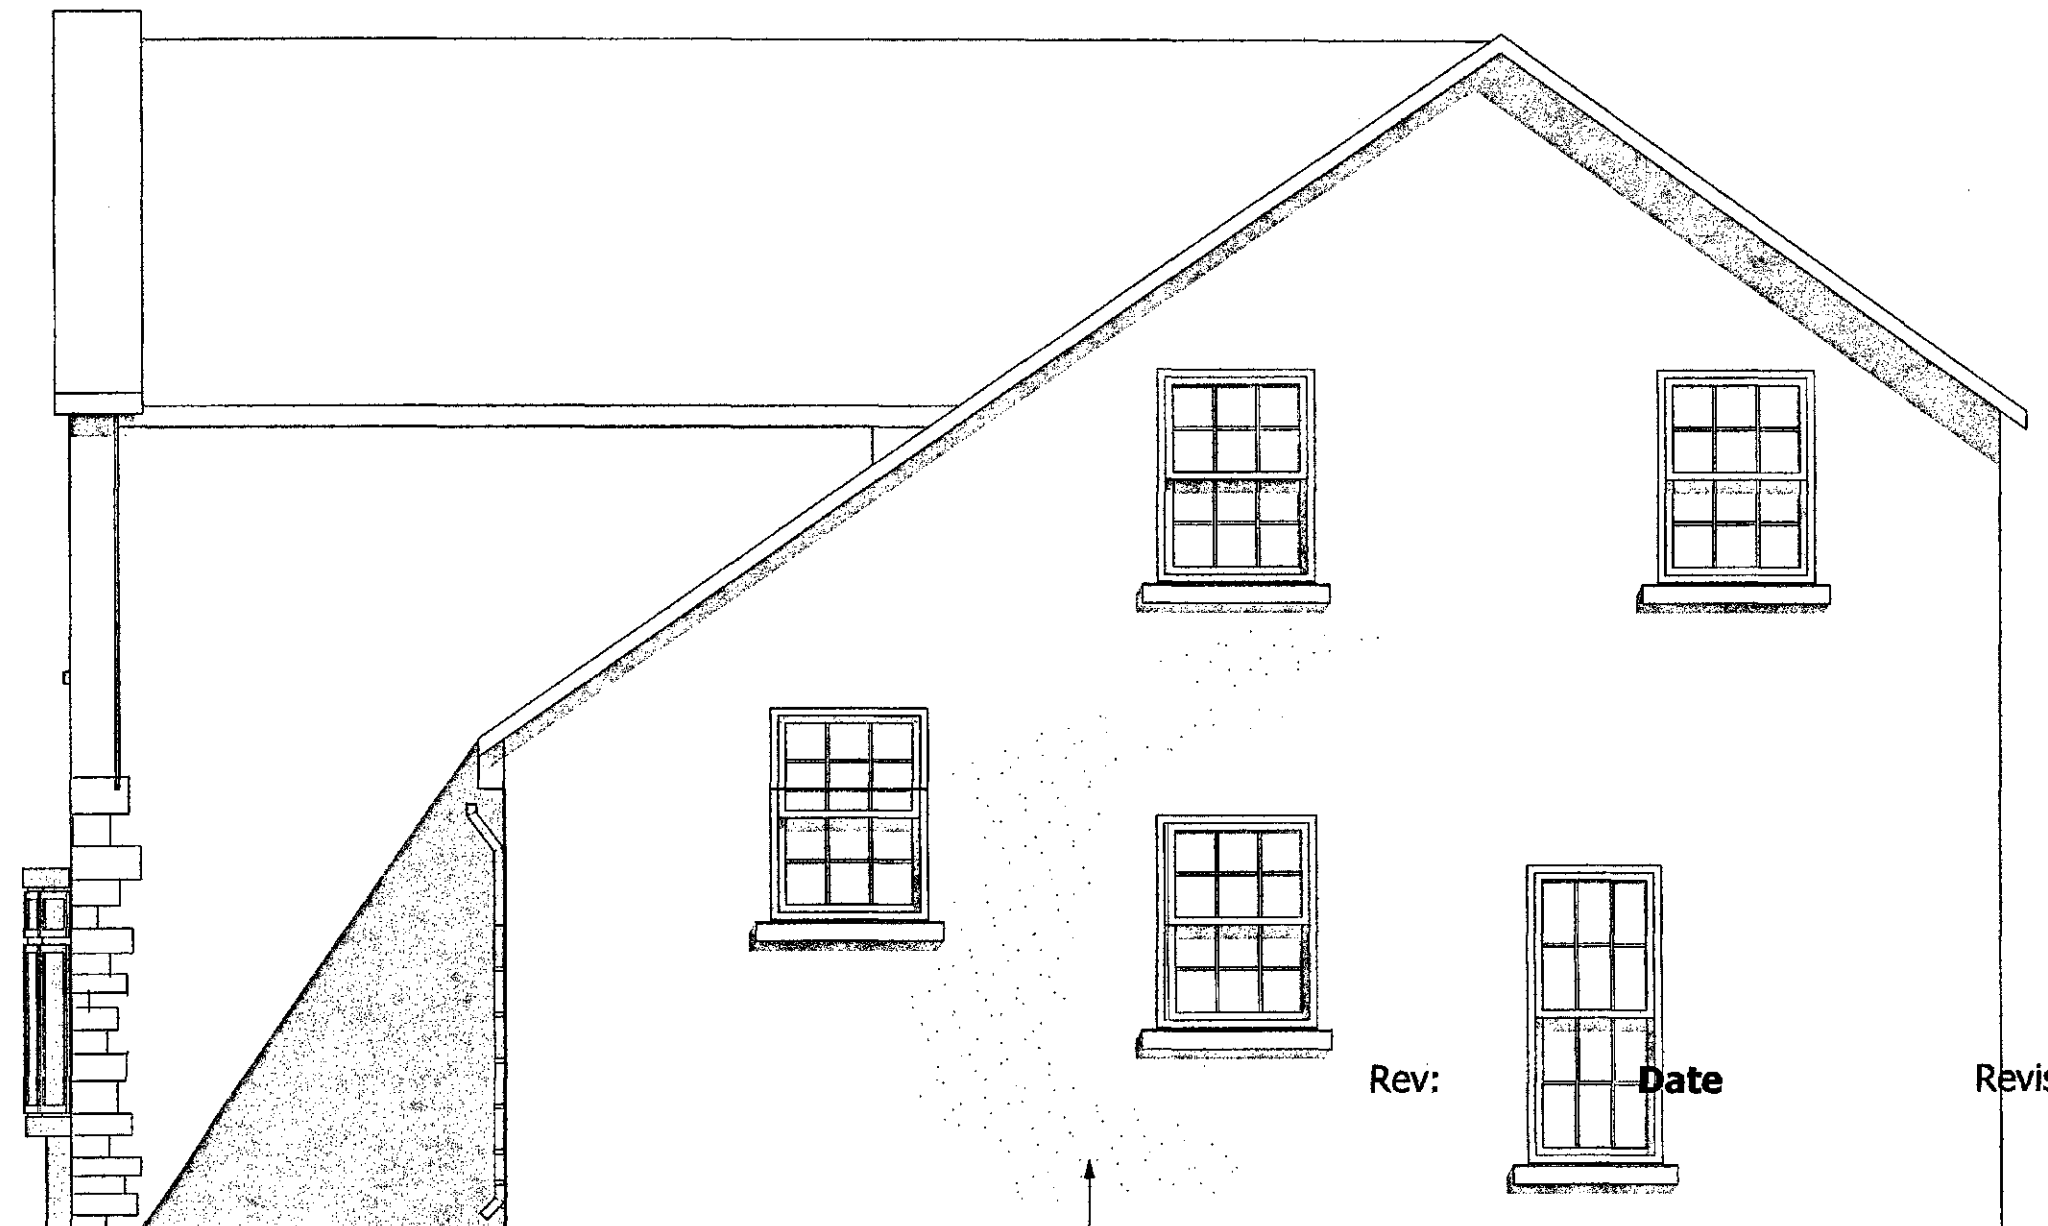

A-4

Elevation (3)

1:50

Rev:

Date

Revision Notes

Client: Mr & Mrs Oliver

Project: Proposed Two Storey Front Extension and Garage, Nursery Cottage, Shed lane, Stainborough Park

Drawing Title: Elevation (7), Elevation (3), Ground Floor (10) as Proposed


Scale: 1:50

Date: 14/09/2015


Drawn By: AR

Rev:

Drwg Nr: 1

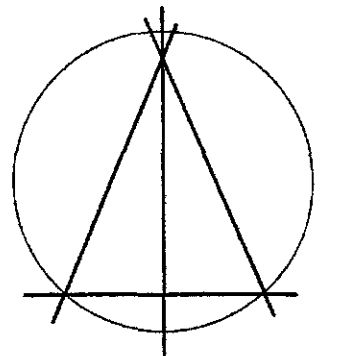

Alan Robinson
Chartered Architect BA Dip Arch RIBA BSc (Hons)
2 Gawber Road, Barnsley S75 2AF
Tel/Fax 01226 286066
Mob: 07947808933

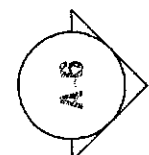[illegible]

Alan Robinson
Chartered Architect BA Dip Arch RIBA BSc (Hons)
2 Gawber Road, Barnsley S75 2AF
Tel/Fax 01226 286066
Mob: 07947808933