


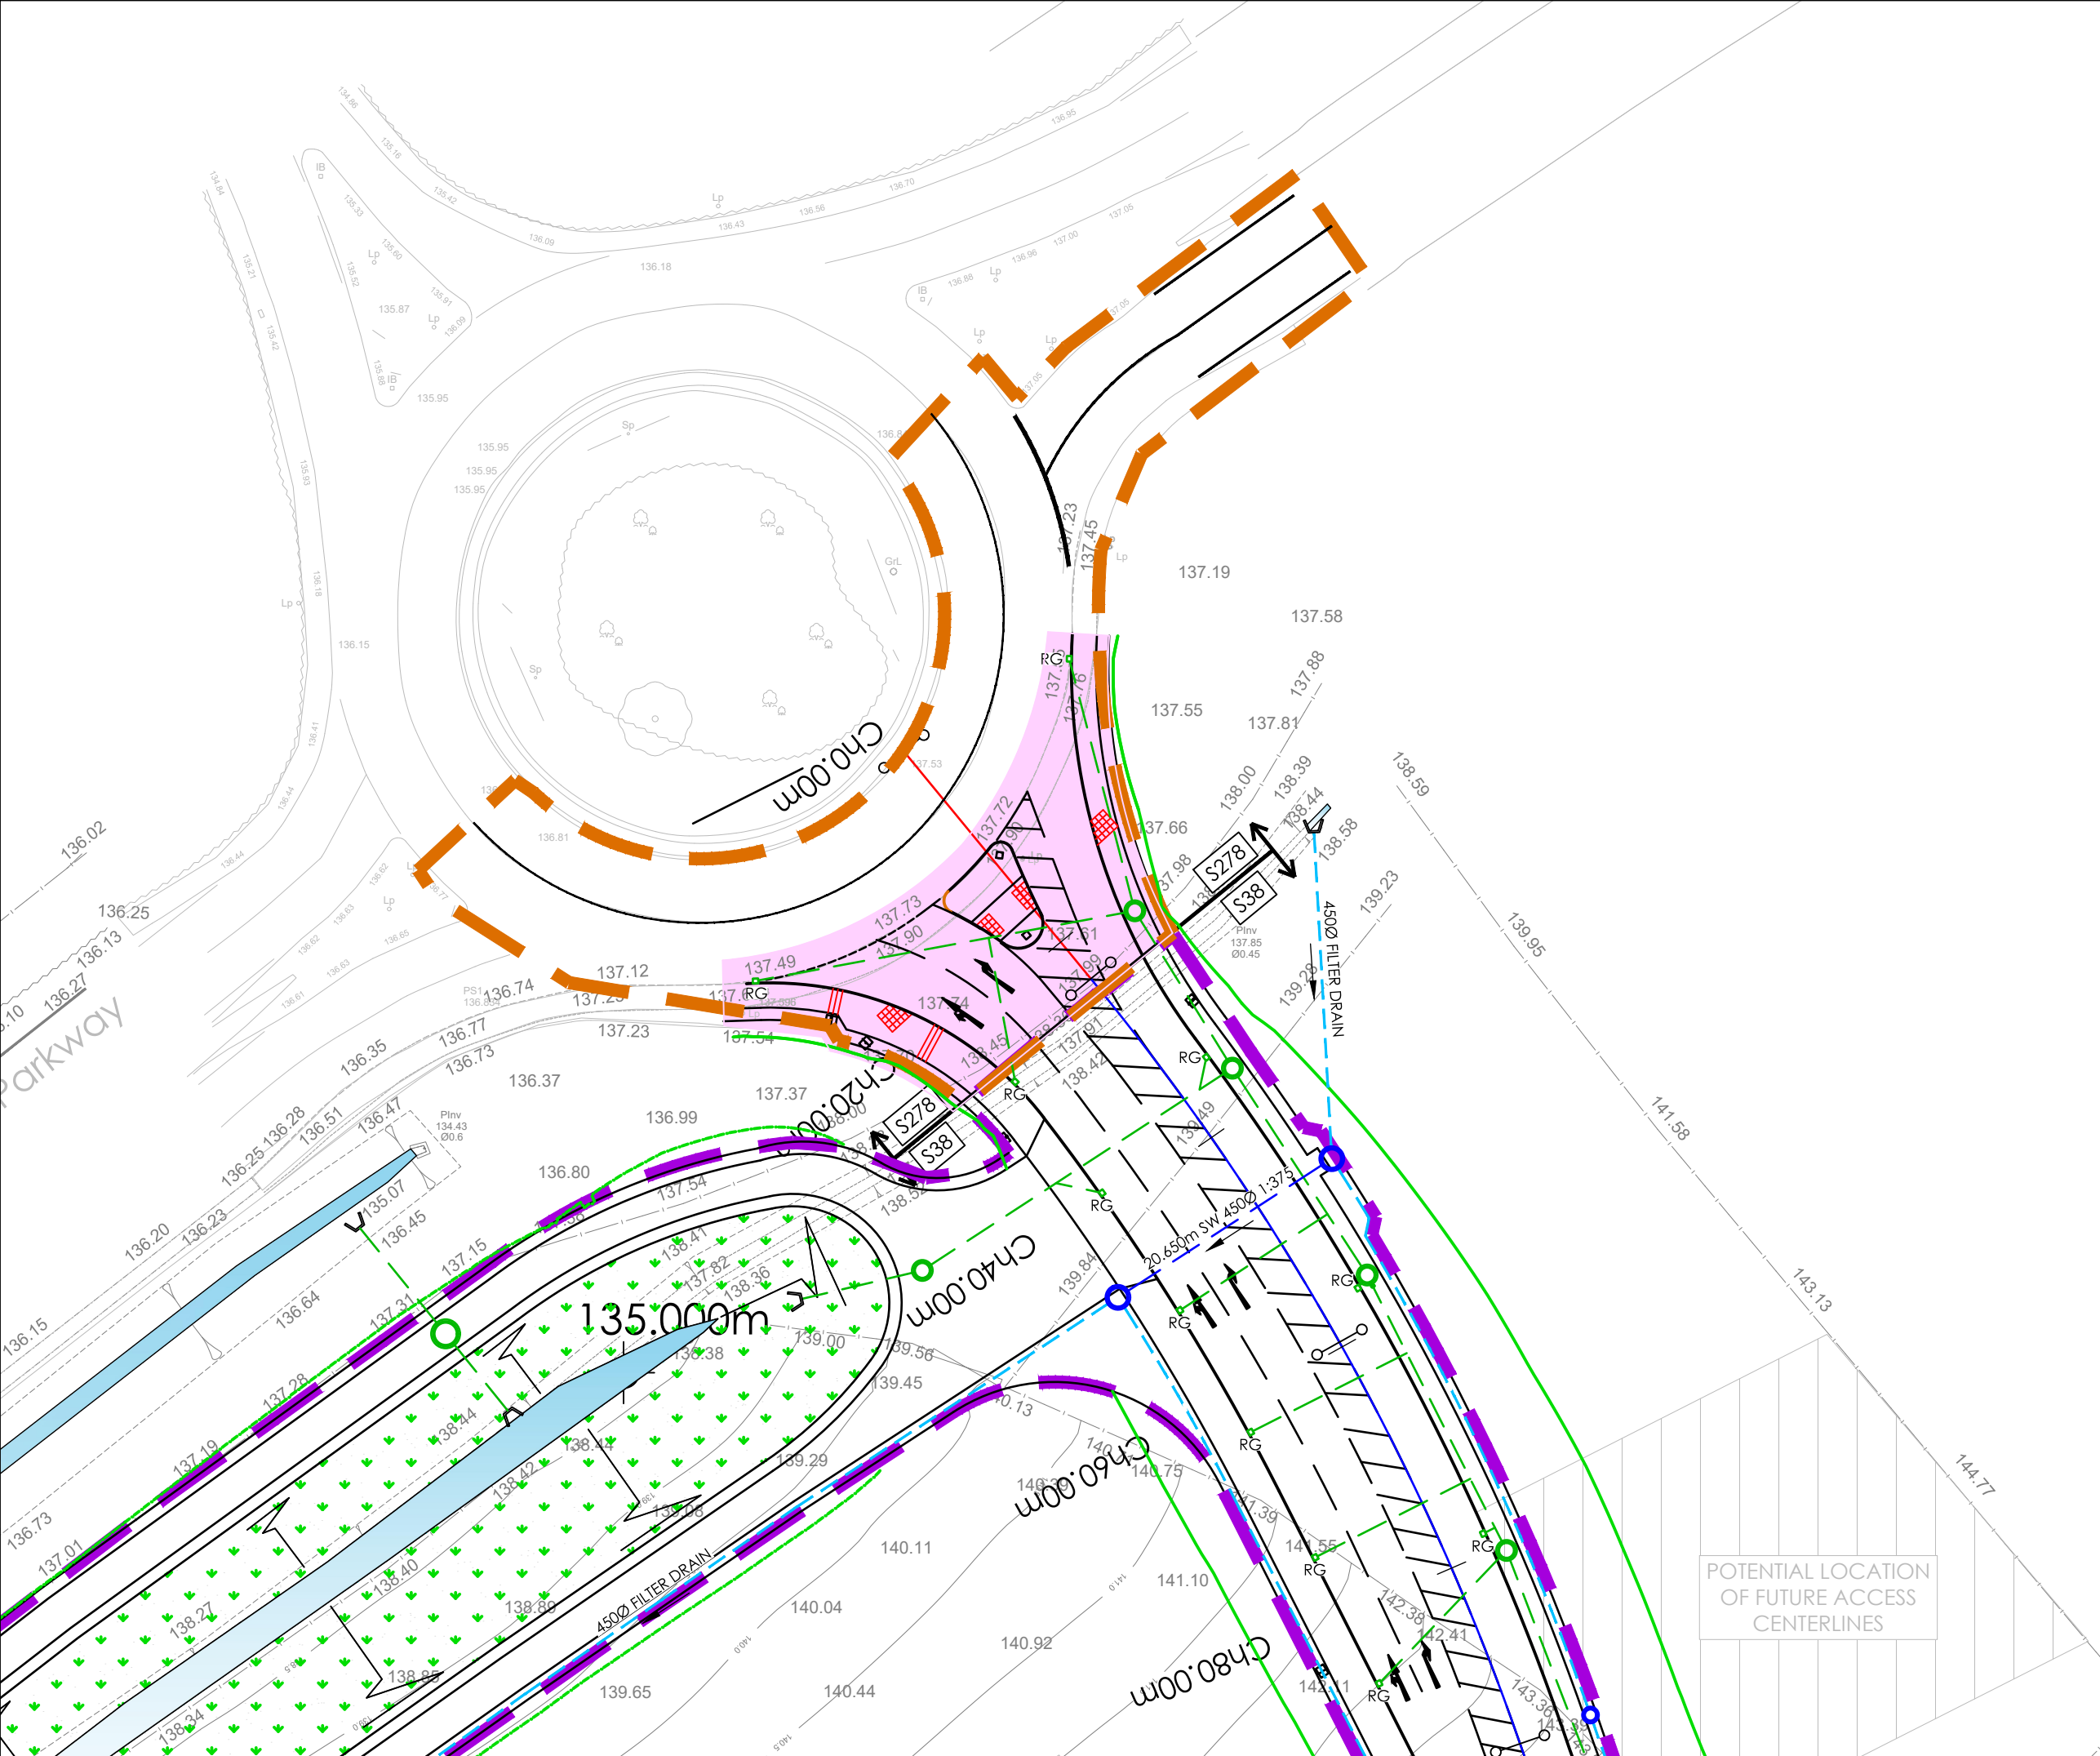

© THIS DRAWING IS THE PROPERTY OF JPG (LEEDS) LIMITED
REGISTERED IN ENGLAND No 4274608. COPYRIGHT RESERVED

DO NOT SCALE

NOTES

- KEY
- SITE BOUNDARY
 - EXTENT OF EARTHWORKS BATTER TO EXISTING LEVELS
 - EXISTING WATERCOURSE/ LAND DRAIN
 - SECTION 38 ADOPTION BOUNDARY
 - SECTION 278 BOUNDARY
 - SECTION 278 WORKS AREA

P02	SECTION 278 BOUNDARY UPDATED	16.07.20	RMR
P01	FIRST ISSUE	18.04.20	RMR
REV	DESCRIPTION	DATE	BY

Project
ROCKINGHAM PHASE 2A & 2B,
HOYLAND

Drawing Title
SECTION 278
BOUNDARY PLAN

INFORMATION ISSUE

Architect
THE HARRIS PARTERSHIP



www.jpg.group

Leeds London Birmingham 0113 263 1155

JPG Project Ref 4652-2	Scale at A3 1:500	Date 16.03.20	Checked RR	Drawn RMR
---------------------------	----------------------	------------------	---------------	--------------

4652-2 - JPG - SW - 00 - DR - D - 1616 S2 P02