



Northern Powergrid Holdings Company.

The position of our equipment is shown on this plan as accurately as possible. However, it may have changed since the plan was produced. Therefore, the position of our equipment and those of service cables which may not be shown should be established on site. Electricity cables not owned by Northern Powergrid Holdings Company may be laid in this area and may not be shown on this plan. Where private cables are shown, the information should not be regarded as accurate and should be used for guidance purposes only. In all cases, accurate information should be obtained from the owner of such cables prior to the commencement of work on the site.

STAINCROSS ROAD SUBSTATION

Northern Powergrid Holdings Company	Ad-hoc	16-01-2012
		1:500
	433166,410332	AWI



Northern Powergrid Holdings Company.

The position of our equipment is shown on this plan as accurately as possible. However, it may have changed since the plan was produced. Therefore, the position of our equipment and those of service cables which may not be shown should be established on site. Electricity cables not owned by Northern Powergrid Holdings Company may be laid in this area and may not be shown on this plan. Where private cables are shown, the information should not be regarded as accurate and should be used for guidance purposes only. In all cases, accurate information should be obtained from the owner of such cables prior to the commencement of work on the site.

BIRDWELL SUBSTATION

Northern
Powergrid
Holdings
Company

Ad-hoc

434474,401290

16-01-2012

1:500

AWI




Northern Powergrid Holdings Company.

The position of our equipment is shown on this plan as accurately as possible. However, it may have changed since the plan was produced. Therefore, the position of our equipment and those of service cables which may not be shown should be established on site. Electricity cables not owned by Northern Powergrid Holdings Company may be laid in this area and may not be shown on this plan. Where private cables are shown, the information should not be regarded as accurate and should be used for guidance purposes only. In all cases, accurate information should be obtained from the owner of such cables prior to the commencement of work on the site.

GREENSPRING AVENUE SUBSTATION

Northern Powergrid Holdings Company	Ad-hoc	16-01-2012
		1:500
	434570,401636	AWI

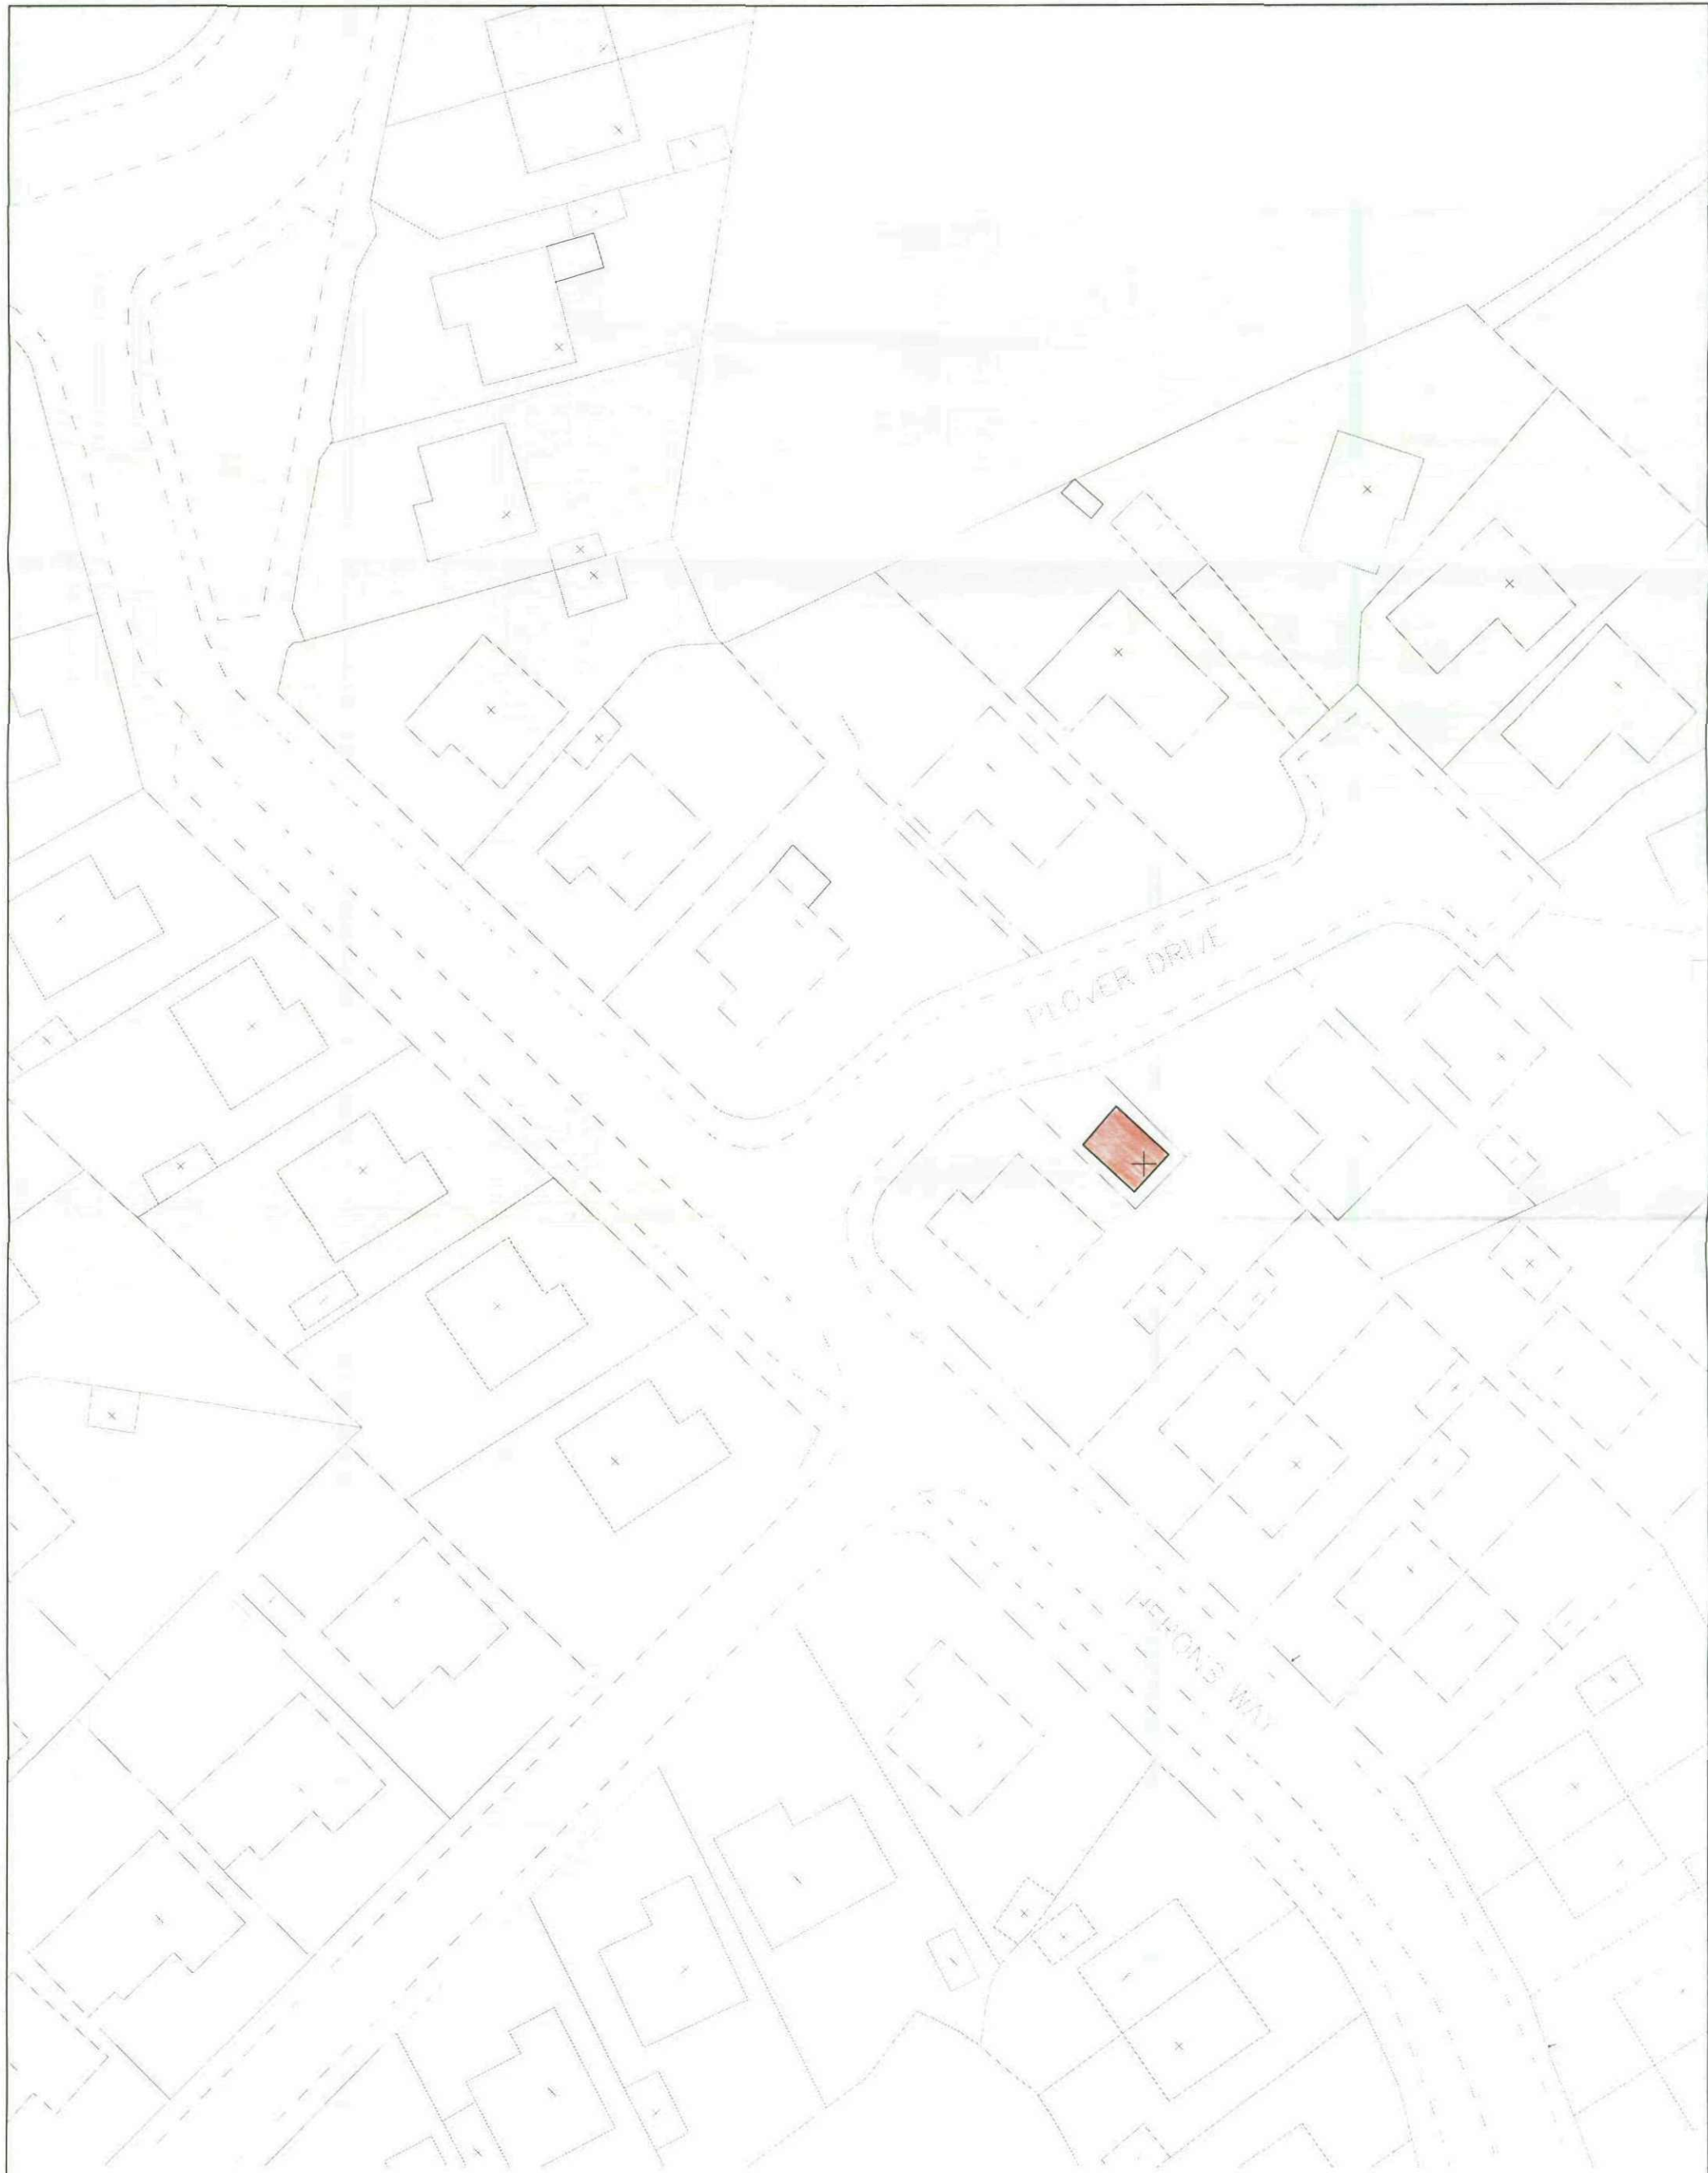


Northern Powergrid Holdings Company.

The position of our equipment is shown on this plan as accurately as possible. However, it may have changed since the plan was produced. Therefore, the position of our equipment and those of service cables which may not be shown should be established on site. Electricity cables not owned by Northern Powergrid Holdings Company may be laid in this area and may not be shown on this plan. Where private cables are shown, the information should not be regarded as accurate and should be used for guidance purposes only. In all cases, accurate information should be obtained from the owner of such cables prior to the commencement of work on the site.

PLOVER DRIVE SUBSTATION

Northern Powergrid Holdings Company	Ad-hoc	16-01-2012
		1:500
	434781,401614	AWI

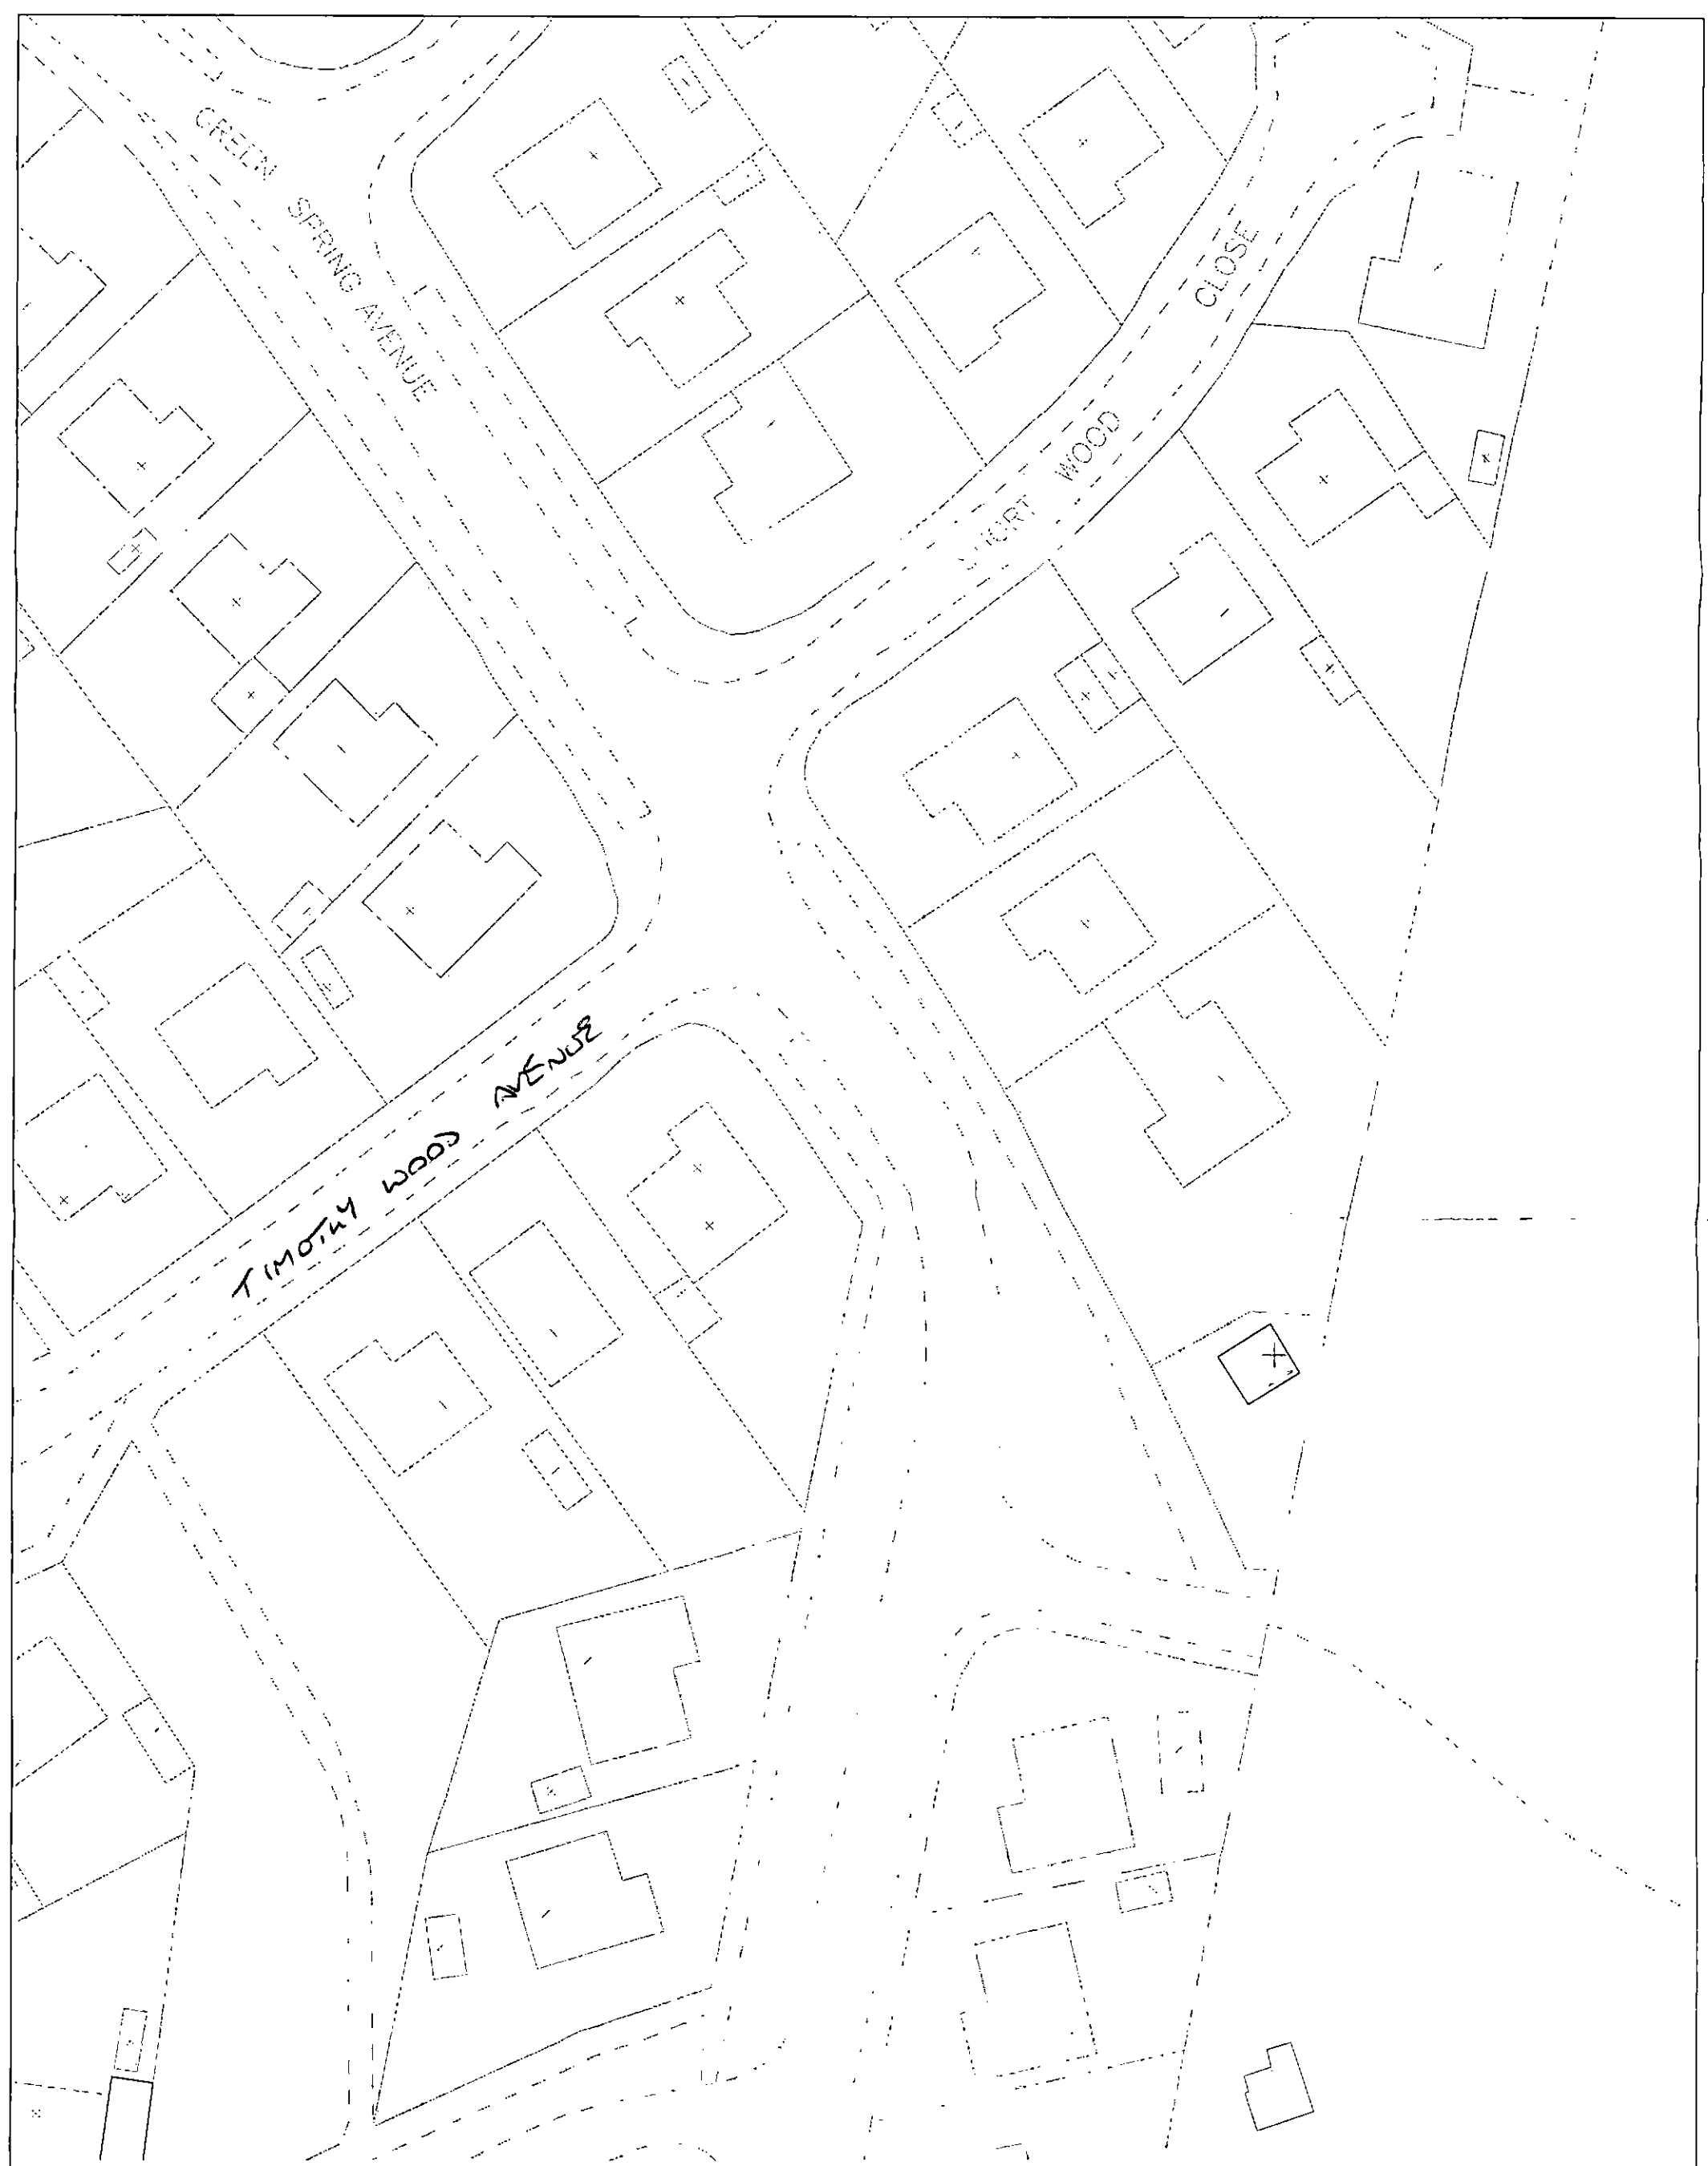

Northern Powergrid Holdings Company.

The position of our equipment is shown on this plan as accurately as possible. However, it may have changed since the plan was produced. Therefore, the position of our equipment and those of service cables which may not be shown should be established on site. Electricity cables not owned by Northern Powergrid Holdings Company may be laid in this area and may not be shown on this plan. Where private cables are shown, the information should not be regarded as accurate and should be used for guidance purposes only. In all cases, accurate information should be obtained from the owner of such cables prior to the commencement of work on the site.

HIGHLOW RISE SUBSTATION

Northern Powergrid Holdings Company	Ad-hoc	16-01-2012
		1:500
	434767,401910	AWI




Northern Powergrid Holdings Company.

The position of our equipment is shown on this plan as accurately as possible. However, it may have changed since the plan was produced. Therefore, the position of our equipment and those of service cables which may not be shown should be established on site. Electricity cables not owned by Northern Powergrid Holdings Company may be laid in this area and may not be shown on this plan. Where private cables are shown, the information should not be regarded as accurate and should be used for guidance purposes only. In all cases, accurate information should be obtained from the owner of such cables prior to the commencement of work on the site.

WEST STREET SUBSTATION

Northern Powergrid Holdings Company	Ad-hoc	16-01-2012
		1:500
	435145,403436	AWI

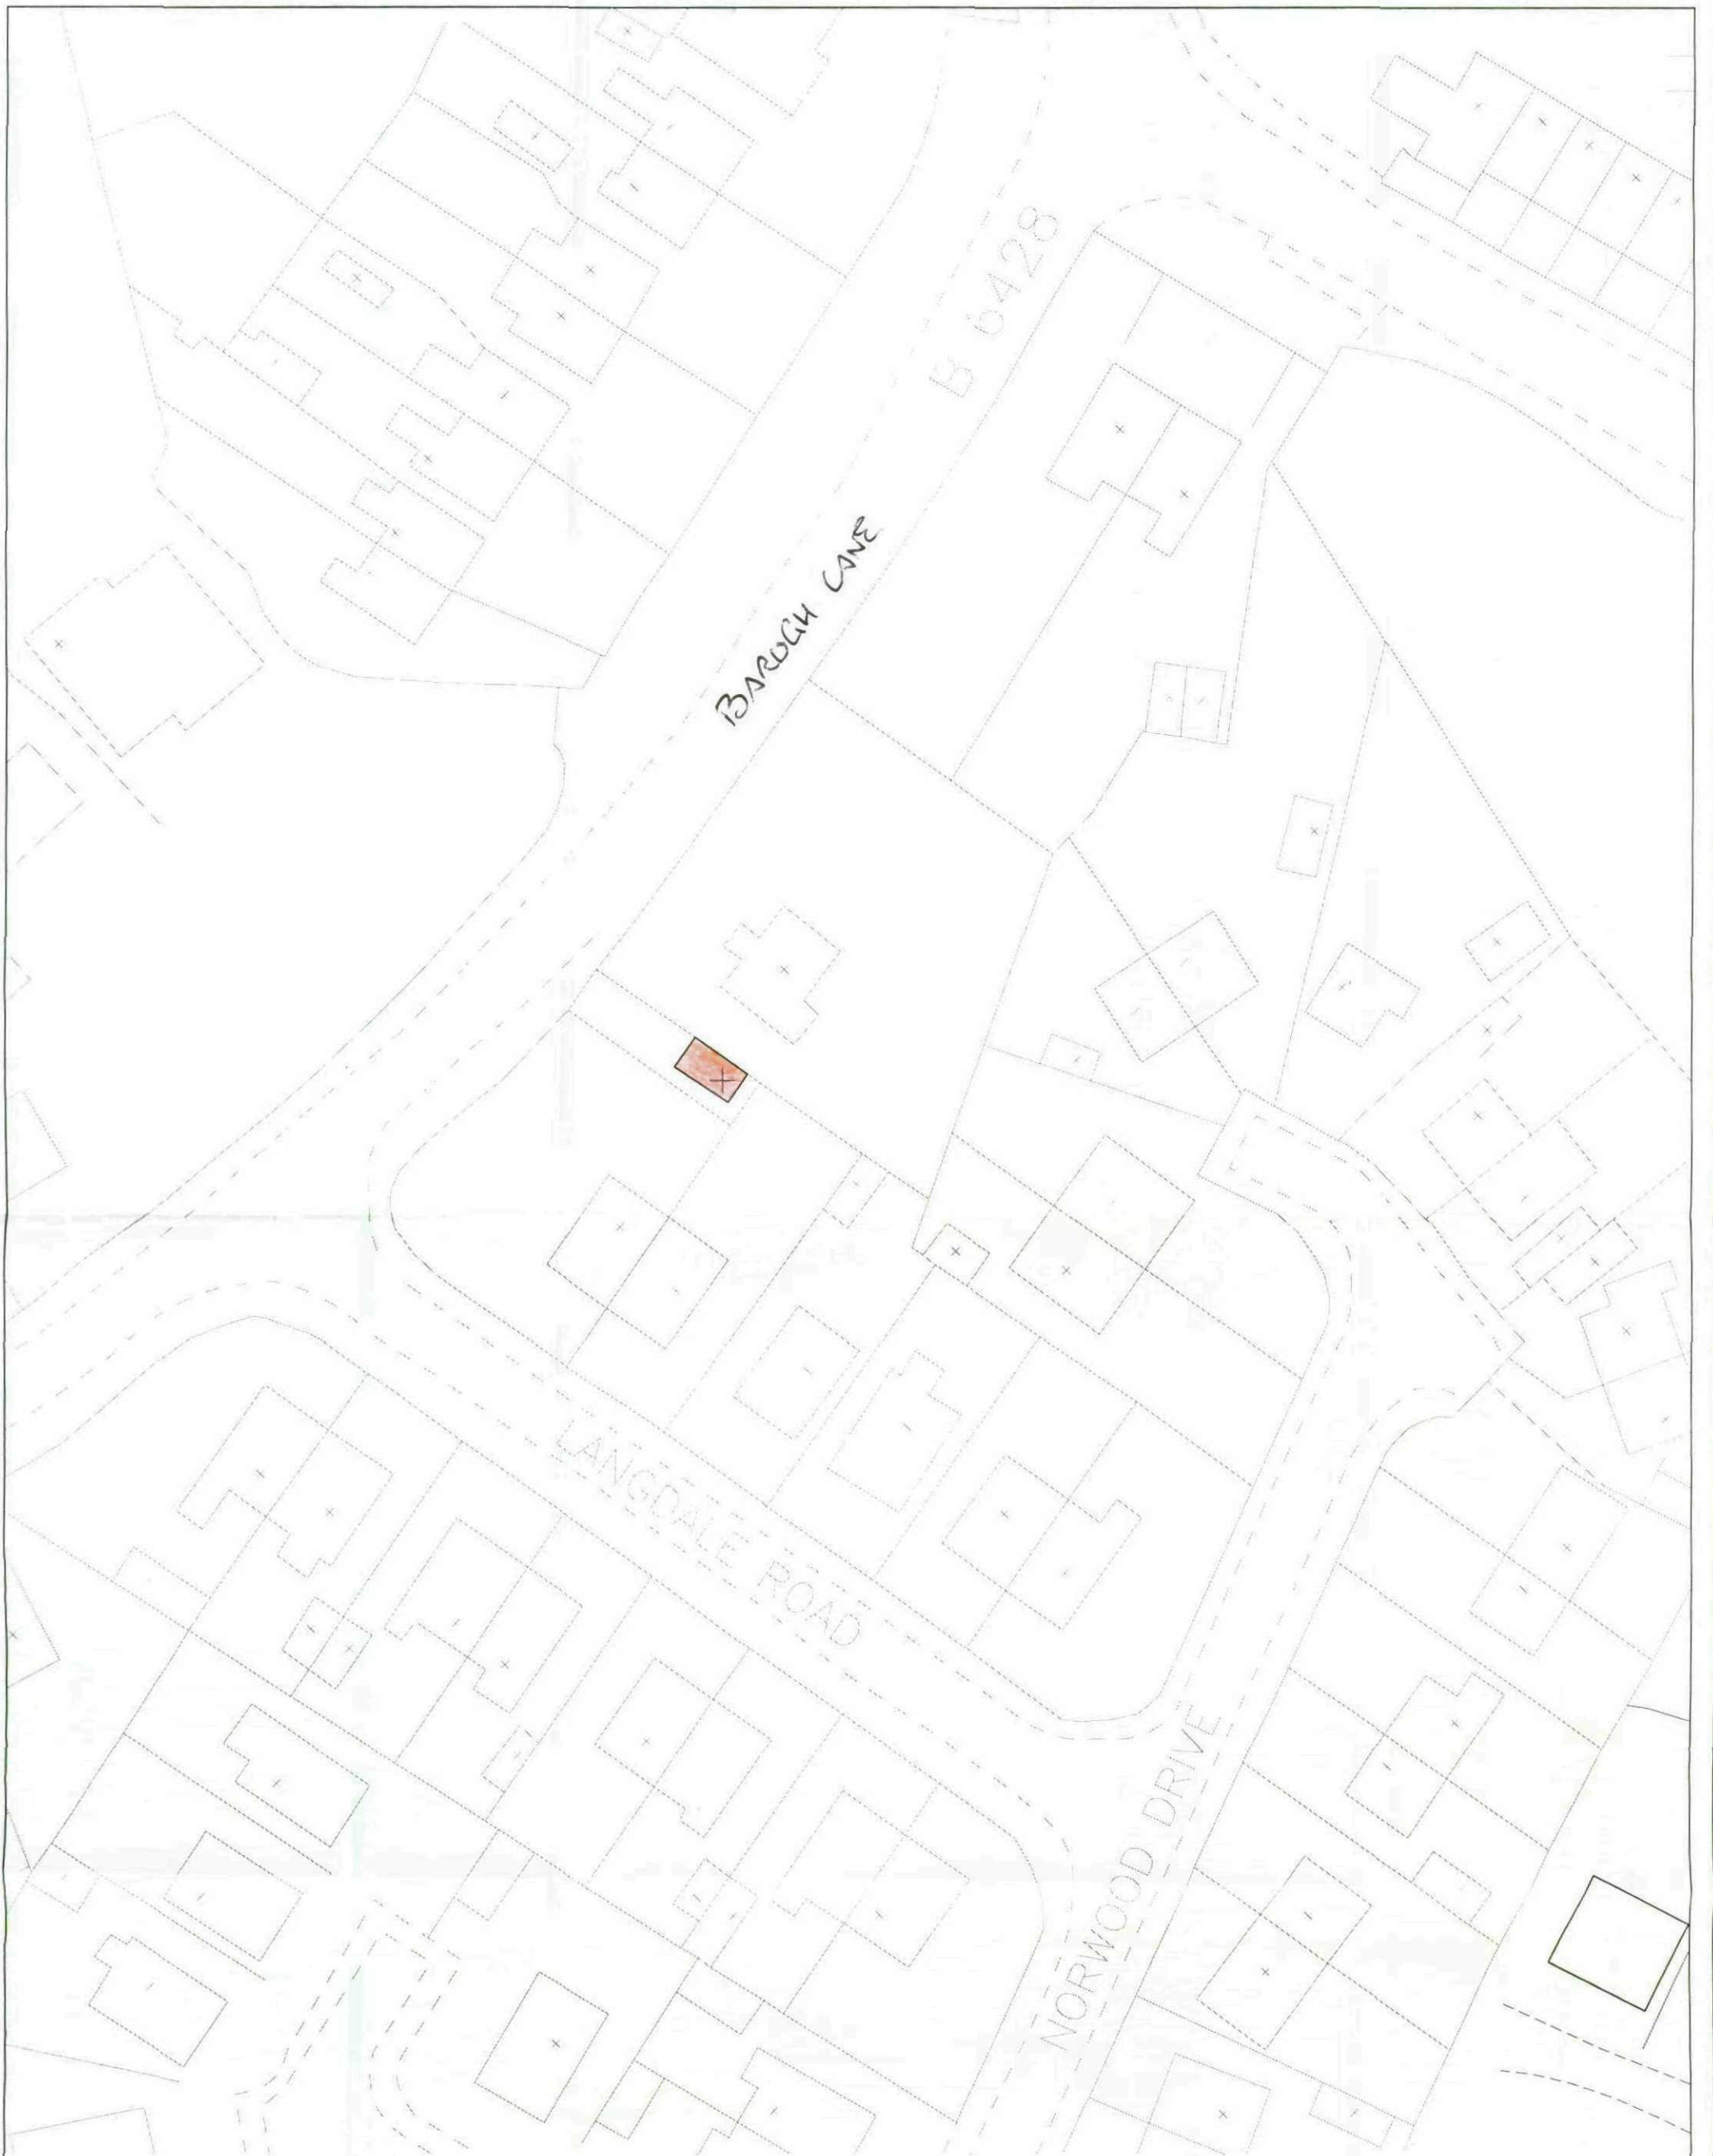

Northern Powergrid Holdings Company.

The position of our equipment is shown on this plan as accurately as possible. However, it may have changed since the plan was produced. Therefore, the position of our equipment and those of service cables which may not be shown should be established on site. Electricity cables not owned by Northern Powergrid Holdings Company may be laid in this area and may not be shown on this plan. Where private cables are shown, the information should not be regarded as accurate and should be used for guidance purposes only. In all cases, accurate information should be obtained from the owner of such cables prior to the commencement of work on the site.

LANGDALE ROAD SUBSTATION

Northern Powergrid Holdings Company	Ad-hoc	16-01-2012
		1:500
	431362,408399	AWI