


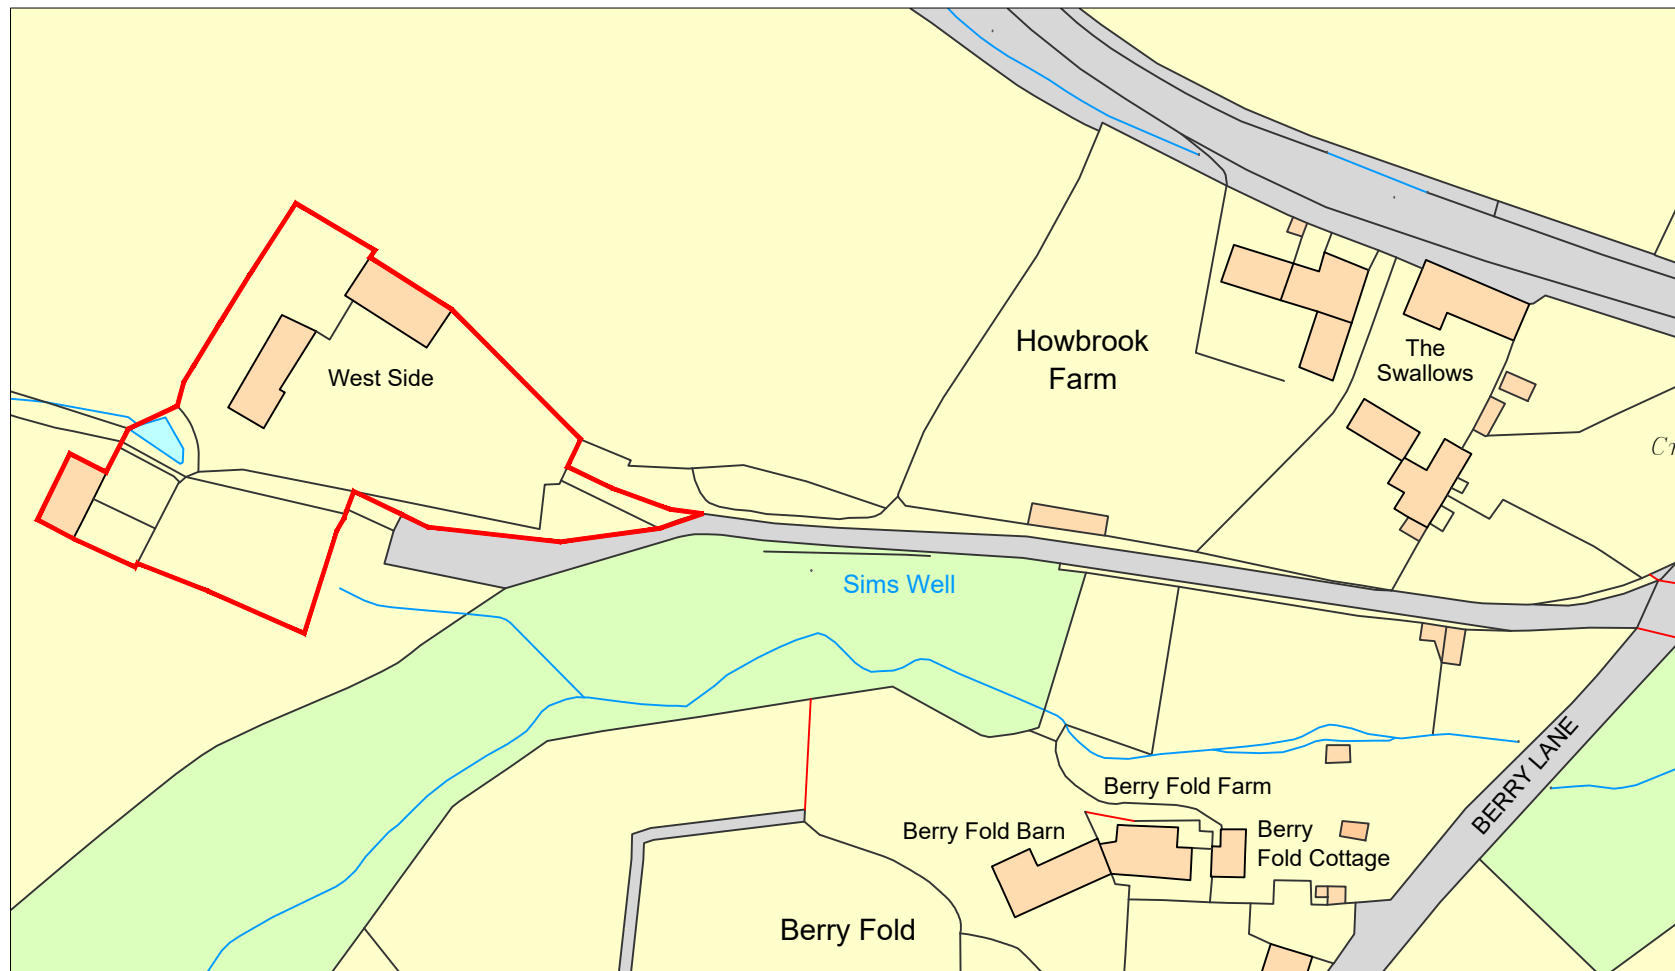

Address: West Side, Berry Lane, Howbrook

The Client: Mr N Fox

Drawing Title: Existing Location Plan


Drawing Scale: 1:1250 at A4

John Mason

T: 07717 783828

E: inkarchitectural@gmail.com

24 Lower Pasture
Blaxton
Doncaster
DN9 3RF

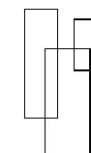

INK
ARCHITECTURAL DESIGN