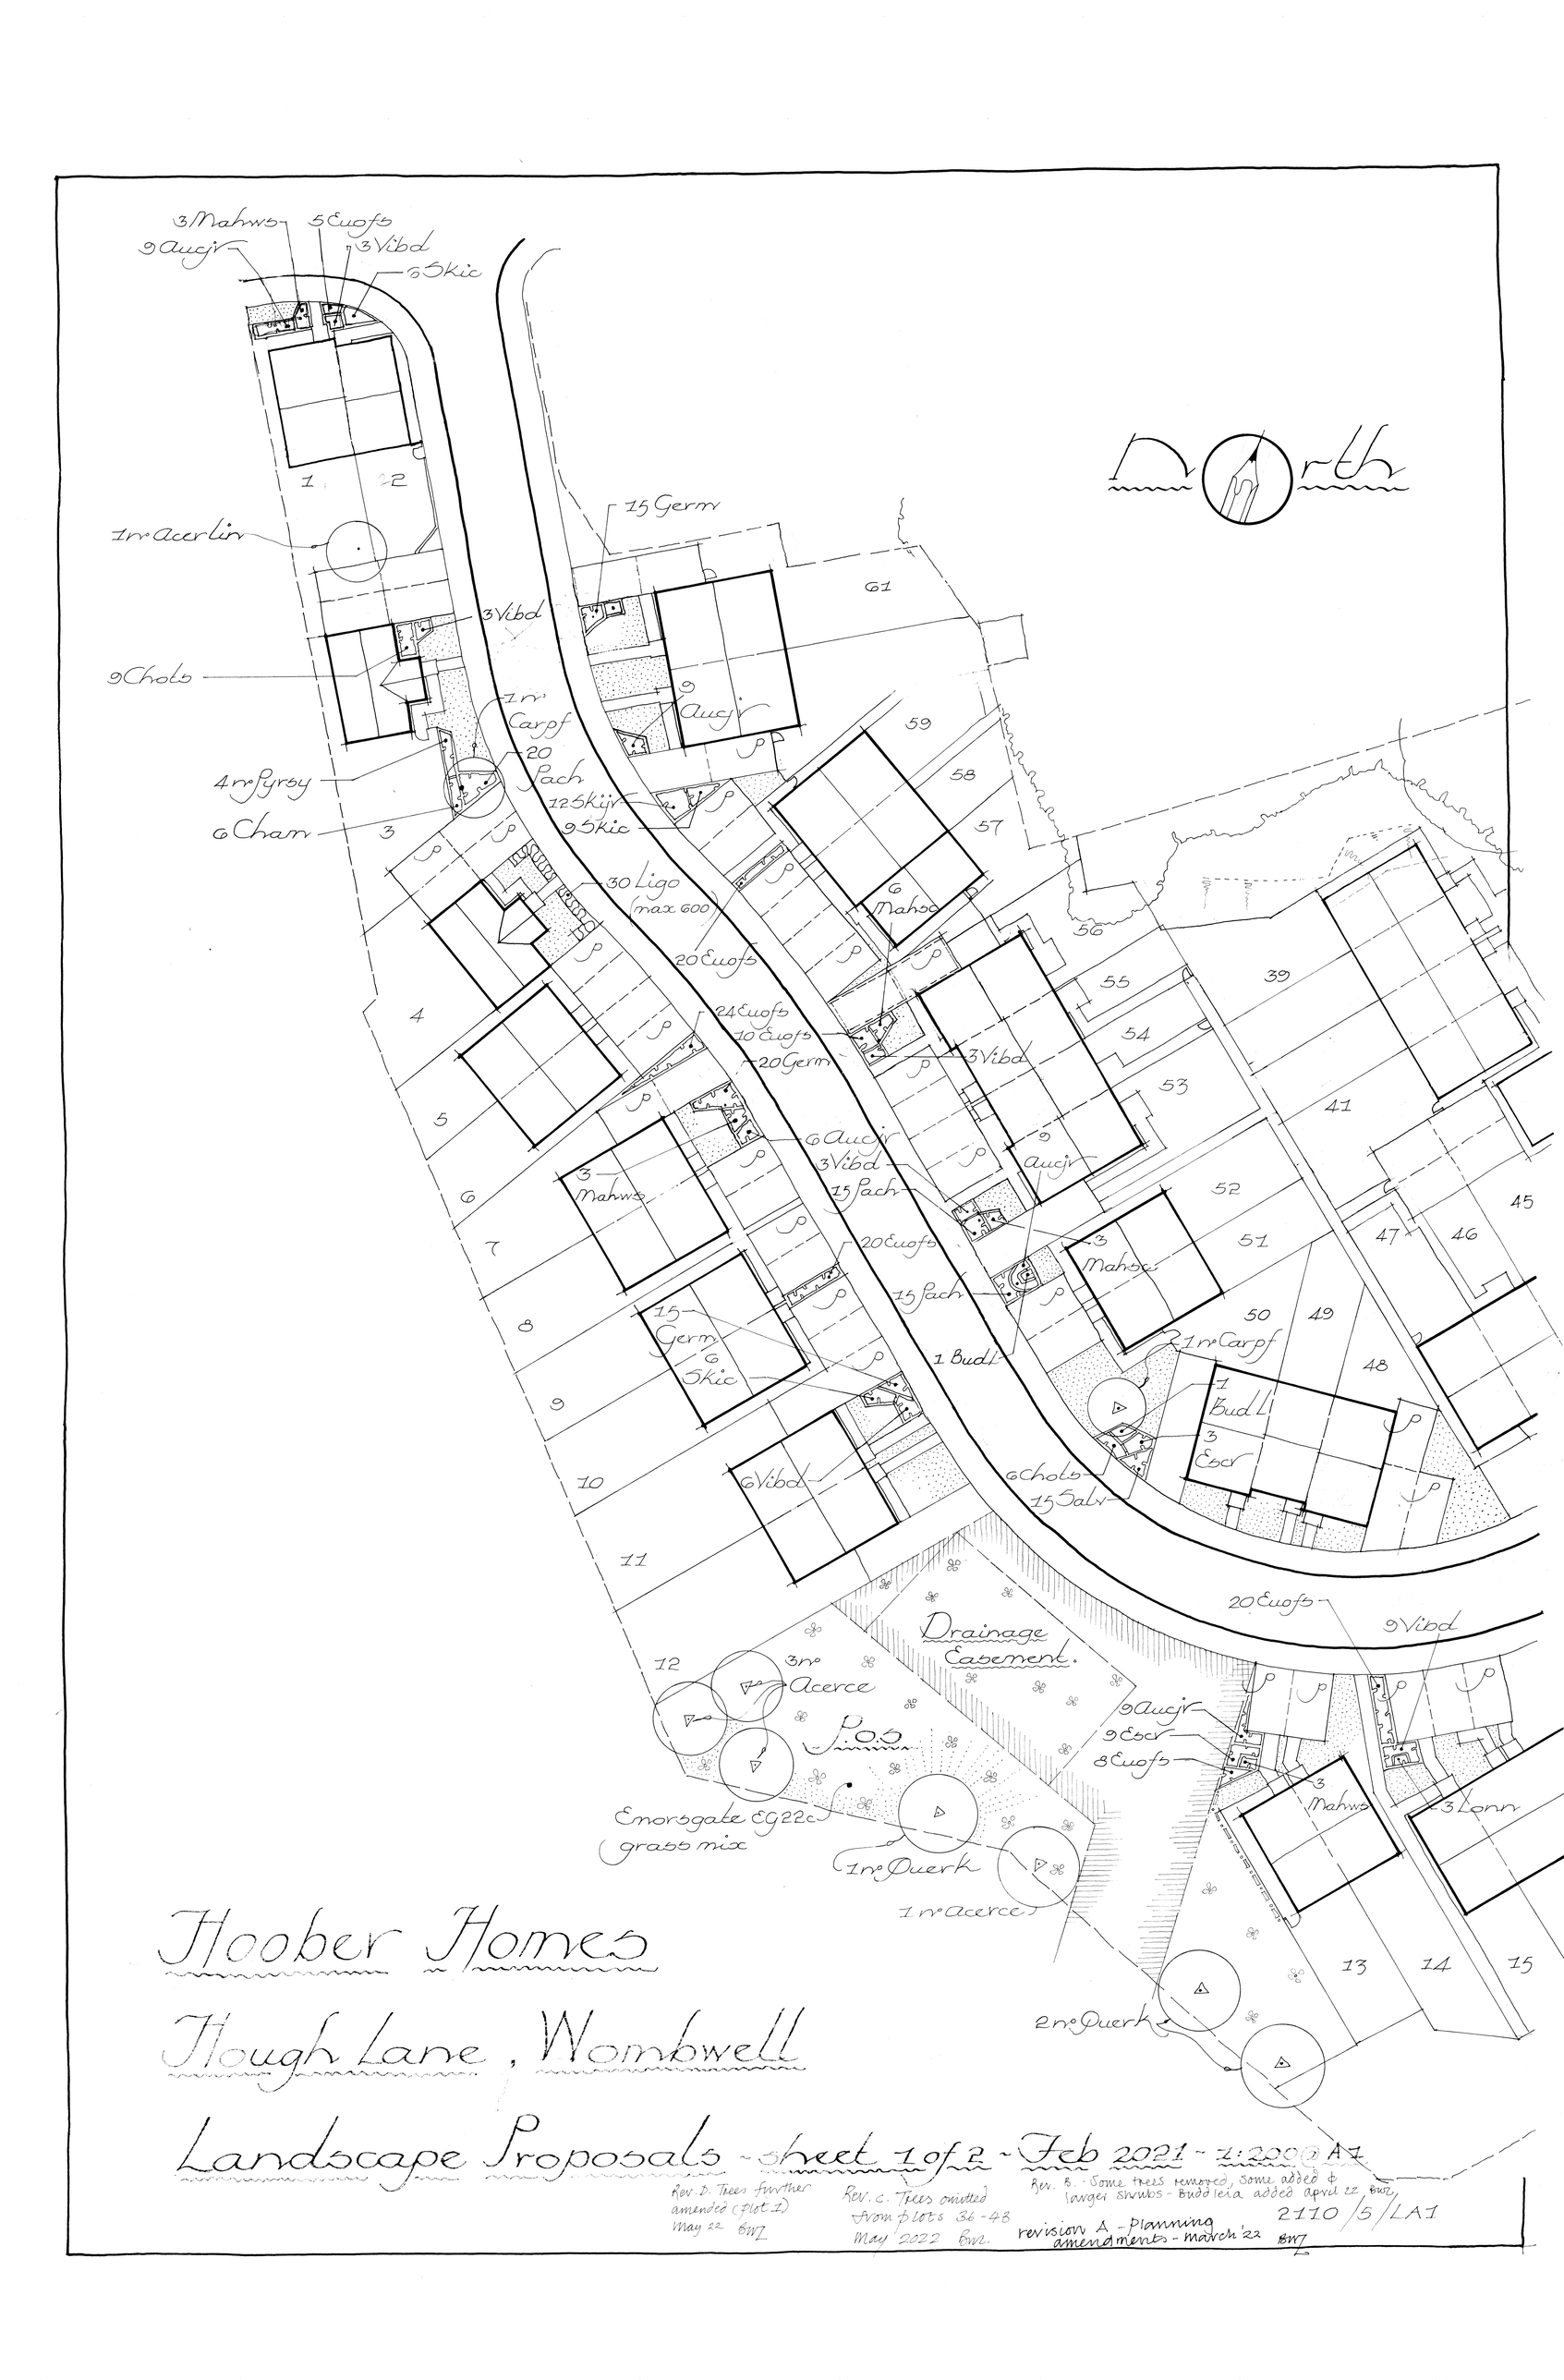


Hoober Homes

Hough Lane, Wombwell

Landscape Proposals - Sheet 1 of 2 - Feb 2021 - 1:200 @ A1

Rev. D. Trees further amended (Plot 1) May 22 BWJ

Rev. C. Trees omitted from plots 36-48 May 2022 BWJ

Rev. B. - Some trees removed, some added & larger shrubs - Buddleia added April 22 BWJ

revision A - Planning amendments - March '22 BWJ

2110/5/LA1