

Do Not Scale

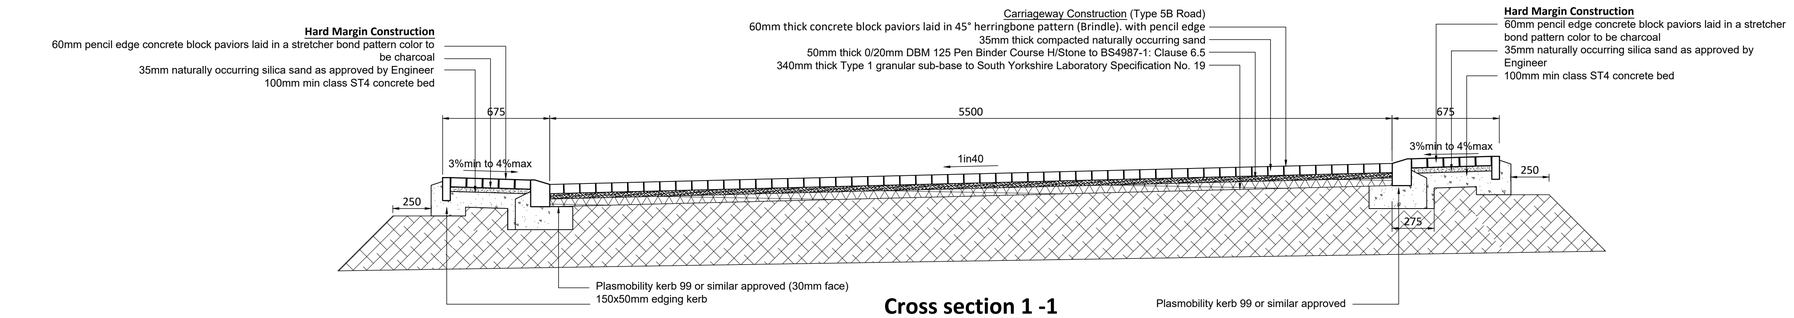


Cross section 1 -1

Through Type 5B Road

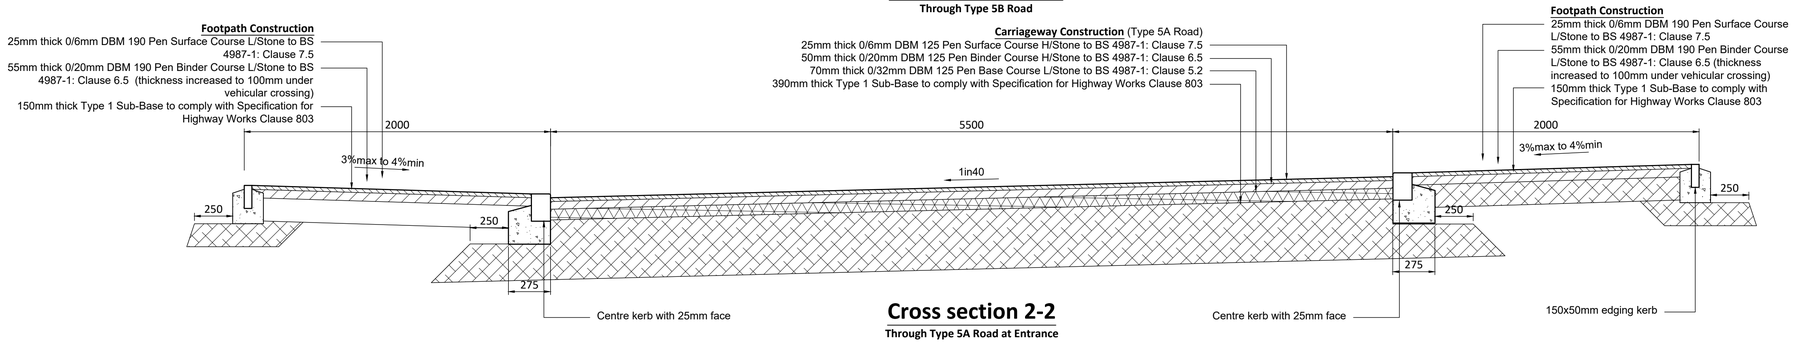

Cross section 2-2

Through Type 5A Road at Entrance

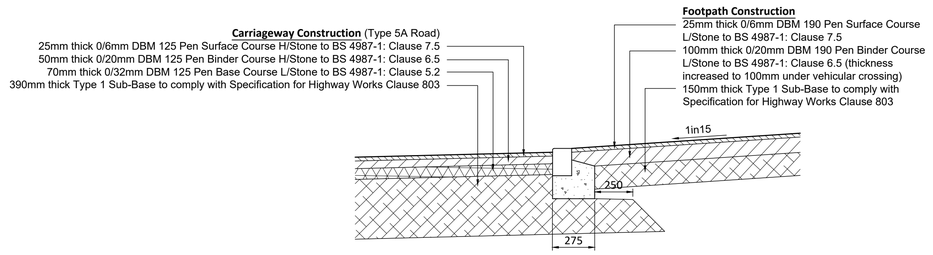

Cross section 3-3

Through Vehicle Crossing

DESIGN REVIEW

Design review by:		Checked by:	

Residual hazards:

1. For general notes refer to drawing 002.

DRAWING NOTES

⚠ Health, Safety & Environmental Notes ⚠

Date	Revision	By	Chkd	Rev
01.02.18	Initial Issue	LW	CB	P1

ADEPT
Civil and Structural Consulting Engineers
Engineering Better Solutions Together
Tel 0113 239 4518
Web www.adeptcsce.com
email inbox@adeptcsce.com
14 Festoon Rooms, Sunny Bank Mill
Farsley, Leeds LS28 5UJ
85 Tottenham Court Road
London, W1T 4TQ - Tel: 020 3287 6677

Project
Hill End Road, Mapplewell

Title
Proposed S38 Details Sheet 2 of 2

Client
ESH Property Services

Scale @ A1	Drawn	Checked
1:20	LW	CB
Date: January 2018	Status: Preliminary	
Drg. No. 00.15021/143	Rev. P1	

L:\adept_projects\00_clients\2015\00.15021 - Hill End Road, Mapplewell\4 - Drawings\00.15021 141 PS Section 38 Layout.dwg, 2/1/2018 10:38 AM,