

Peter Thompson M.B.I.A.T.

Architectural Design Consultant Ltd.
Tel & Fax: 01226 201391
Mobile: 07973 251730
e-mail: peter-thompson@hotmail.co.uk

LAND ADJ 16 BEEVER LANE
GAWBER
LOCATION PLAN 1:1250

Linwood
Barnsley Road
Dodworth
Barnsley S75 3JR

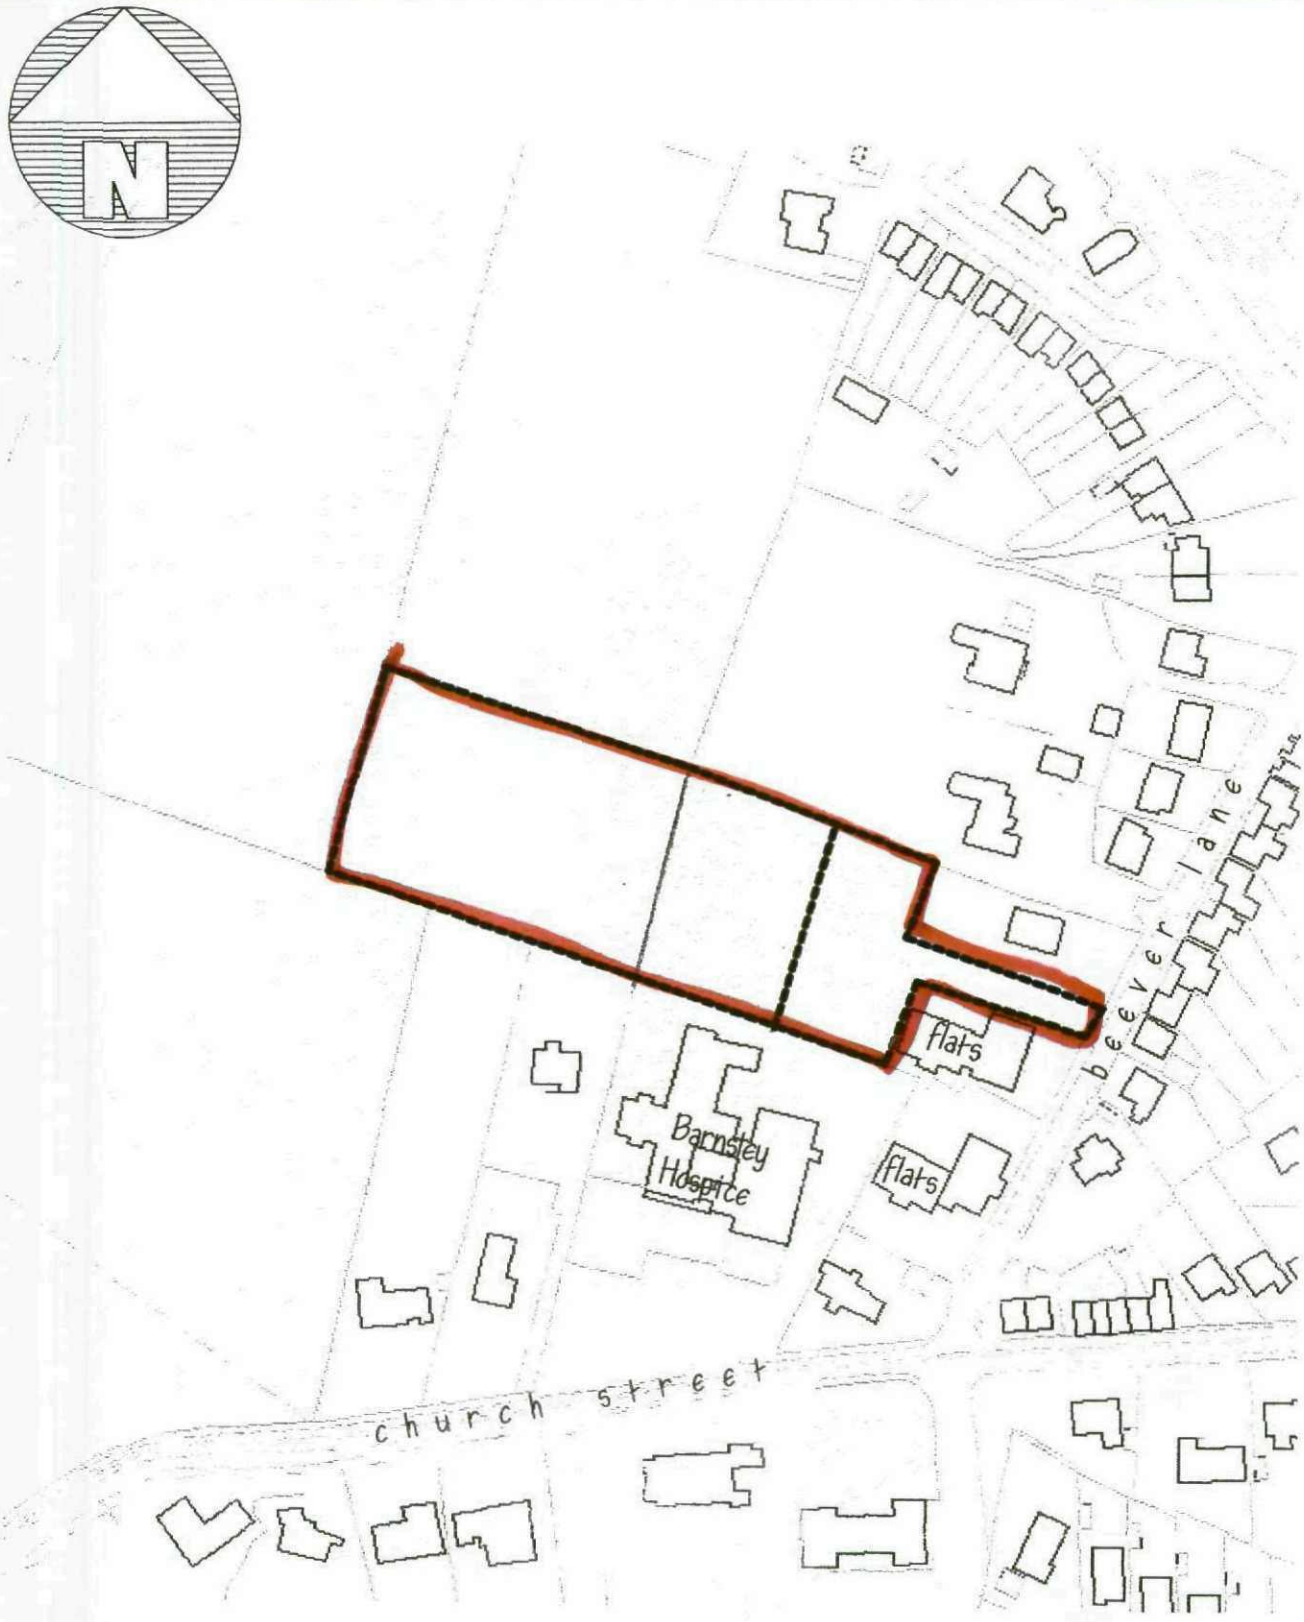

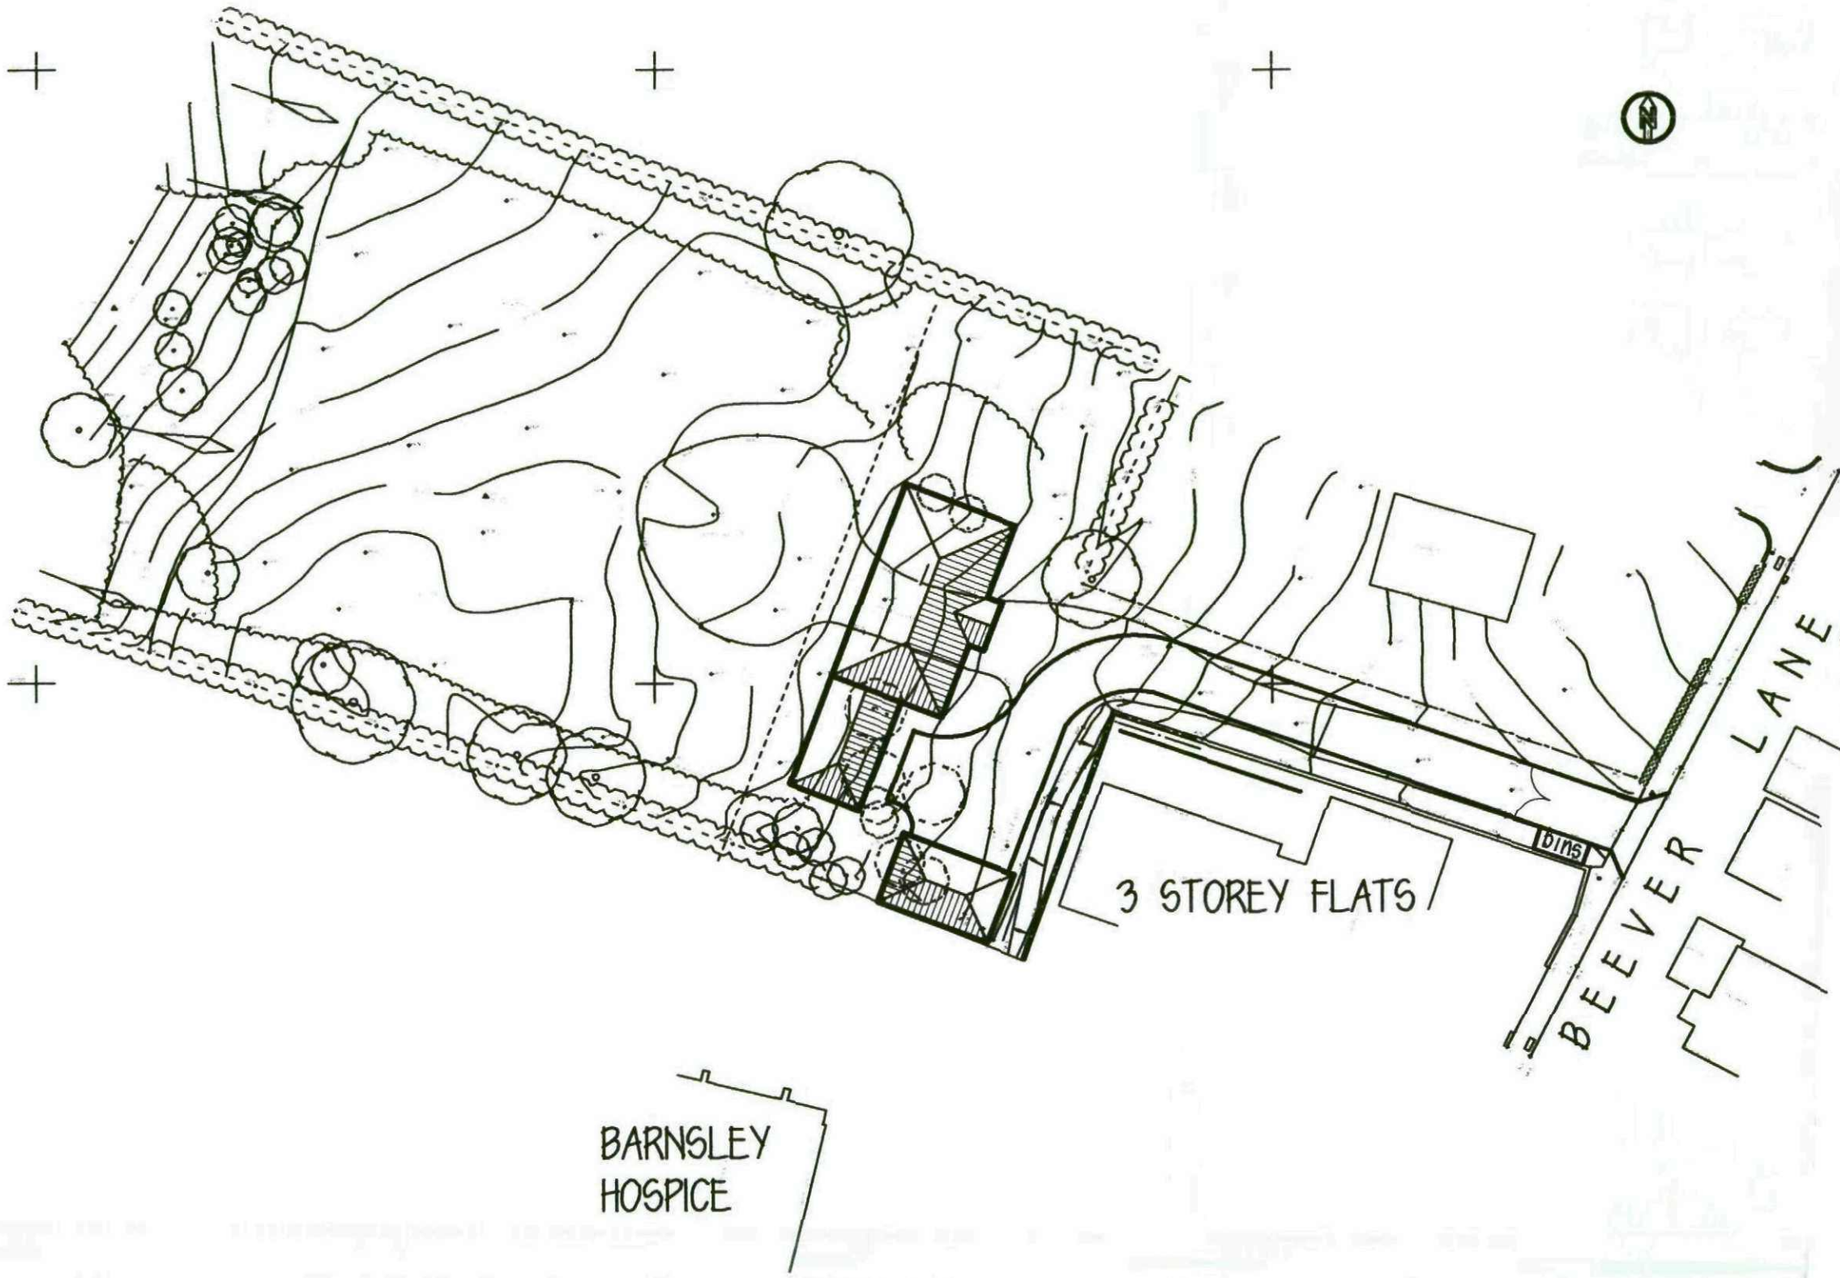

existing drive to be upgraded to 4.5m wide tarmaced drive with 2m x 2m ped. v.s.

Mr SANGER

PROPOSED DWELLING
LAND REAR OF
14-16 BEEVER LANE
GAWBER

SITE PLAN

1:500 NOV 10

Peter Thompson
M.B.I.A.T.
Linwood
Barnsley Road
Dodworth
Barnsley S753JR
tel & 01226
fax 201391