


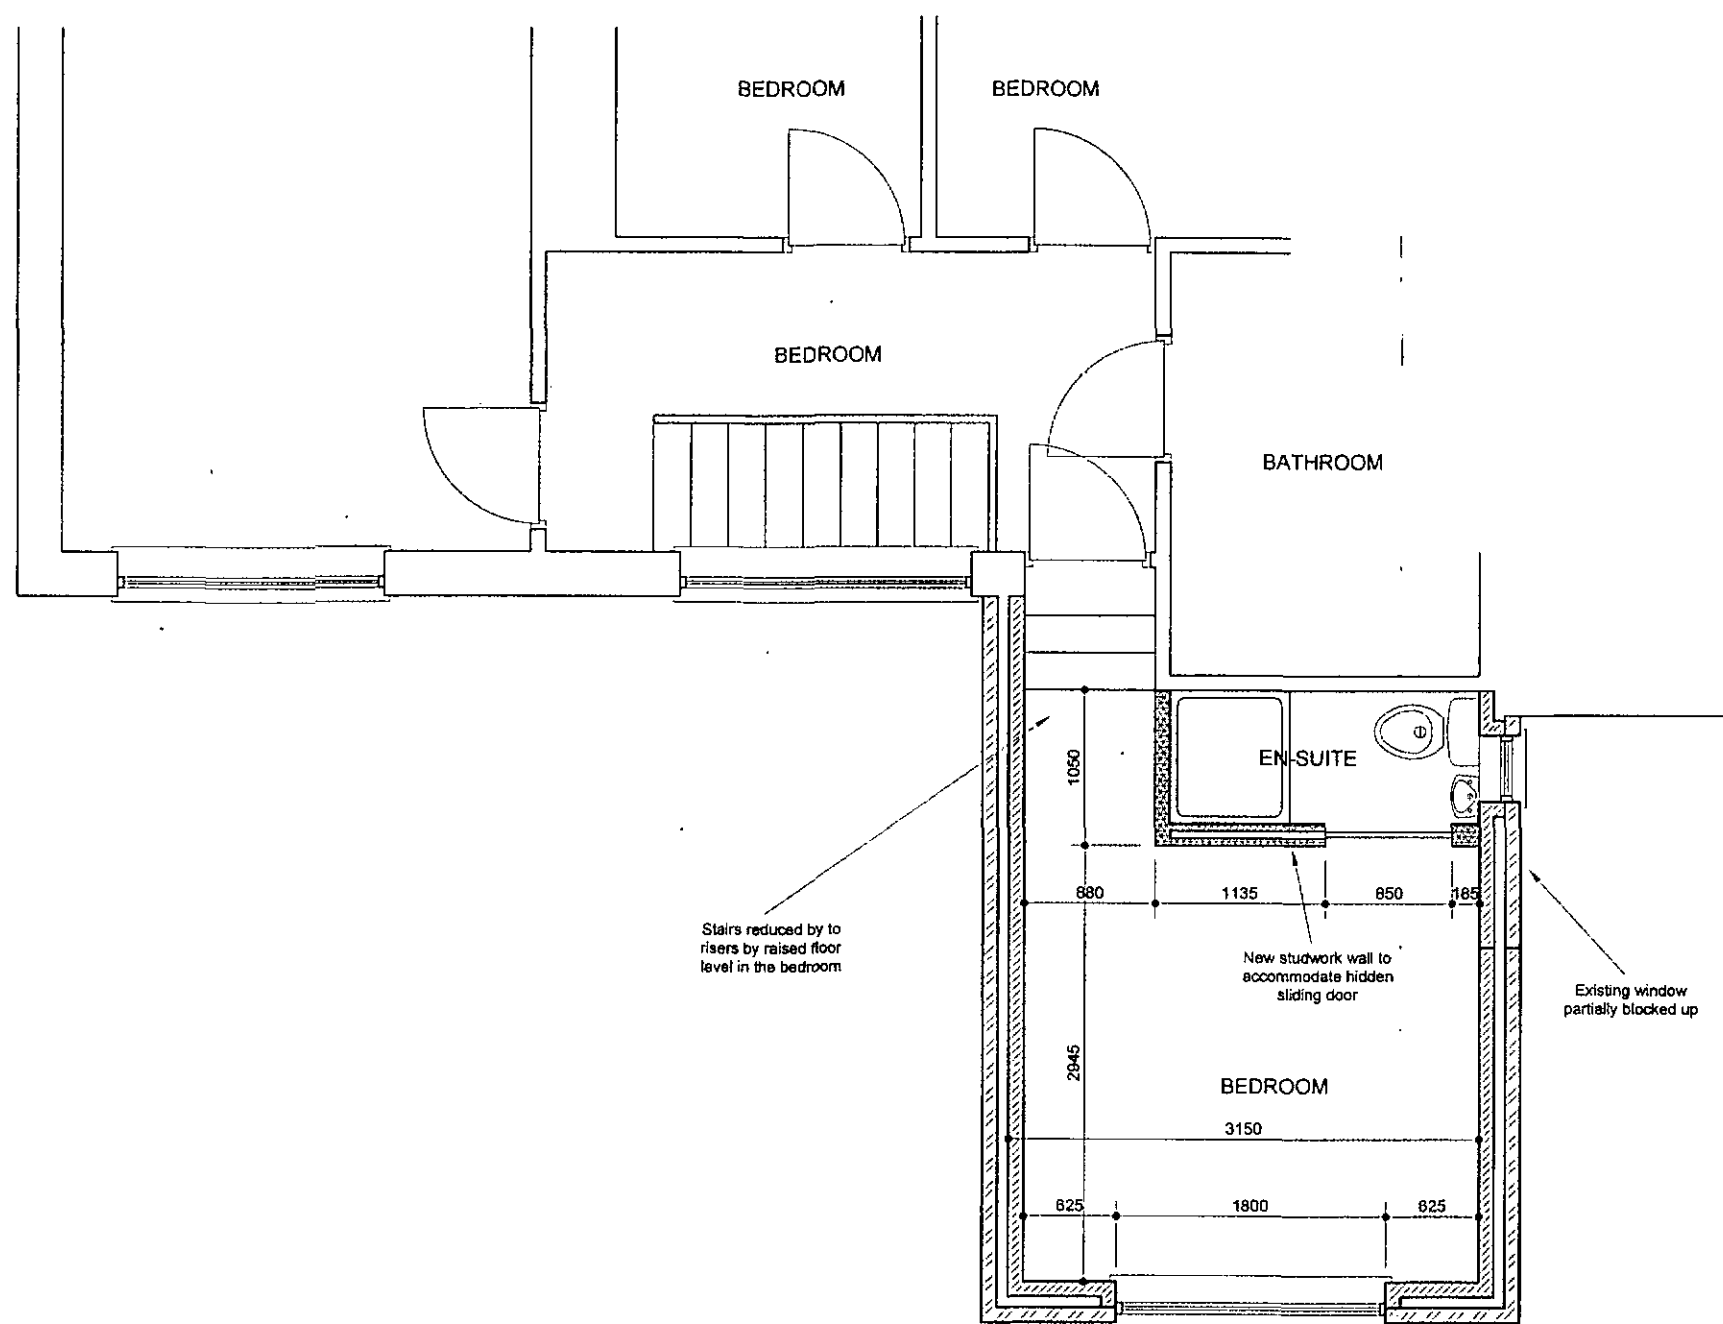

PROPOSED FIRST FLOOR PLAN

NOTES

- 1) DO NOT SCALE THIS DRAWING. ALL DIMENSIONS ARE IN MILLIMETRES
- 2) WALLS TO BE RENDERED BLOCKWORK TO MATCH EXISTING
- 3) ROOF TILES TO BE INTERLOCKING CONCRETE TILES TO MATCH EXISTING
- 4) WINDOWS AND DOORS TO BE UPVC

15 WORDSWORTH AVENUE
 PROPOSED FIRST FLOOR PLAN
 SHEET NO: LDC16/116/06A (A3)

Longsight Design Consultancy Ltd


LONGSIGHT HOUSE, 258 SACKUP LANE,
 STAINCROSS
 BARNLEY S75 5AX
 TEL/FAX 01226 387123
 EMAIL TONY.RUBINO@LONGSIGHTDESIGN.CO.UK




EXISTING SIDE ELEVATION



PROPOSED SIDE ELEVATION

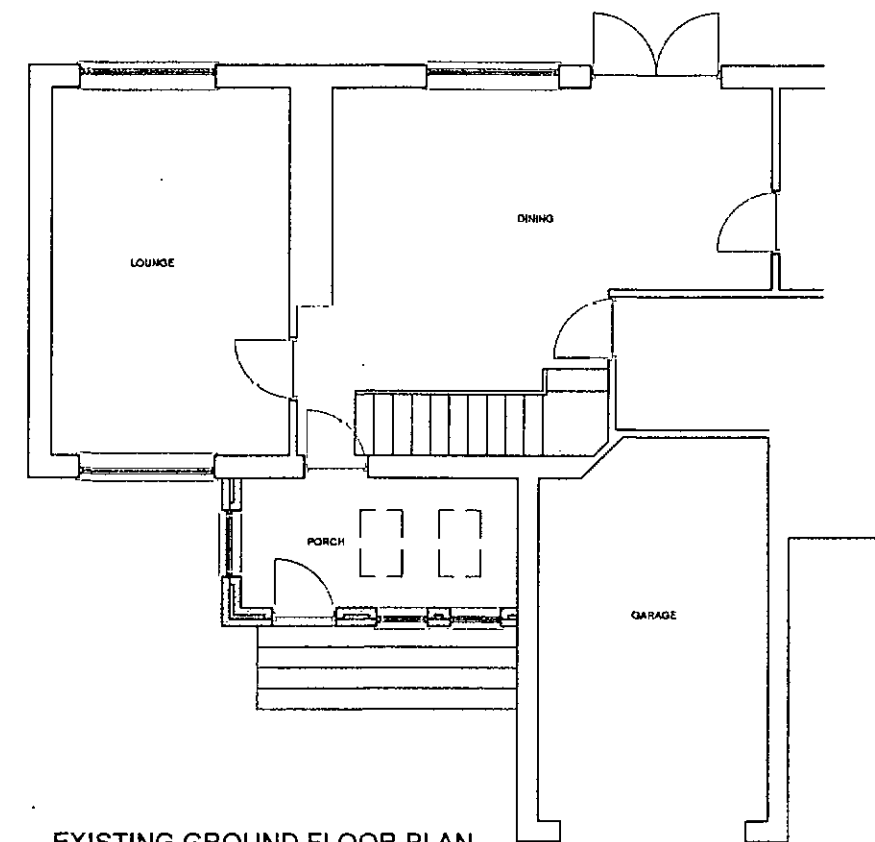

EXISTING GROUND FLOOR PLAN

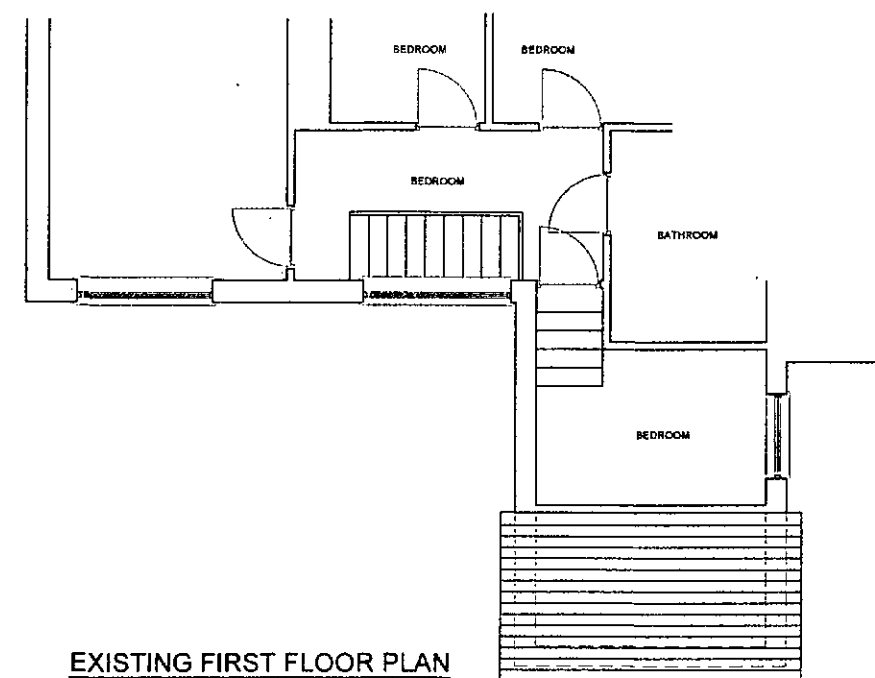

EXISTING FIRST FLOOR PLAN


NOTES

- 1) DO NOT SCALE THIS DRAWING. ALL DIMENSIONS ARE IN MILLIMETRES
- 2) WALLS TO BE RENDER BLOCKWORK TO MATCH EXISTING
- 3) ROOF TILES TO BE INTERLOCKING CONCRETE TILES TO MATCH EXISTING
- 4) WINDOWS AND DOORS TO BE UPVC

15 WORDSWORTH AVENUE
EXISTING AND PROPOSED ELEVATIONS & PLANS
SHEET NO: LDC16/116/05A (A3-1:100)

Longsight Design Consultancy Ltd


LONGSIGHT HOUSE, 258 SACKUP LANE,
STAINCROSS
BARNSELY S75 5AX
TEL/FAX 01226 387123
EMAIL TONY.RUBINO@LONGSIGHTDESIGN.CO.UK

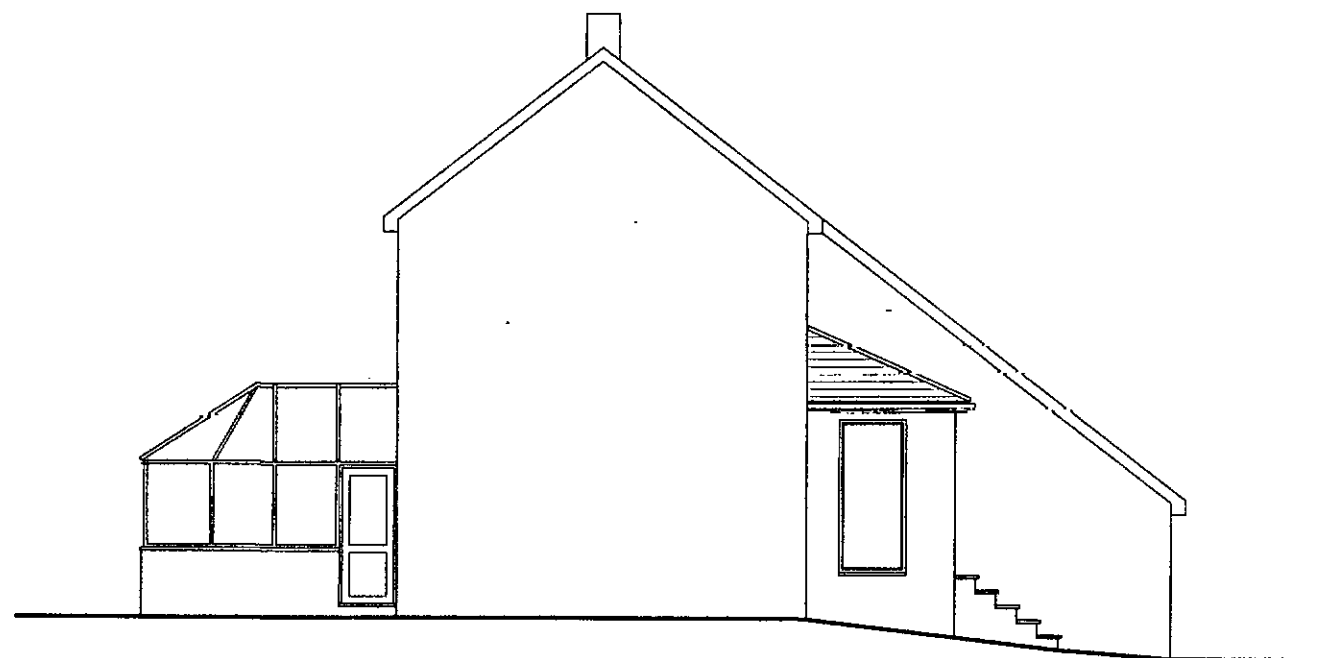

EXISTING SIDE ELEVATION



EXISTING FRONT ELEVATION

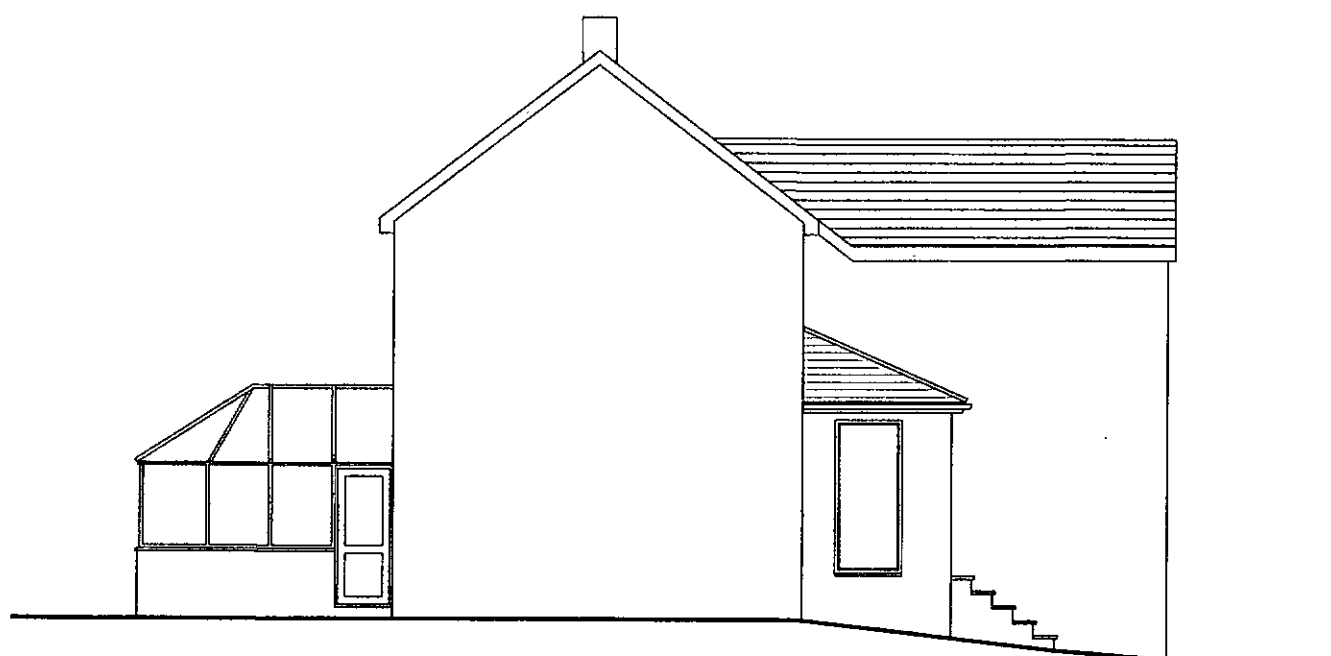

PROPOSED SIDE ELEVATION



PROPOSED FRONT ELEVATION

NOTES

- 1) DO NOT SCALE THIS DRAWING. ALL DIMENSIONS ARE IN MILLIMETRES
- 2) WALLS TO BE RENDER BLOCKWORK TO MATCH EXISTING
- 3) ROOF TILES TO BE INTERLOCKING CONCRETE TILES TO MATCH EXISTING
- 4) WINDOWS AND DOORS TO BE UPVC

15 WORDSWORTH AVENUE
EXISTING AND PROPOSED ELEVATIONS
SHEET NO: LDC16/116/04 (A3-1:100)

Longsight Design Consultancy Ltd

LONGSIGHT HOUSE, 258 SACKUP LANE,
STAINCROSS
BARNSELY S75 5AX
TEL/FAX 01226 387123
EMAIL TONY.RUBINO@LONGSIGHTDESIGN.CO.UK