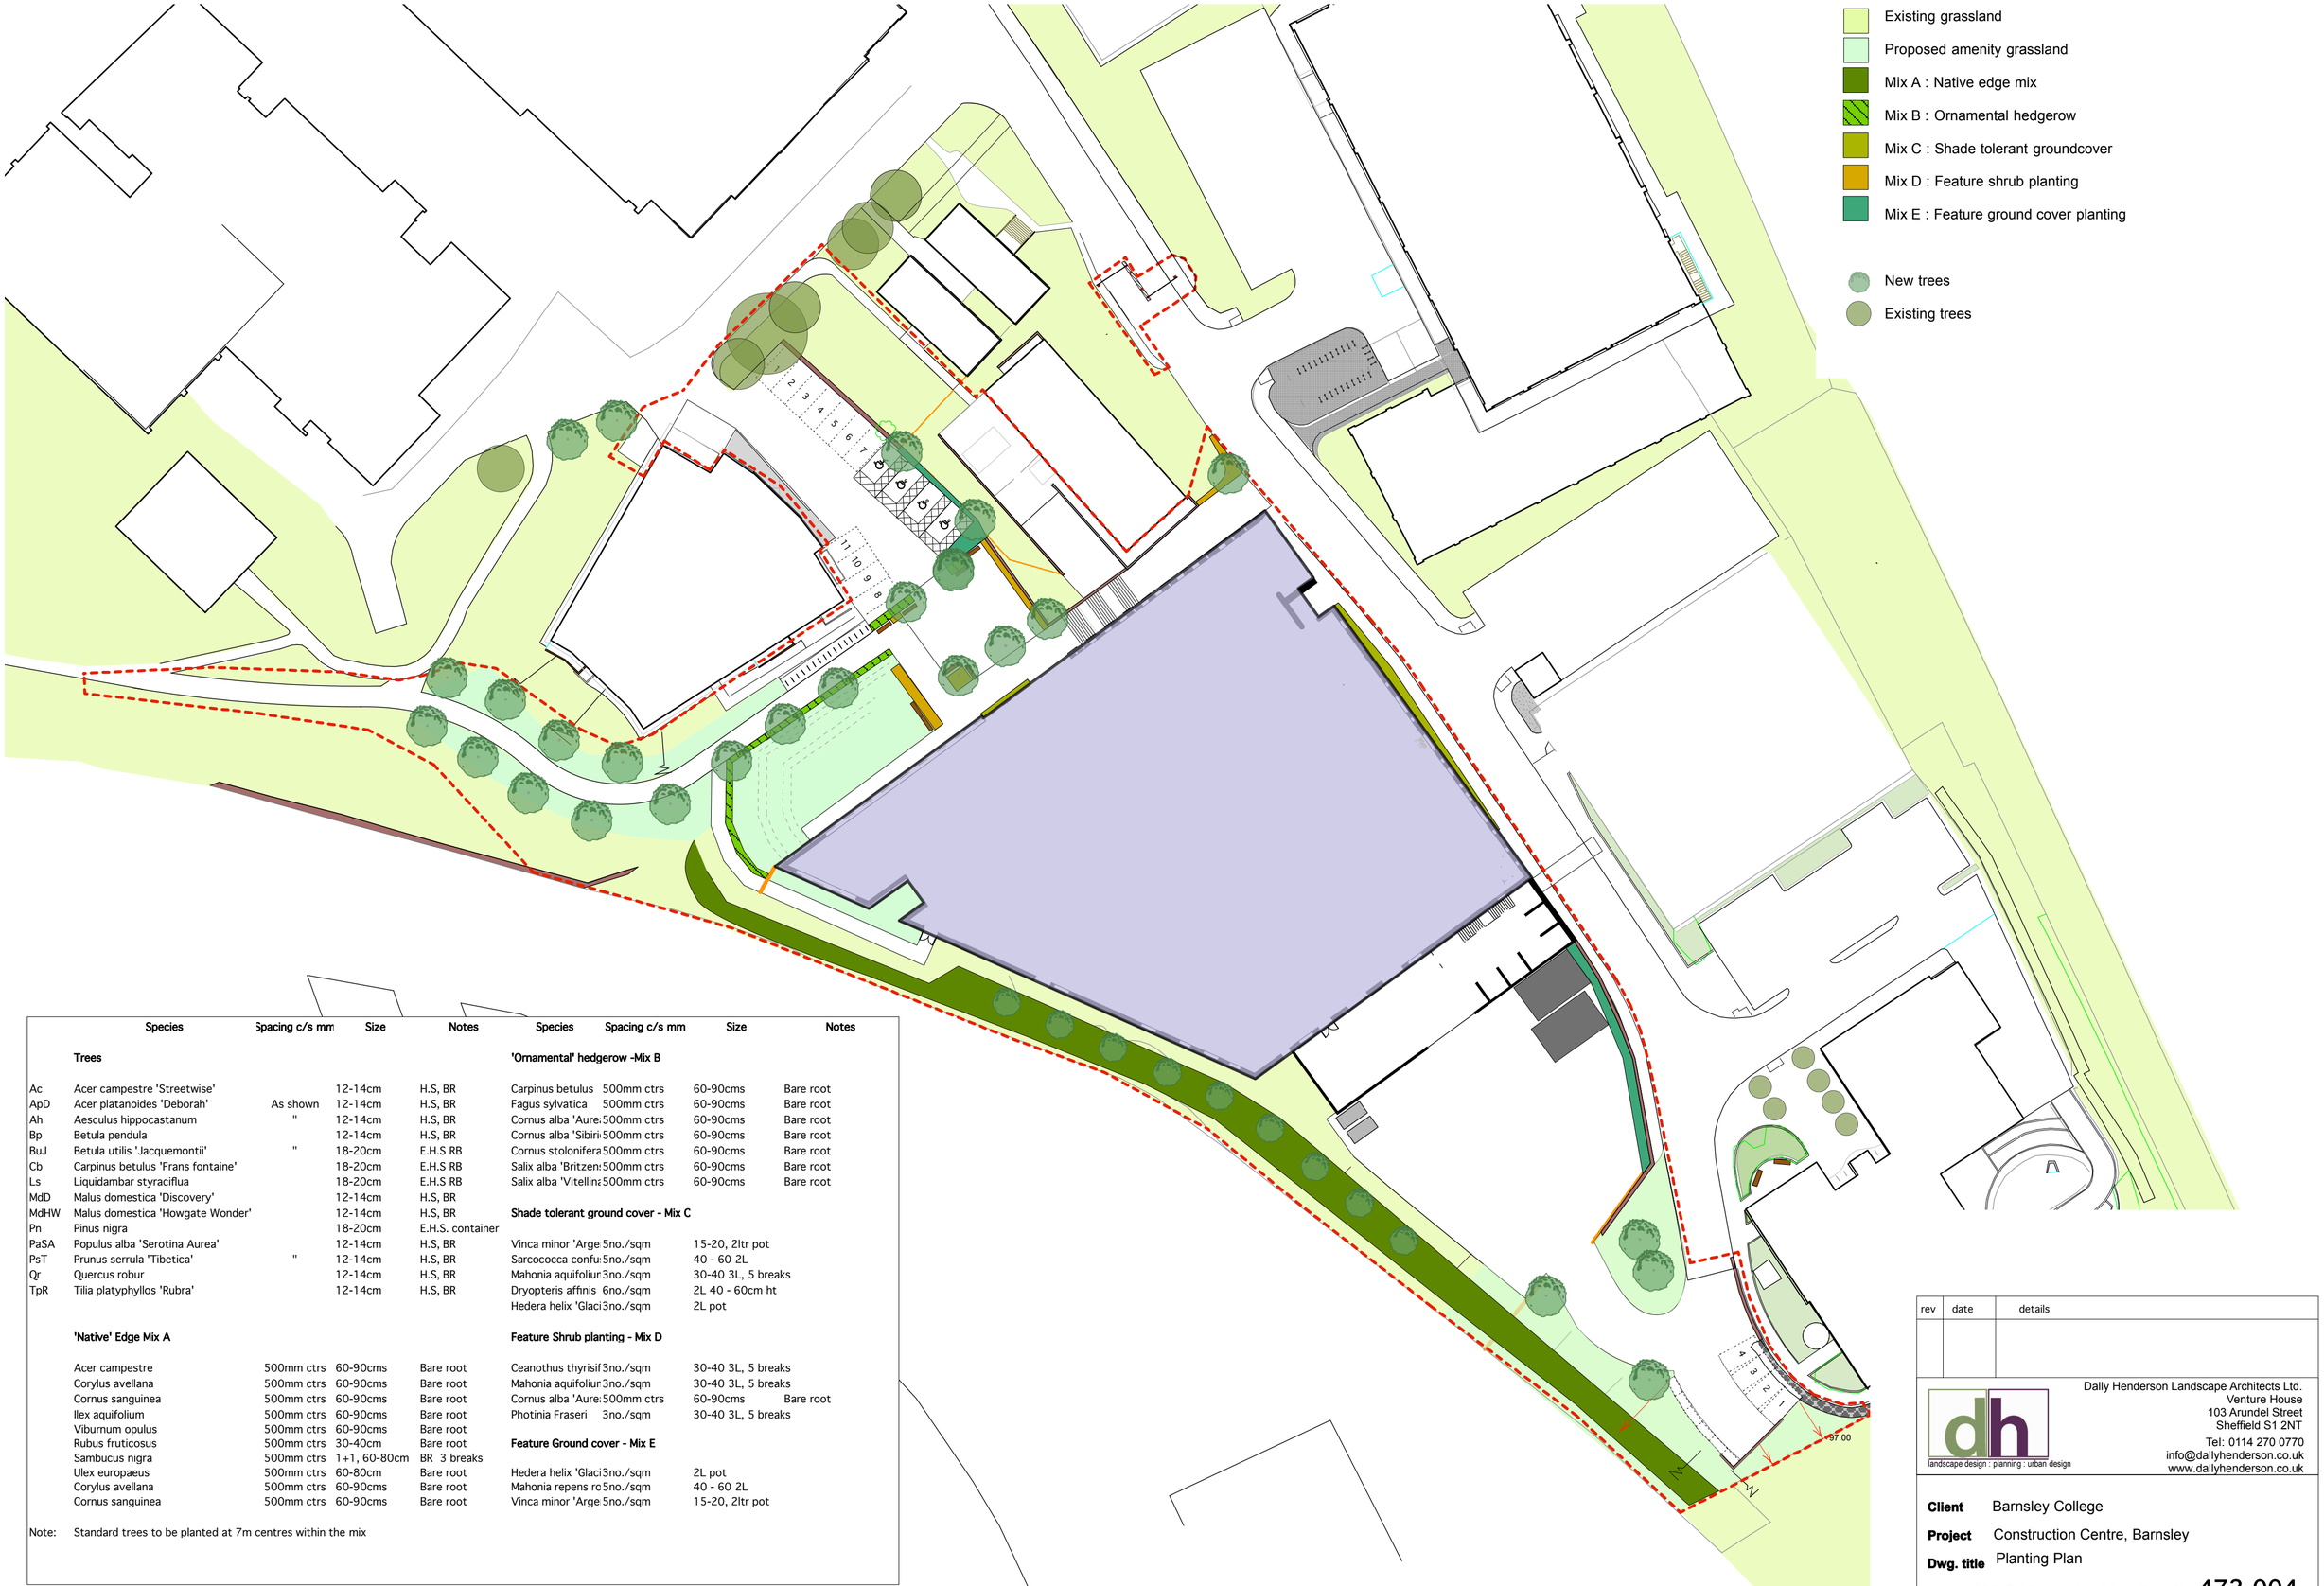


	Species	Spacing c/s mm	Size	Notes
	Trees			
Ac	Acer campestre 'Streetwise'		12-14cm	H.S, BR
ApD	Acer platanoides 'Deborah'	As shown	12-14cm	H.S, BR
Ah	Aesculus hippocastanum	"	12-14cm	H.S, BR
Bp	Betula pendula		12-14cm	H.S, BR
BuJ	Betula utilis 'Jacquemontii'	"	18-20cm	E.H.S RB
Cb	Carpinus betulus 'Frans fontaine'		18-20cm	E.H.S RB
Ls	Liquidambar styraciflua		18-20cm	E.H.S RB
MdD	Malus domestica 'Discovery'		12-14cm	H.S, BR
MdHW	Malus domestica 'Howgate Wonder'		12-14cm	H.S, BR
Pn	Pinus nigra		18-20cm	E.H.S. container
PaSA	Populus alba 'Serotina Aurea'		12-14cm	H.S, BR
PsT	Prunus serrula 'Tibetica'	"	12-14cm	H.S, BR
Qr	Quercus robur		12-14cm	H.S, BR
TpR	Tilia platyphyllos 'Rubra'		12-14cm	H.S, BR
	'Native' Edge Mix A			
	Acer campestre	500mm ctrs	60-90cms	Bare root
	Corylus avellana	500mm ctrs	60-90cms	Bare root
	Cornus sanguinea	500mm ctrs	60-90cms	Bare root
	Ilex aquifolium	500mm ctrs	60-90cms	Bare root
	Viburnum opulus	500mm ctrs	60-90cms	Bare root
	Rubus fruticosus	500mm ctrs	30-40cm	Bare root
	Sambucus nigra	500mm ctrs	1+1, 60-80cm	BR 3 breaks
	Ulex europaeus	500mm ctrs	60-80cm	Bare root
	Corylus avellana	500mm ctrs	60-90cms	Bare root
	Cornus sanguinea	500mm ctrs	60-90cms	Bare root

	Species	Spacing c/s mm	Size	Notes
	'Ornamental' hedgerow -Mix B			
	Carpinus betulus	500mm ctrs	60-90cms	Bare root
	Fagus sylvatica	500mm ctrs	60-90cms	Bare root
	Cornus alba 'Aure:	500mm ctrs	60-90cms	Bare root
	Cornus alba 'Sibiri:	500mm ctrs	60-90cms	Bare root
	Cornus stolonifera	500mm ctrs	60-90cms	Bare root
	Salix alba 'Britzen:	500mm ctrs	60-90cms	Bare root
	Salix alba 'Vitellin:	500mm ctrs	60-90cms	Bare root
	Shade tolerant ground cover - Mix C			
	Vinca minor 'Arge:	5no./sqm	15-20, 2ltr pot	
	Sarcococca confu:	5no./sqm	40 - 60 2L	
	Mahonia aquifoliur	3no./sqm	30-40 3L, 5 breaks	
	Dryopteris affinis	6no./sqm	2L 40 - 60cm ht	
	Hedera helix 'Glaci	3no./sqm	2L pot	
	Feature Shrub planting - Mix D			
	Ceanothus thyrisif	3no./sqm	30-40 3L, 5 breaks	
	Mahonia aquifoliur	3no./sqm	30-40 3L, 5 breaks	
	Cornus alba 'Aure:	500mm ctrs	60-90cms	Bare root
	Photinia Fraseri	3no./sqm	30-40 3L, 5 breaks	
	Feature Ground cover - Mix E			
	Hedera helix 'Glaci	3no./sqm	2L pot	
	Mahonia repens rc	5no./sqm	40 - 60 2L	
	Vinca minor 'Arge:	5no./sqm	15-20, 2ltr pot	

Note: Standard trees to be planted at 7m centres within the mix

rev	date	details

Dally Henderson Landscape Architects Ltd.
Venture House
103 Arundel Street
Sheffield S1 2NT
Tel: 0114 270 0770
info@dallyhenderson.co.uk
www.dallyhenderson.co.uk
landscape design : planning : urban design

Client Barnsley College

Project Construction Centre, Barnsley

Dwg. title Planting Plan

Scale 1:500 @A2 **Date** Jan 2014 **Dwg. No.** 472-004