Nursing Home

Allotment Gardens

WELLFIELD ROAD

GUEST ROAD

GAWBER ROAD

ACCESS ROAD

YKES AVENUE

TAKE UP EXISTING GRASSED AREA & EXCAVATE FOR NEW PERMEABLE PAVING SYSTEM. OF 'MARSHALLS' PRICRA PAVING BLOCKS ON BASE & HARDCORE AS RECOMMENDED BY MANUFACTURER. USE THICKER BLOCKS SUITABLE FOR CAR PARKING AREAS.
WHOLE OF AREA HATCHED.

SYCAMORE 15m TALL

SYCAMORE 15m TALL

ASH 15m TALL

TIMBER POST/RAILS


CHERRY TREES AVERAGE 5m TALL.

CONIFER HEDGE 6m HIGH.

BRICK WALL BOUNDARY

EXISTING CAR PARKING.

* SUBJECT TO GROUND PERMEABILITY TEST CARRIED OUT PRIOR TO WORKING DRAWINGS/ TENDERING.

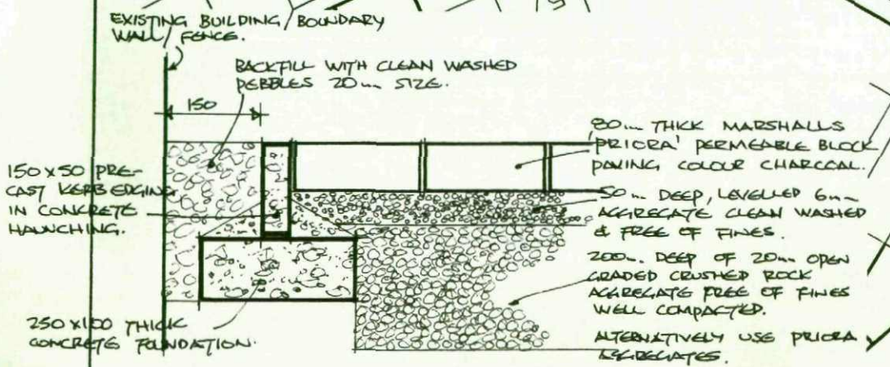

CONSTRUCTION DETAIL 1:10

BARNSLEY
Metropolitan Borough Council

Property & Procurement
Alan White
Assistant Executive Director
Springfield House, Springfield St
Barnsley S70 6HH
Tel. 01226 774300
Fax. 01226 774399

PROJECT: MOORLAND COURT CAR PARKING			DRAWING: CAR PARKING AREA BLOCK/LOCATION PLAN – DETAILS
Drawn: RCM	Date: 01/09		Scale: 1:500
Project Code: SS 828A	Drawing No.: AL(0)01		Revision: