




Wall Piece 8E

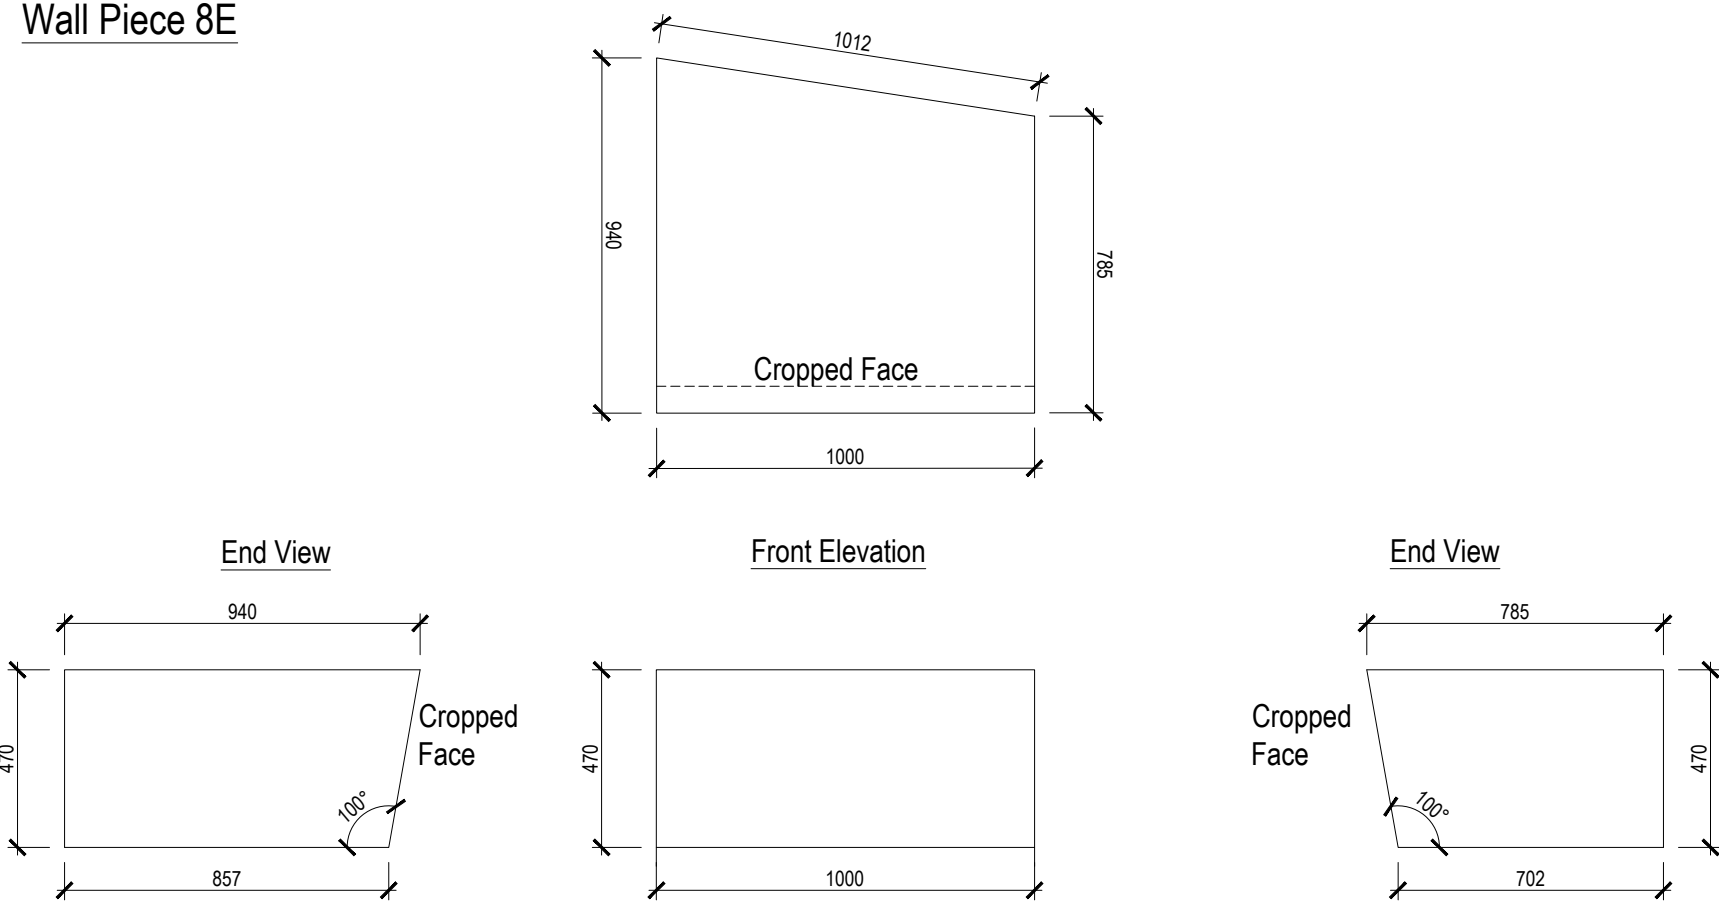


Wall Piece 8F

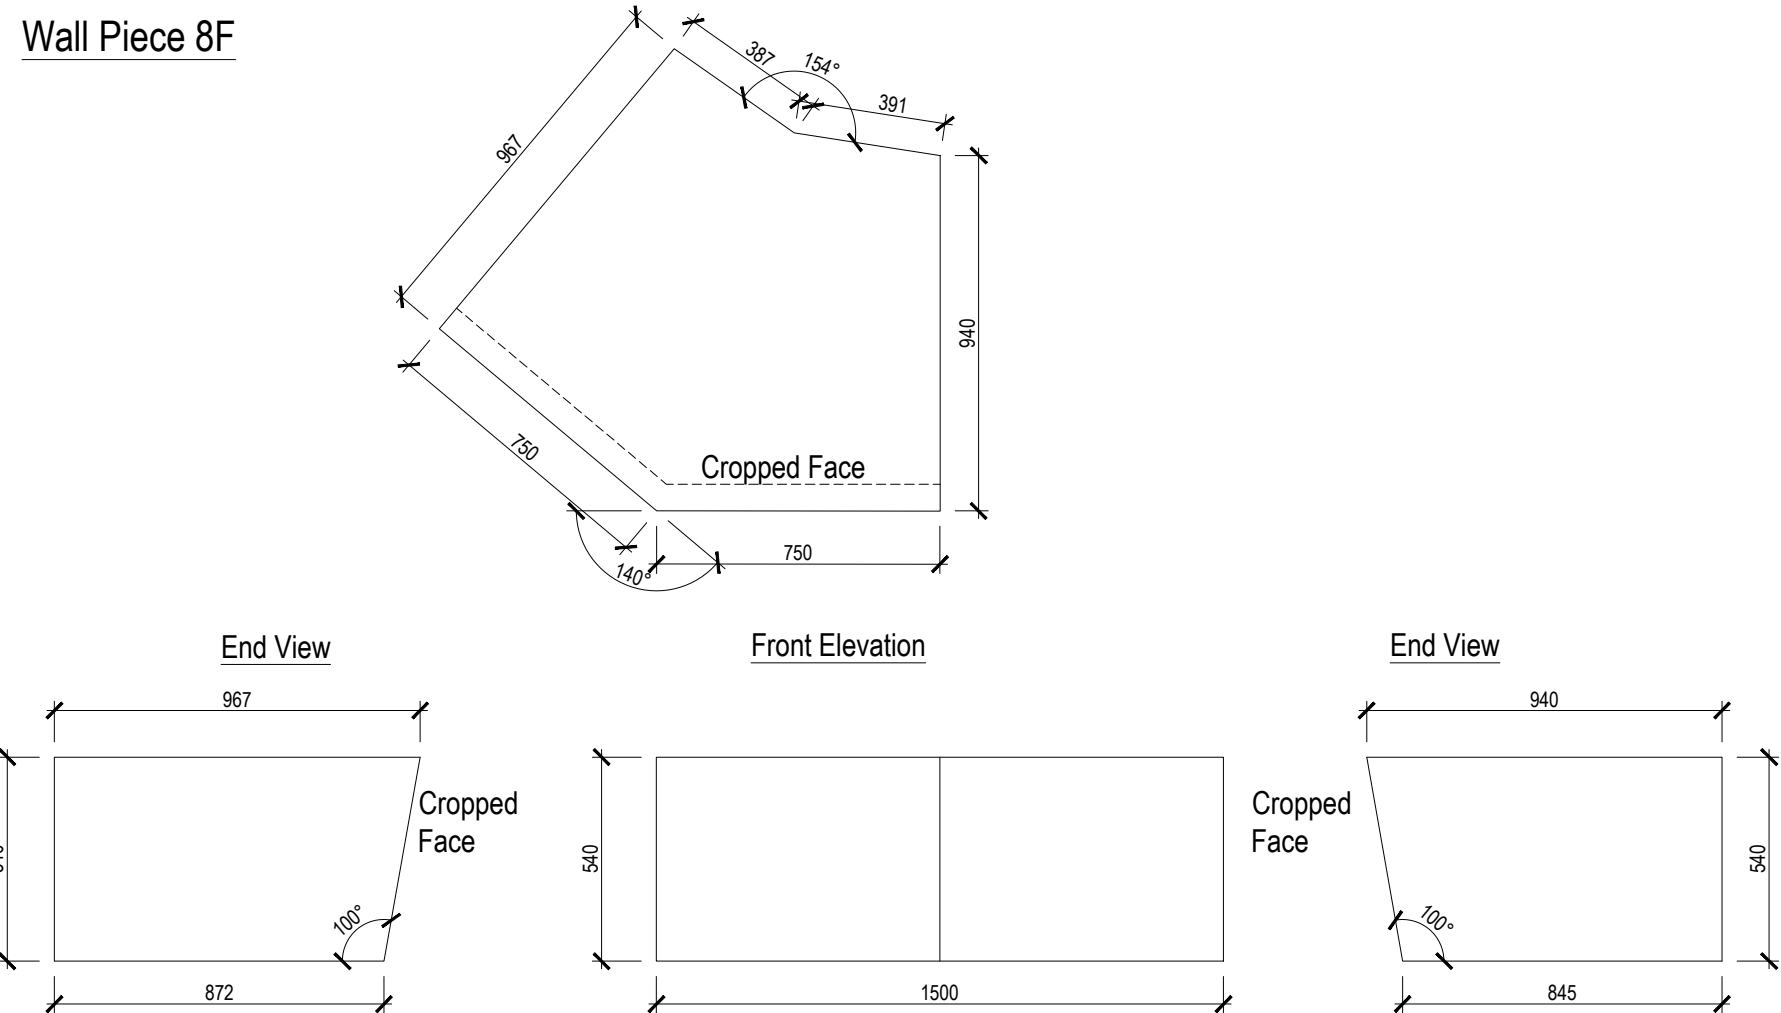


Wall Piece 8G

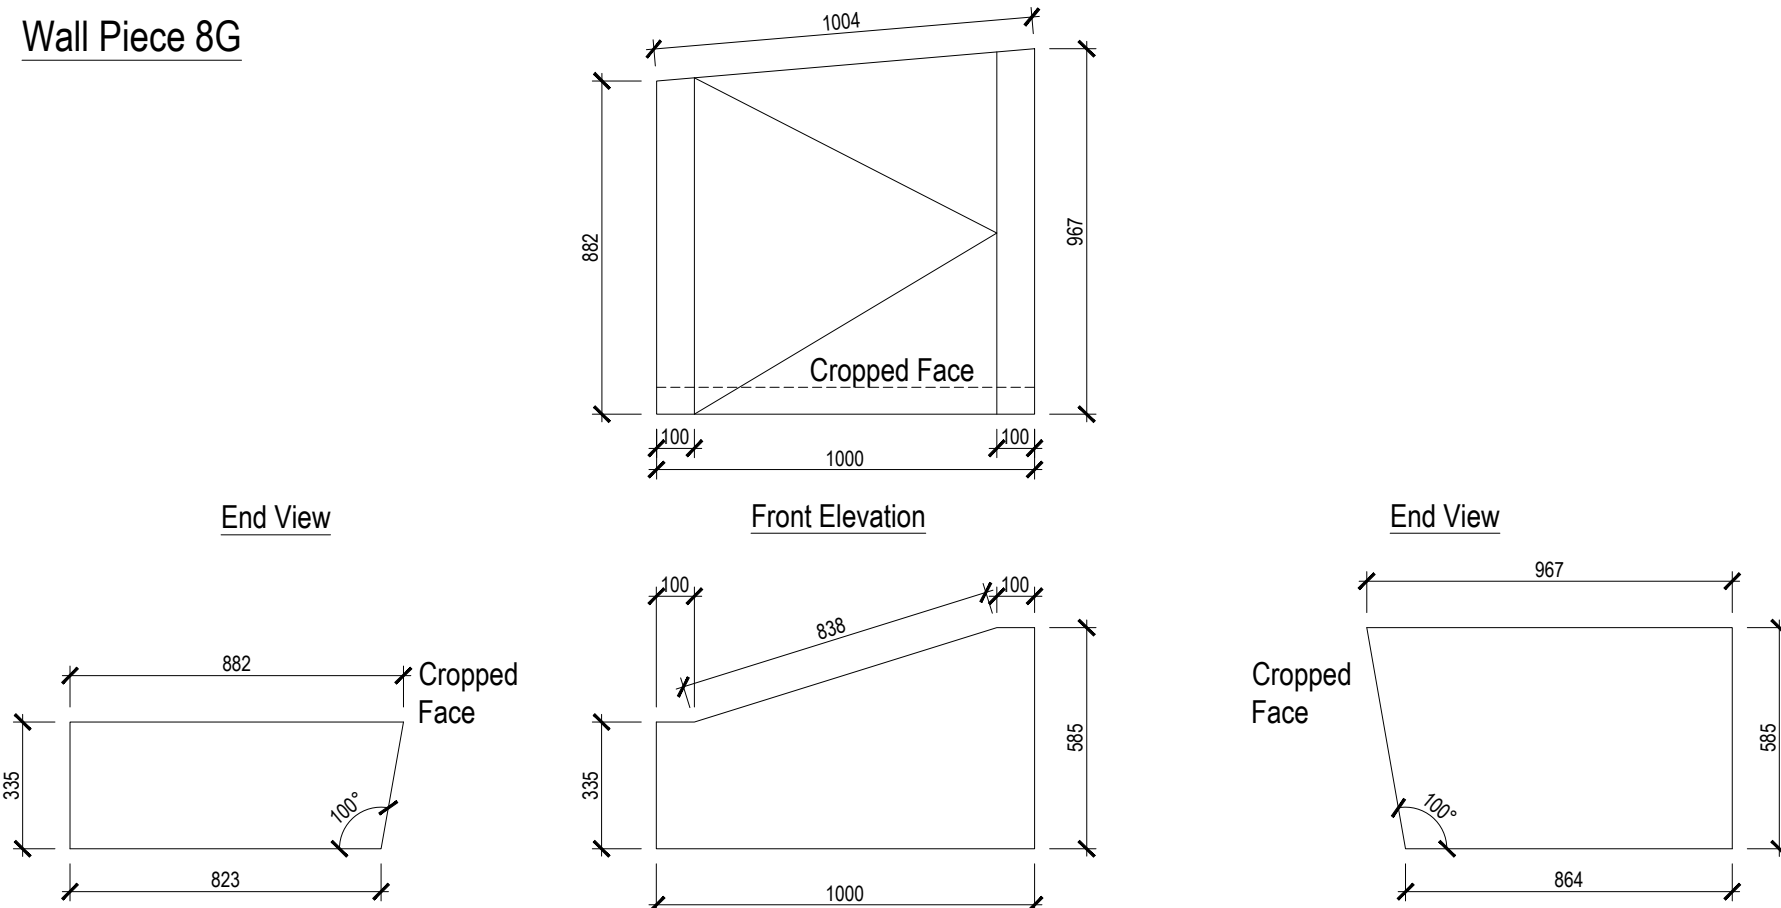


Wall Piece 8H

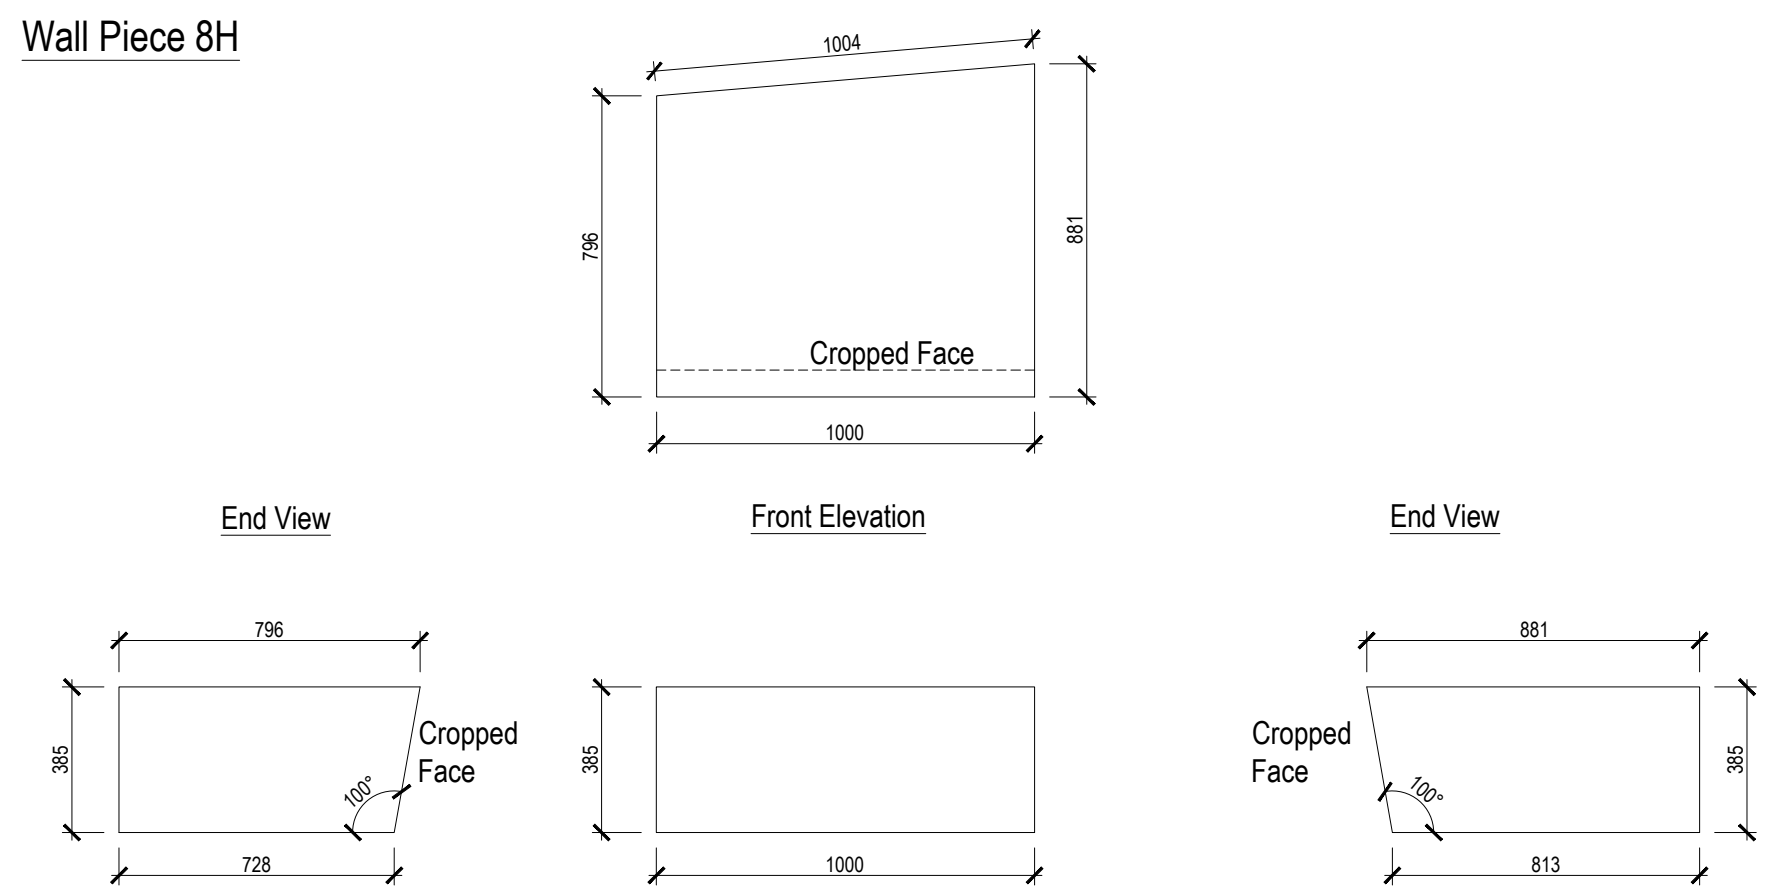


Wall Piece 8

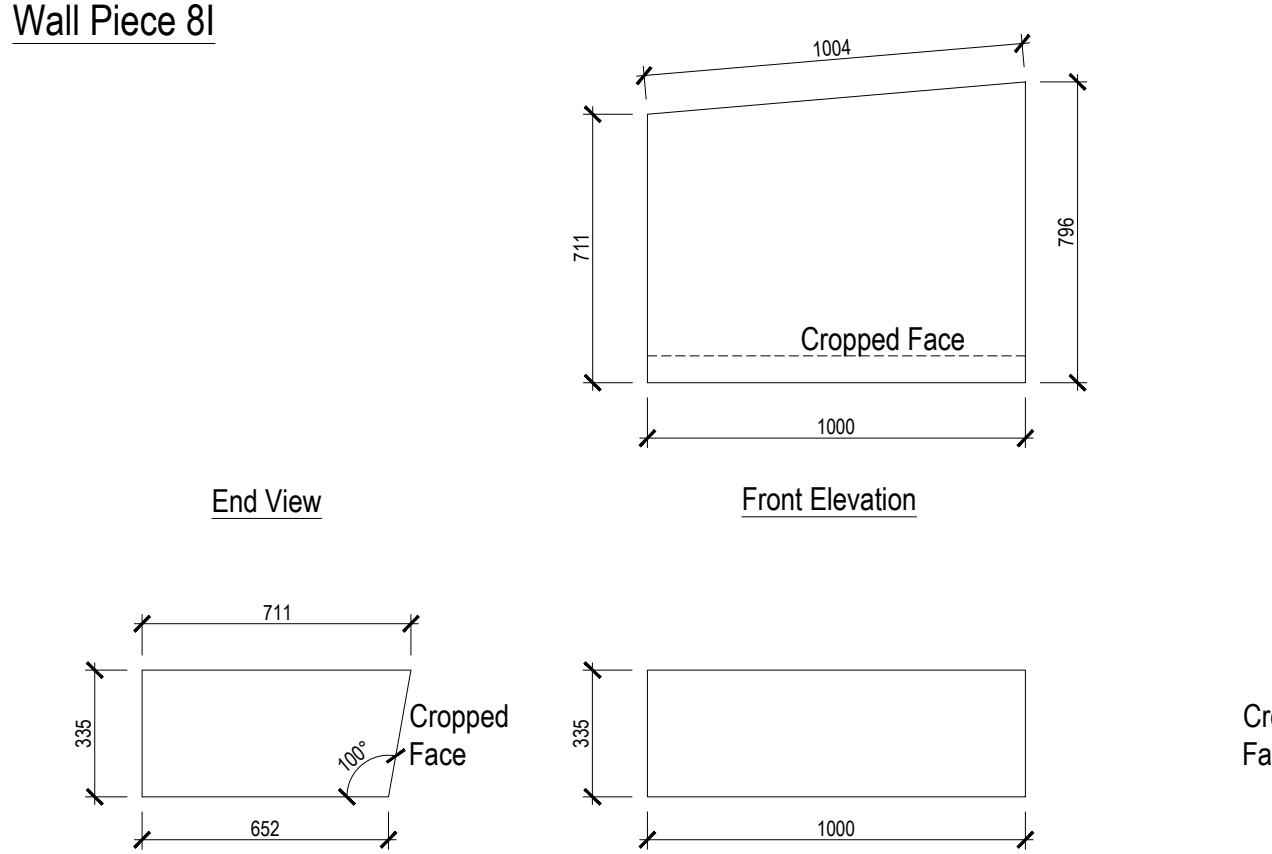


Wall Piece 8J

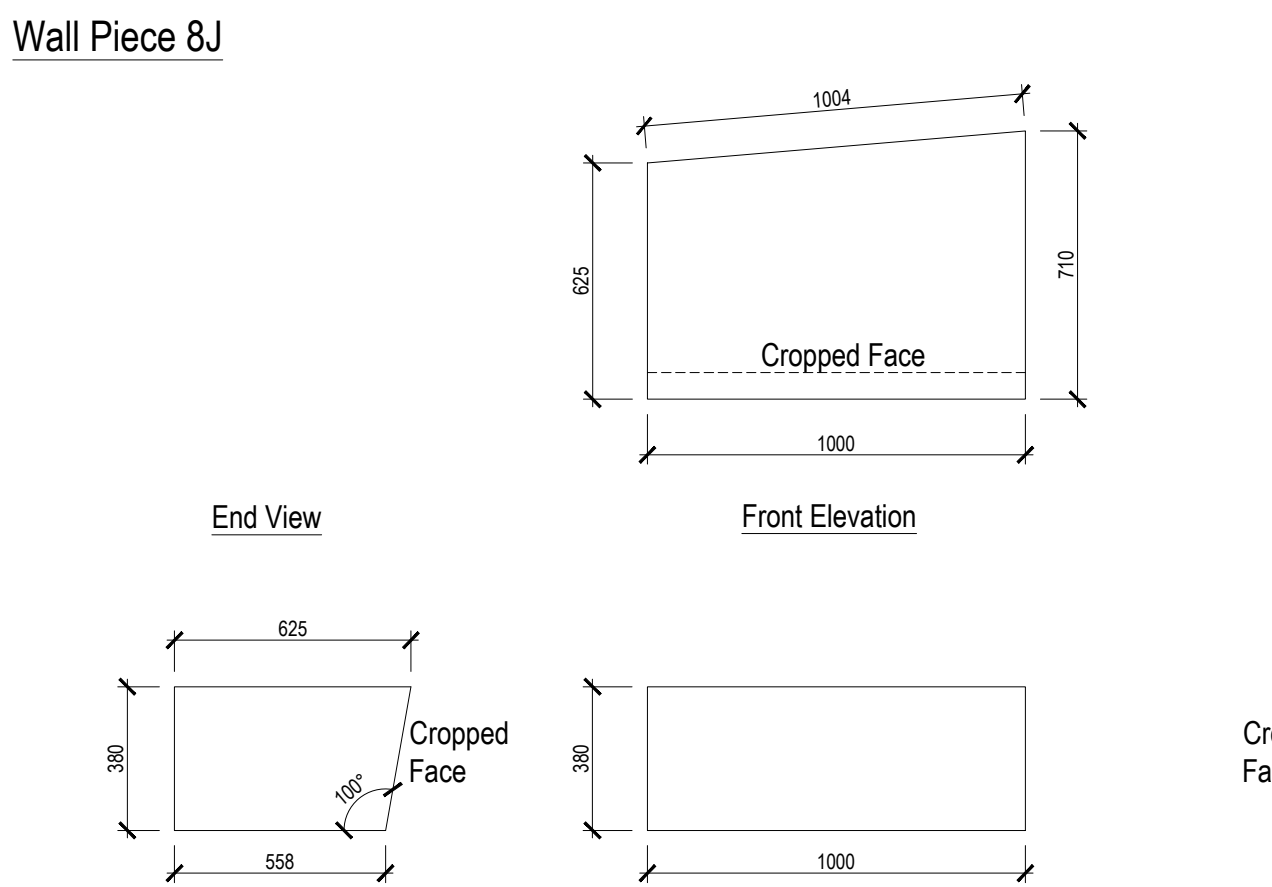


Wall Piece 8K

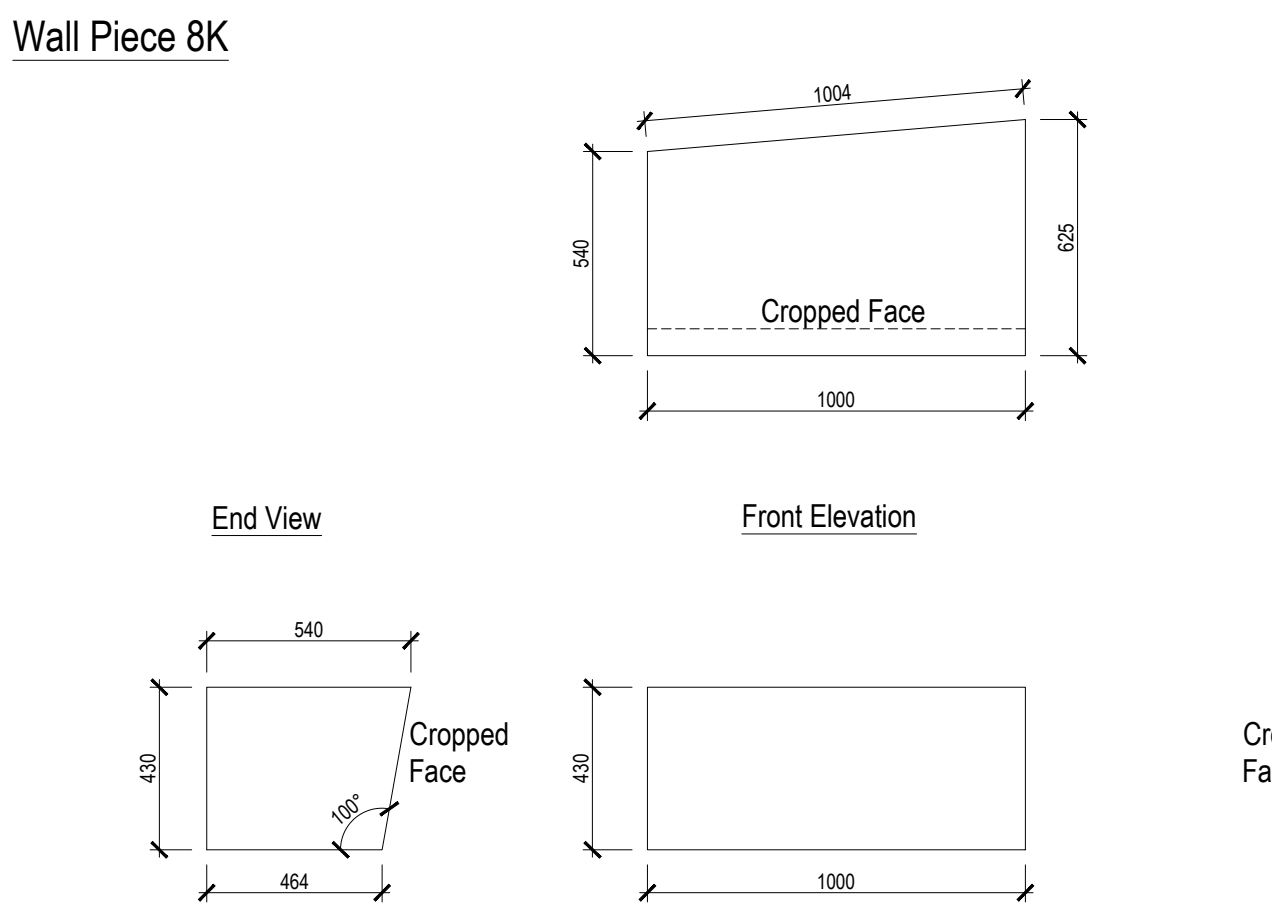


Wall Piece 8L

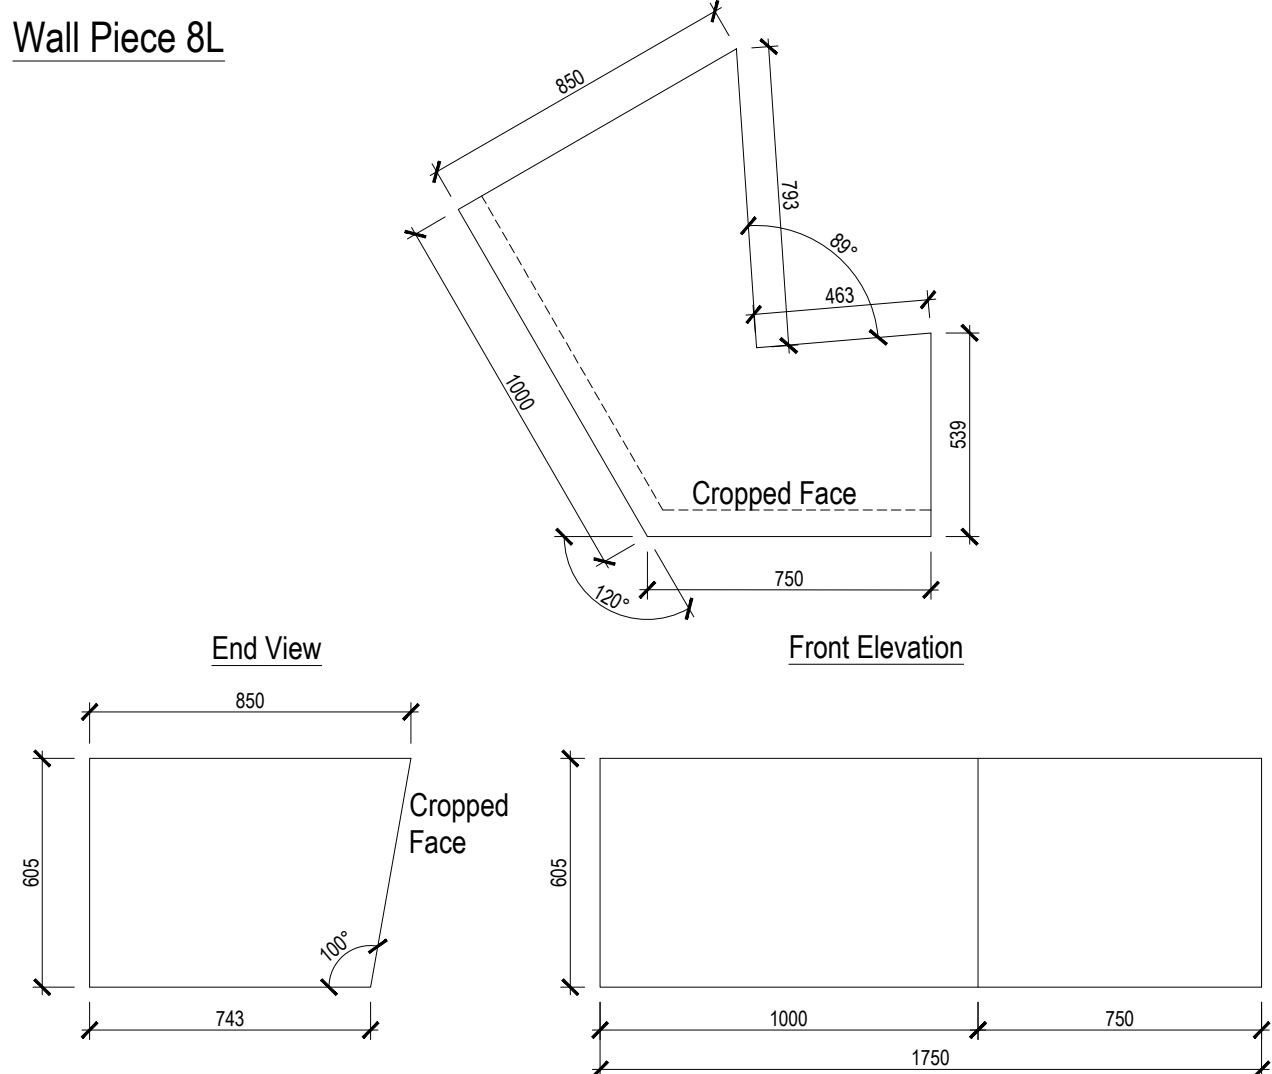


Wall Piece 8M

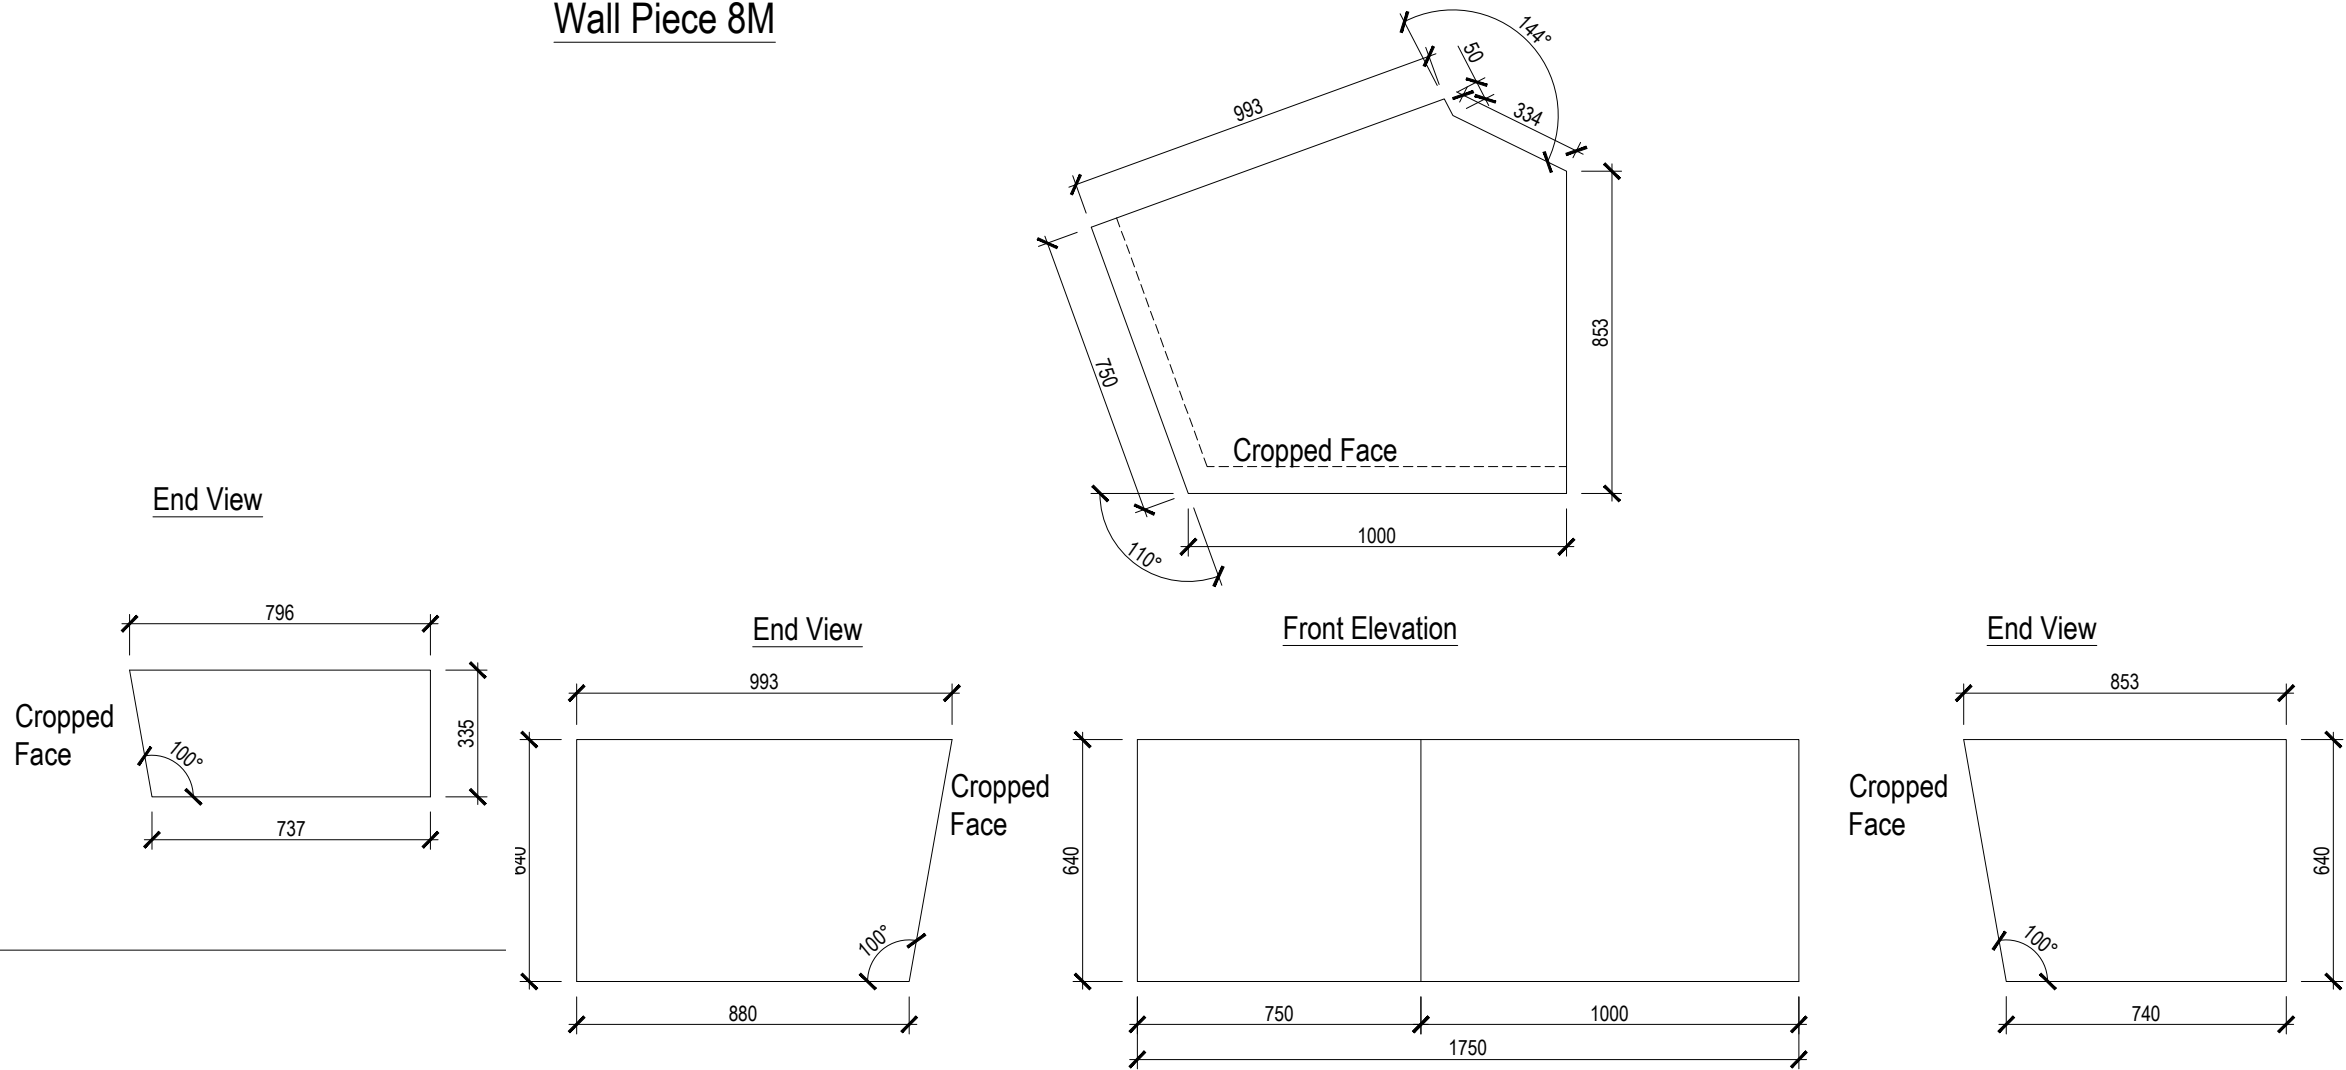


Wall Piece 8N

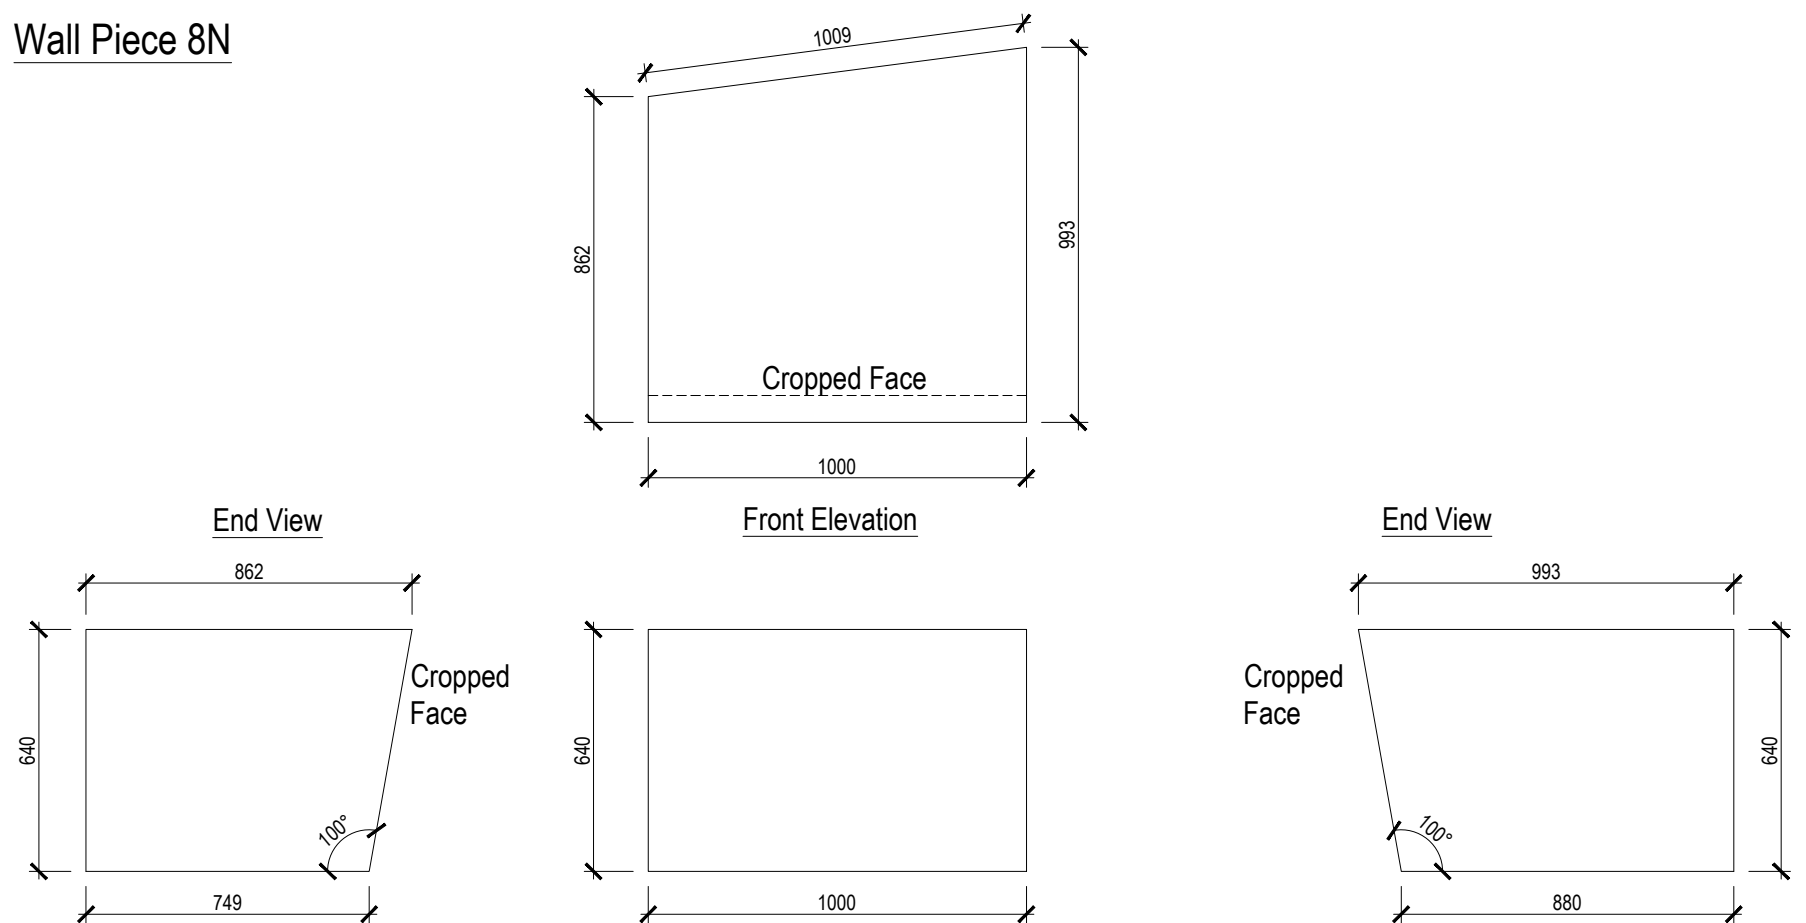

Wall Piece 80

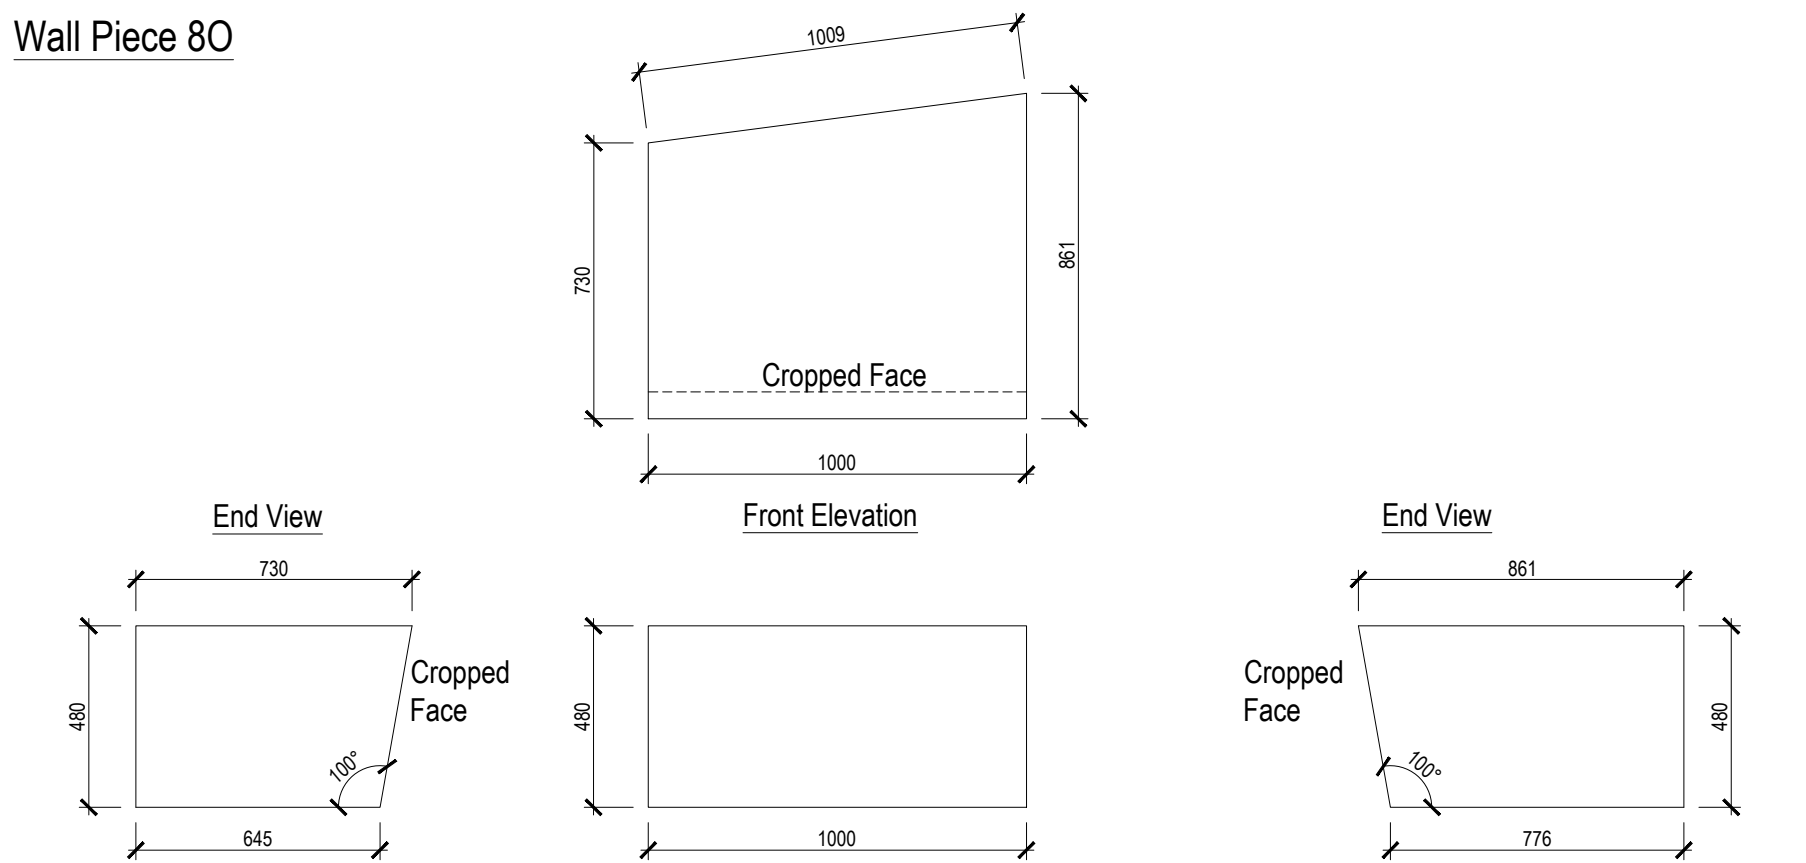

Wall Piece 8P

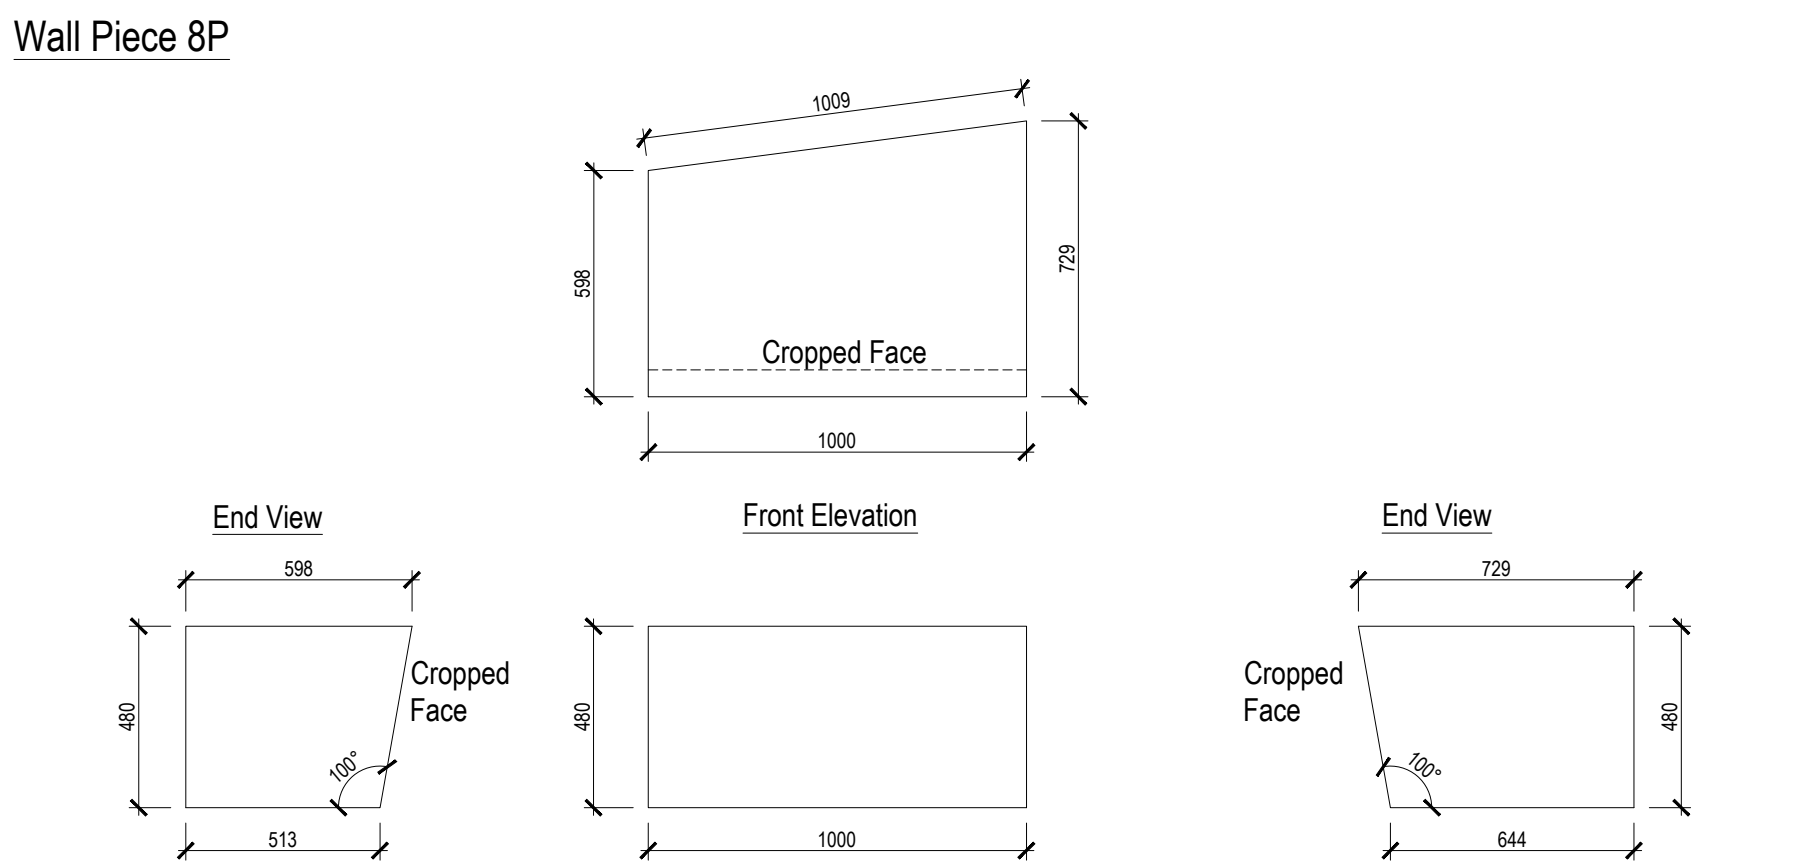

Notes:

- This drawing is copyright.
- Do not scale dimensions from this drawing.
- This drawing is to be read in conjunction with all other relevant drawings
- All discrepancies on this drawing are to be reported to the architect.
- Do not modify any element of this drawing.
- Use drawing only for purpose(s) issued.

The following external model files are included within this drawing:

Note: For all below surface structural elements and drainage details refer to engineers drawings and specifications. For illustrative purposes only to demonstrate a design intent. Contractor's engineer to develop proposals to submit for approval

A	13/02/20	Status amended to Construction. Minor amendments to wall unit and drms. Amends to title block to 2 of 3.	NV	CL
Rev	Date	Revision Notes	Dn	Rv



Project
BARNSELY PUBLIC REALM

Drawing Title
WALL TYPE 1 DETAILS [RAISED PLANTER 8]
- MAIN SQUARE - [SHEET 2 OF 3]

Job Number 50035	Drawing Originated Date 07/11/2018	PAS 1192 Status Code -
Scale@A1 AS SHOWN	Purpose CONSTRUCTION	

Drawing Number	Revision
BBTC_IBI_N1_L_G700_DT_00_34	A