

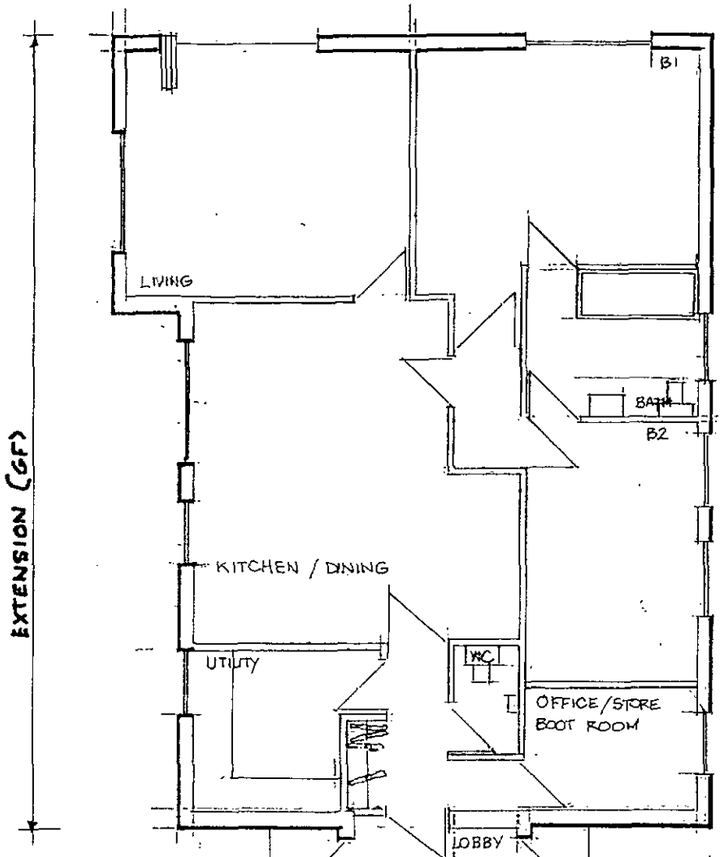


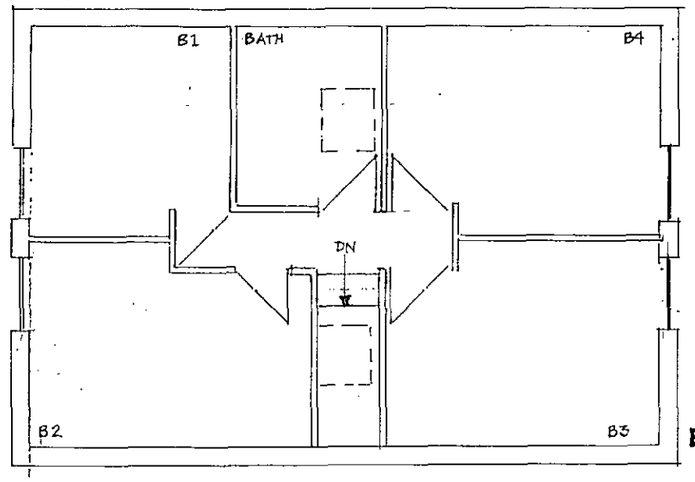

EXISTING 2ST F.

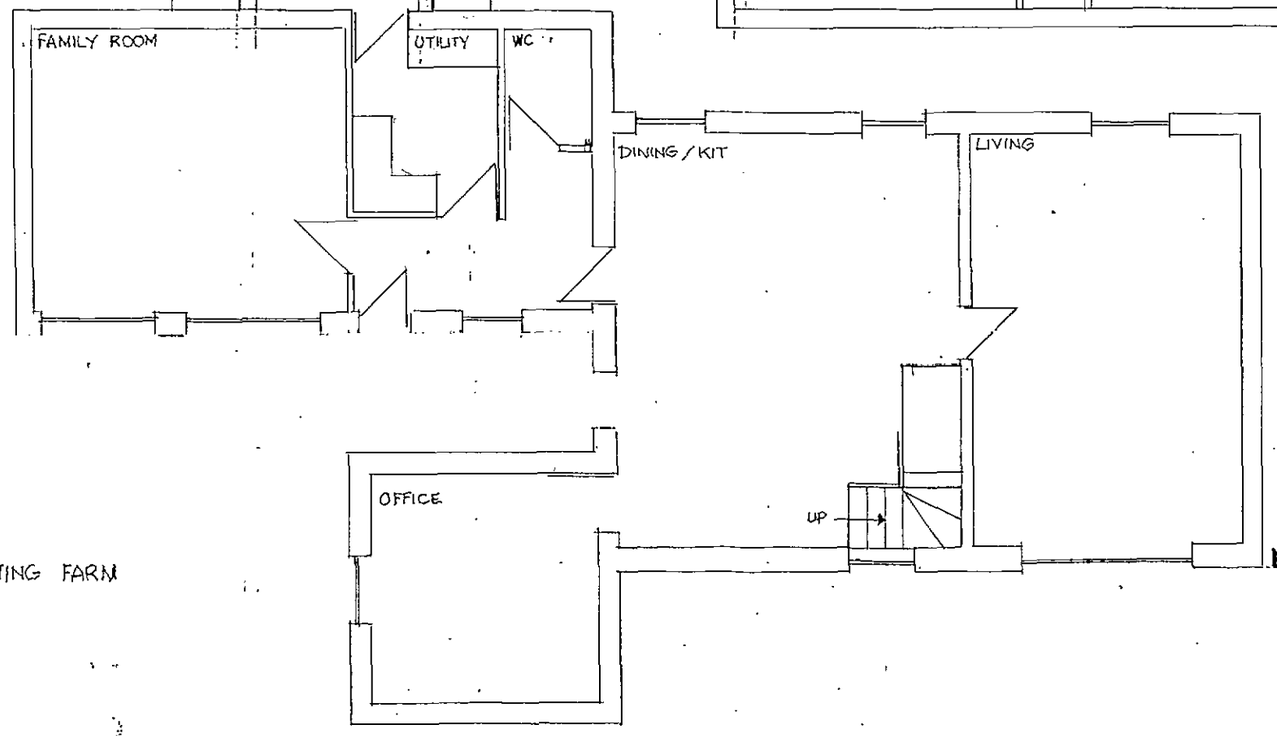



EXISTING G.F.

HOUSE EXTENSION LITTLE DOUBTING FARM

PLANS 1:100.SCALE 2/2016 DRG A1


MICHAEL A CLYNCH
Dip. Arch. Dip. T. P. A.R.I.B.A.
Architect & Town Planner
14 Huddersfield Road, Ingbirchworth
Sheffield S36 7GF Tel: 01226 763082

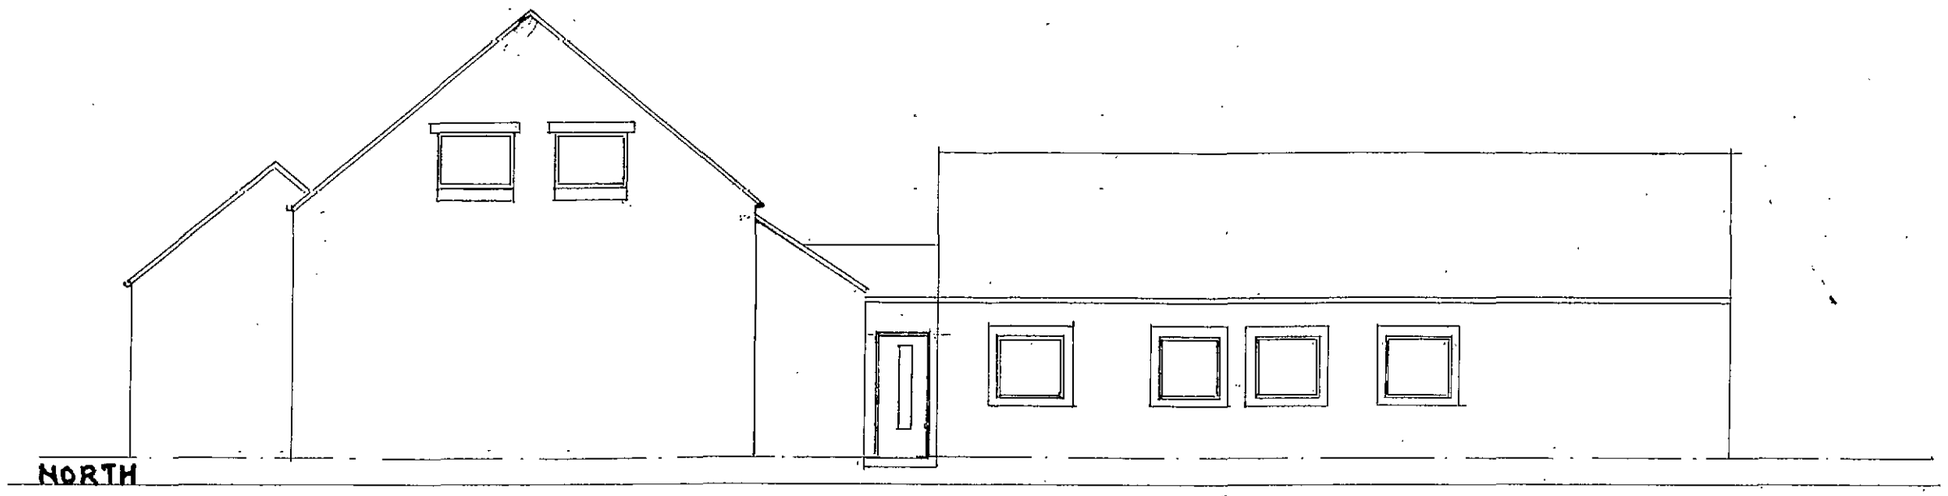


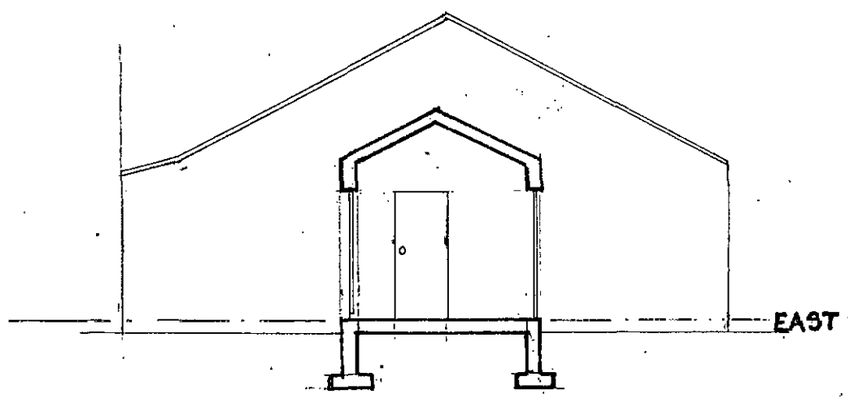

MICHAEL A [illegible]
Dip. Arch. Dip. T. P. A.R.I.B.A
Architect & Town Planner
14 Huddersfield Road, Ingbirchworth
Sheffield S36 7GF Tel: 01226 [illegible]

HOUSE EXTENSION LITTLE DOUBTING FARM. - ELEVATIONS 1:100 SCALE 2/2016 DRG A2

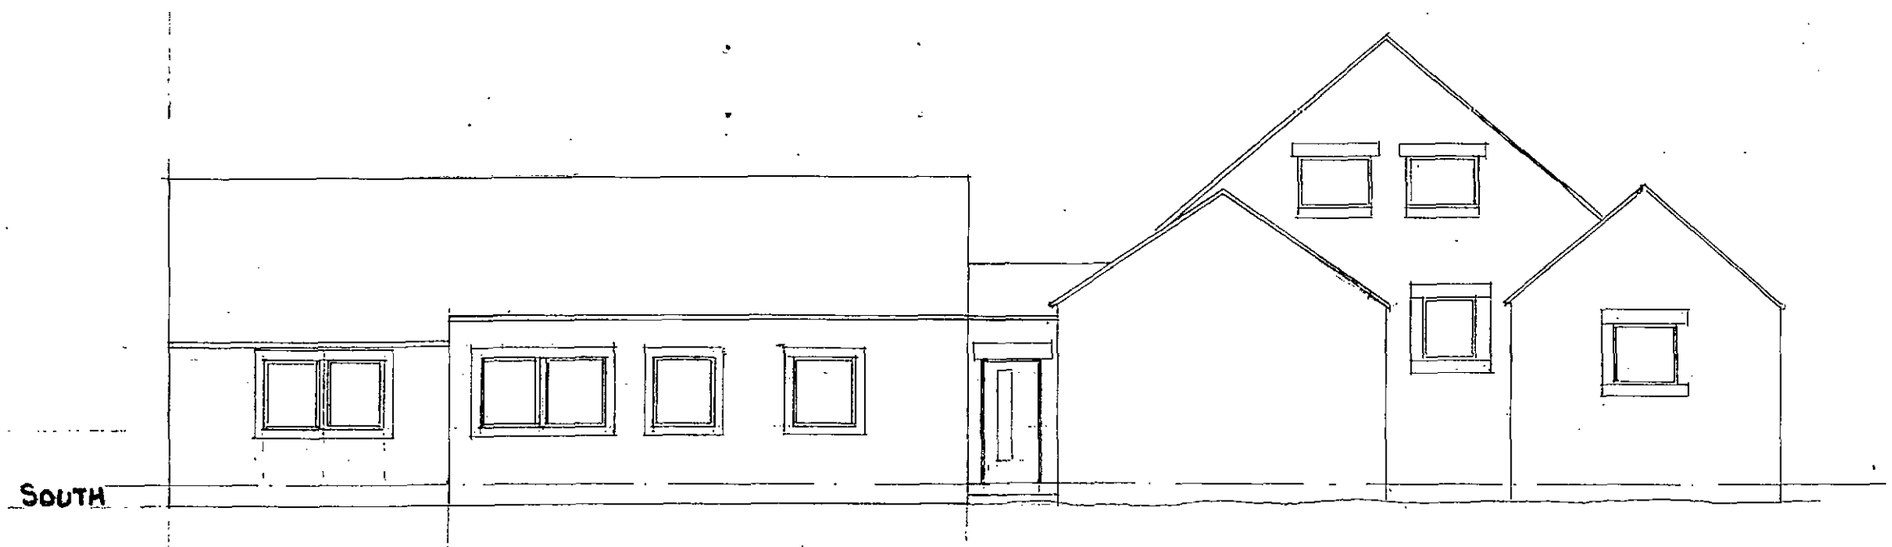

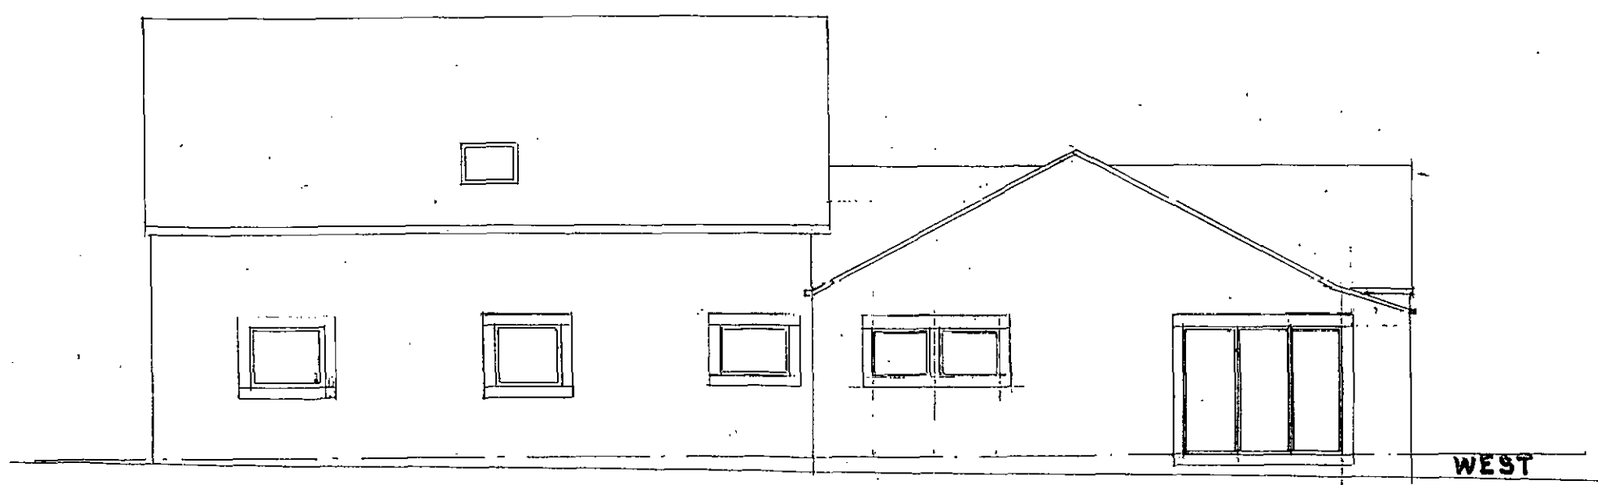

HOUSE EXTENSION LITTLE DOUBTING FARM ELEVATIONS 1:100 SCALE 2/2016 DRG A3

MICHAEL A CLYNCH
Dip. Arch. Dip. T. P. A.R.I.B.A.
Architect & Town Planner
14 Huddersfield Road, Ingbirchworth
Sheffield S36 7GF Tel: 01226 766307