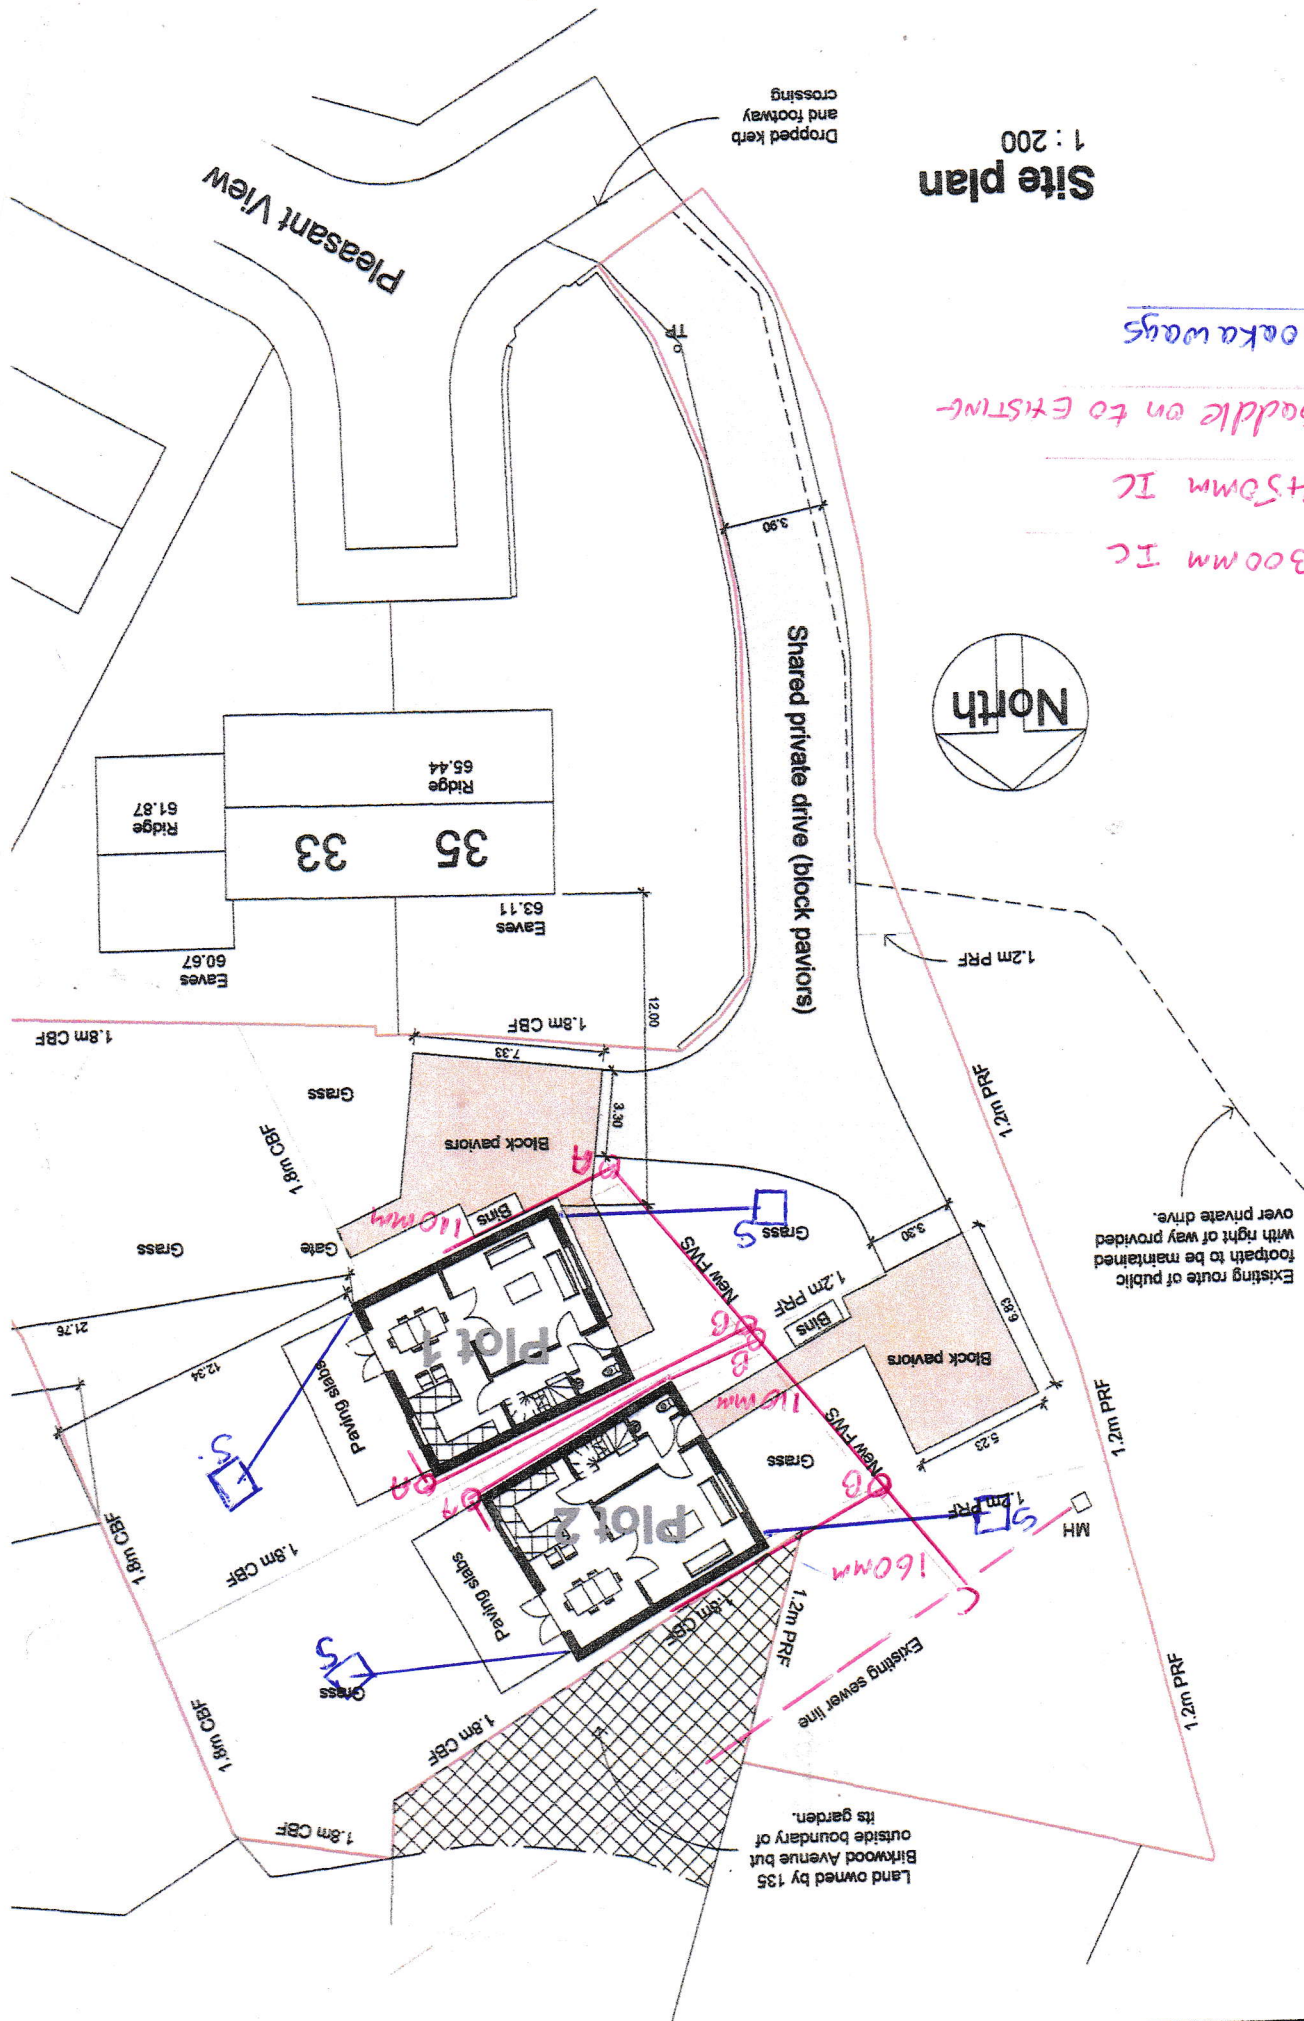


1: 200

$C = \text{saddle on to existing}$

$$A = 300 \text{ mm}^2$$


Existing route of public footpath to be maintained with right of way provided over private drive.

Land owned by 135 Birkwood Avenue but outside boundary of its garden.