1:1250

10m 20 30 40 50 60 70 80 90 100 110 120 130

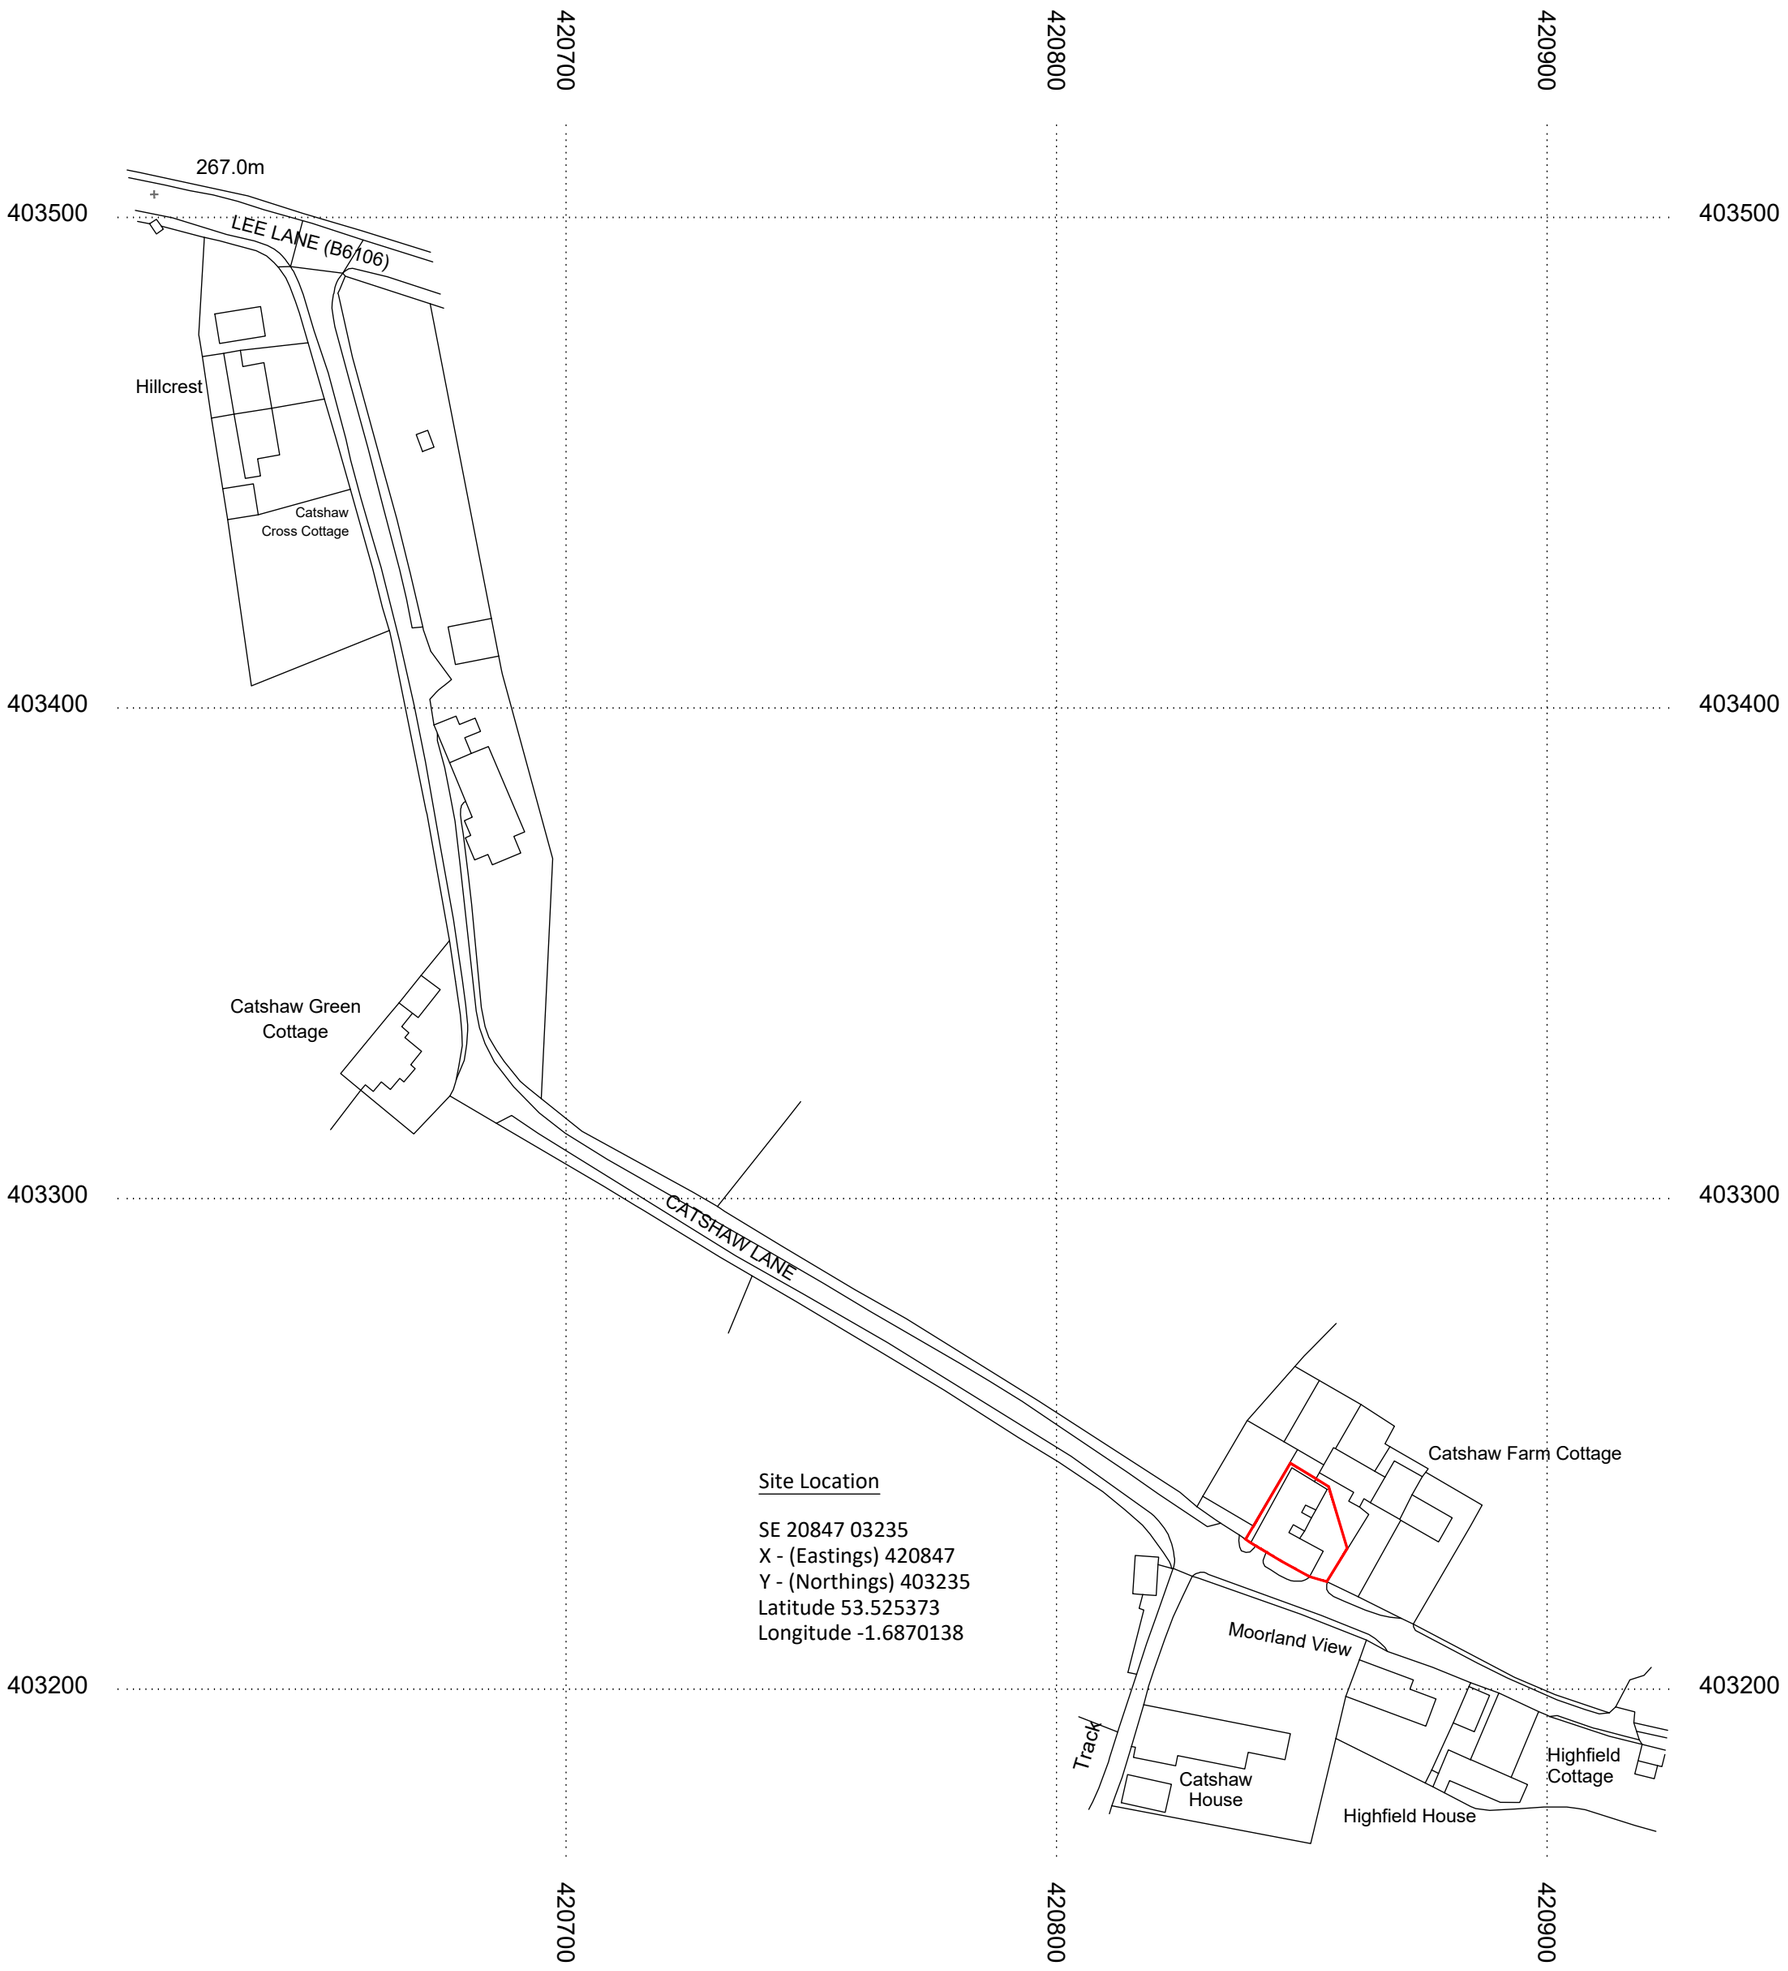

© Crown copyright 2026 Ordnance Survey 100053143

PAUL MATTHEWS ARCHITECTURAL Ltd

ARCHITECTURE | PLANNING | DESIGN

Malkin Farm
Brow Lane
Holmfirth
HD9 2RJ
07946872499
paul@paulmatthewsarchitectural.co.uk
www.paulmatthewsarchitectural.co.uk

Company Registration Number: 09898149 – Company Registered in England and Wales

Project

Conversion of Barn to Dwelling with Associated Alterations at Catshaw Farm, Catshaw Lane, Millhouse Green, Sheffield, S36 9ND.

Client

Mr J Goldthorpe

Drawing Title/Issue

Location Plan

scale	date	sheet size	dwg. no.
1:1250	03/2026	A2	26/1315/01b