

© This drawing and the building work depicted are the copyright of RPS and may not be reproduced or amended except by written permission. No liability will be accepted for amendments made by other persons.

The Contractor is to check and verify all building and site dimensions, levels and structural details and ensure that the proposed works are in accordance with the relevant Building Regulations, Building Regulations, Construction (Design & Management) Regulations, Party Wall Act, etc. whether or not specifically stated on this drawing. The Contractor shall be responsible for obtaining all necessary consents, permissions, licences and approvals from the relevant authorities and for providing all necessary specialist documentation.

This drawing is not intended to show details of ground conditions or ground contaminants. Each area of ground relied upon to support any structure applied (including drainage) must be investigated by the Contractor. Any suspect or fluid ground, contaminants on or within the ground, should be further investigated by a suitable expert.


Sketch proposals are for illustrative purposes only & as such are subject to detailed site investigation including ground conditions, contaminants, drainage, etc. and shall be subject to detailed design and construction details. The accuracy of OS sheets & visual estimations of existing site features, accuracy will therefore need to be verified by survey. Sketch proposals have not been considered in respect of CDM regulations.

Do not scale. Work to given dimensions only.
This drawing is a single service drawing showing the concept design that has been co-ordinated with the structure and other building services installations. This drawing is not a co-ordinated working/station drawing and should not be used as such. Any contractor using this drawing as a working/station drawing does so at the contractor's risk.

Legend:

- Retained Tree Position with Canopy Spread
- Retained Tree Group
- 202 Tree Group Number
- Tree Protection Fence

Plan Overview

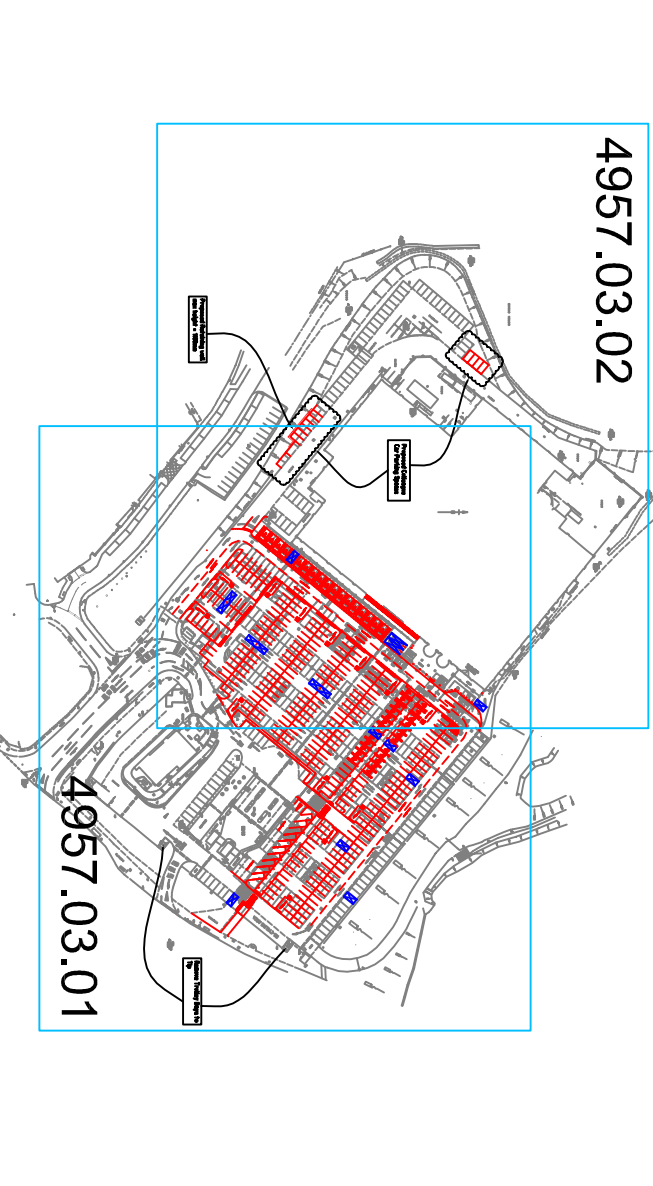

Revisions: Date: Approved: Name: Checked:

Drawing Based Upon: 4242 H100

Status: Issue

Notes: Contractors are not to scale from this drawing. All dimensions to be checked on site and any discrepancies, anomalies and/or omissions between this drawing and information given elsewhere must be reported to this office. If in doubt, ask.



Noble House, Capital Drive, Luton, Bedfordshire, MK1 1 6GP
T 01582 666 666 F 01582 666 666 E enquiries@rpsgroup.com W www.rpsgroup.com

Client: ASDA Stores Ltd

Project: Old Mill Lane, Barnsley

Title: Tree Protection Plan

Option 1 - Existing Car Park

Date: 16/03/2009 Scale: 1:250 Original Paper Size: A0

Drawn: EL Checked: BW Job No: JK4957

Dwg No: 4957.03.02 Rev: -

Architects Engineers Surveyors Arboriculturalists
Landscape Architects Services Consultants

