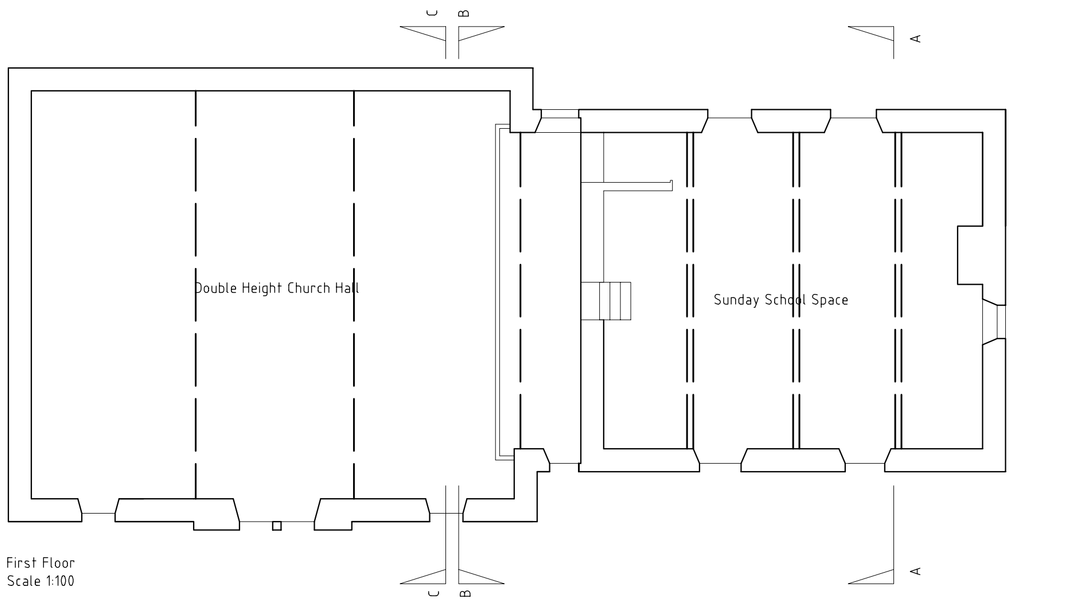

First Floor
Scale 1:100

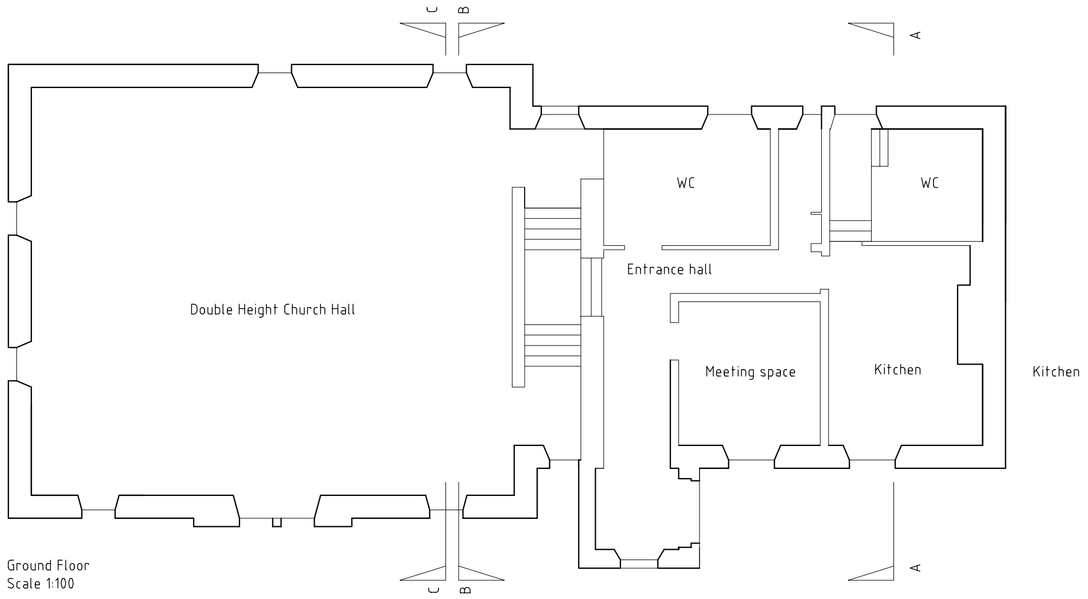

Ground Floor
Scale 1:100

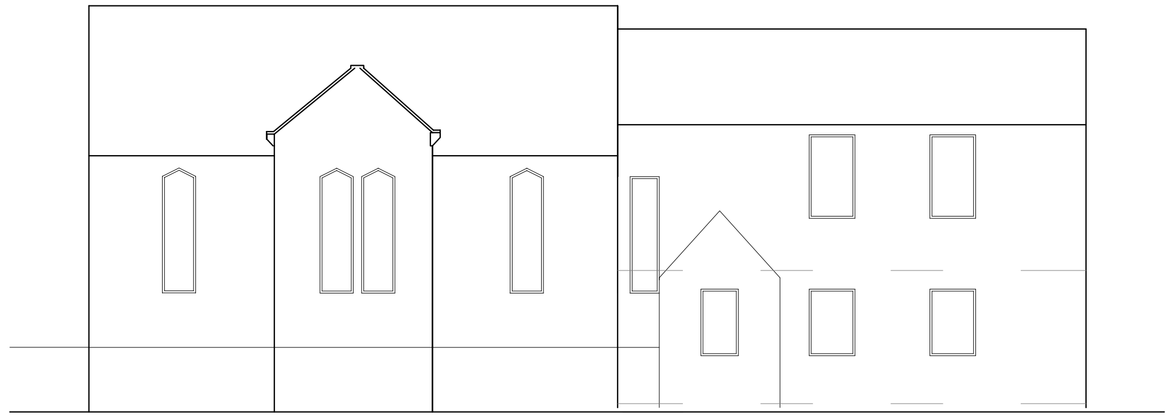

South West (Front) Elevation
Scale 1:100

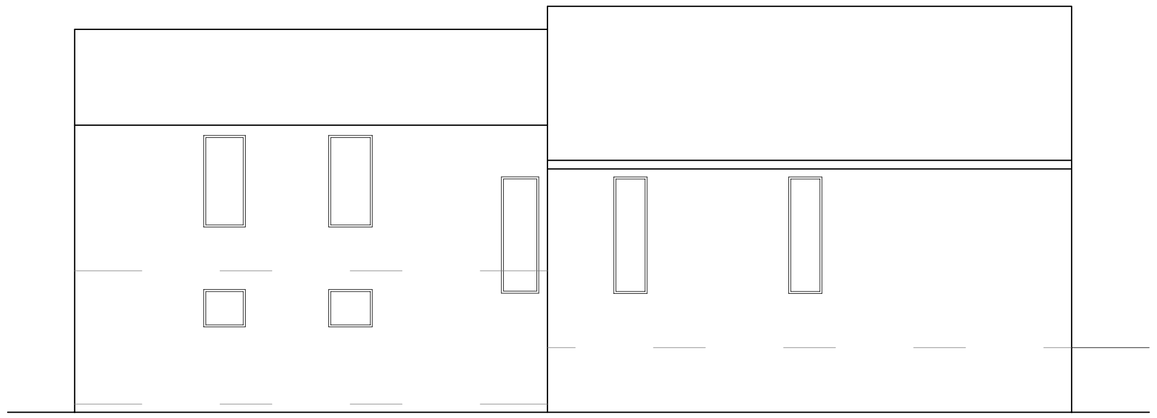

North West (Rear) Elevation
Scale 1:100

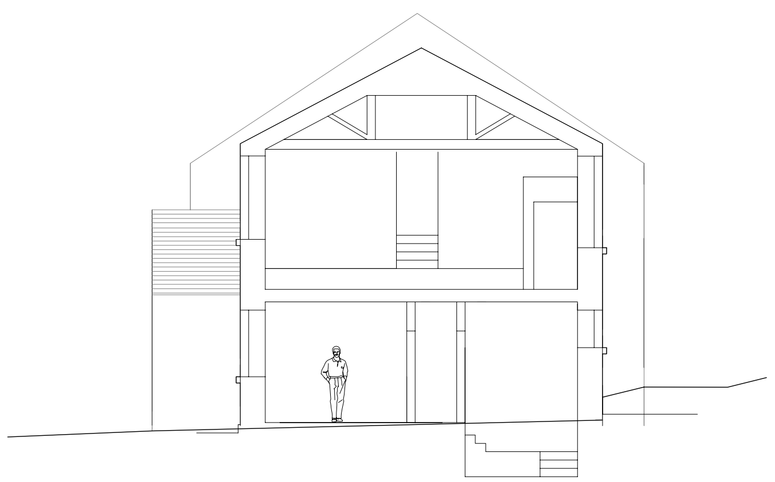

Section A-A
Scale 1:100

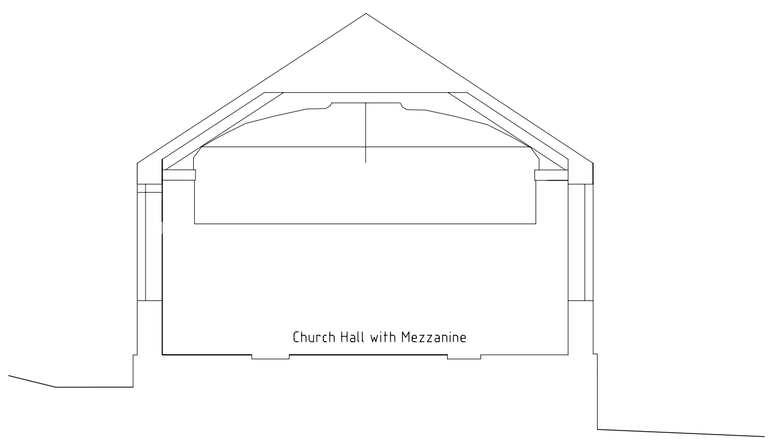

Section C-C
Scale 1:100

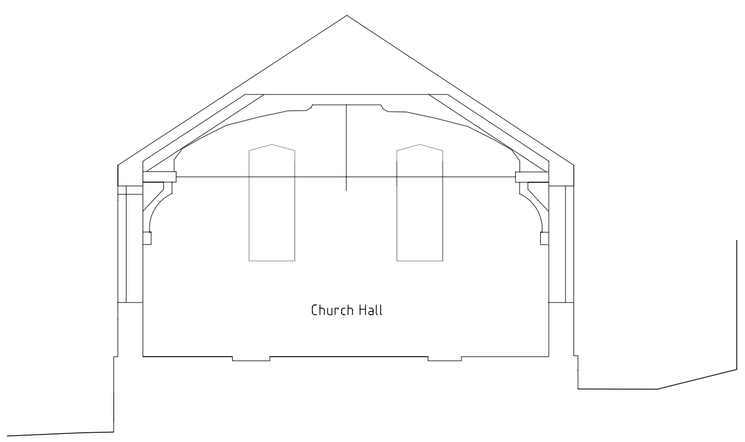

Section B-B
Scale 1:100

Notes

Existing Materials

External walls - Stone

Windows - Timber double glazed windows

Doors - Timber with glazed apertures

Roof - Slates

Boundary treatments - Stone walls

Rainwater pipes - Black

Revision	Description	By	Date
A	Minor Revisions	AVR	4/11/13

CAD Info: Q:\ACAD\ARCH

RONAN DEVELOPMENTS

Client

Project
Ingbirchworth Chapel
Change of Use

Drawing Title
Existing Plans, Sections and Elevations

Scale	Status
A1 Varied	Planning

Drawn	Checked	Date
ND	AVR	20/05/2013

Project No.	Drawing No.	Revision
2013-06	EX 01	A

Head Office: Upper Bagden House
Upper Bagden Farm
Bagden Lane
Clayton West
Huddersfield
HD8 9LQ

Tel: 01484 865000
Fax: 01484 865071
Email: info@ronandevelopments.com
Web Site: www.ronandevelopments.com

ALL DIMENSIONS TO BE CHECKED ON SITE. DRAWING MUST NOT BE SCALED, TAKE FIGURED DIMENSIONS. THIS DRAWING IS THE PROPERTY OF RONAN DEVELOPMENTS LTD. AND MAY NOT BE COPIED, USED, REPRODUCED OR DISCLOSED WITHOUT WRITTEN CONSENT