



LOCATION PLAN



P R O J E C T

Proposed Internal & External Alterations
4 Summer Fold Court , Ingbirchworth, Sheffield

T I T L E

Location / Block Plan

S C A L E


1:250/1:500

D A T E

Oct 12

D R A W I N G N o.

1214D-02-R01

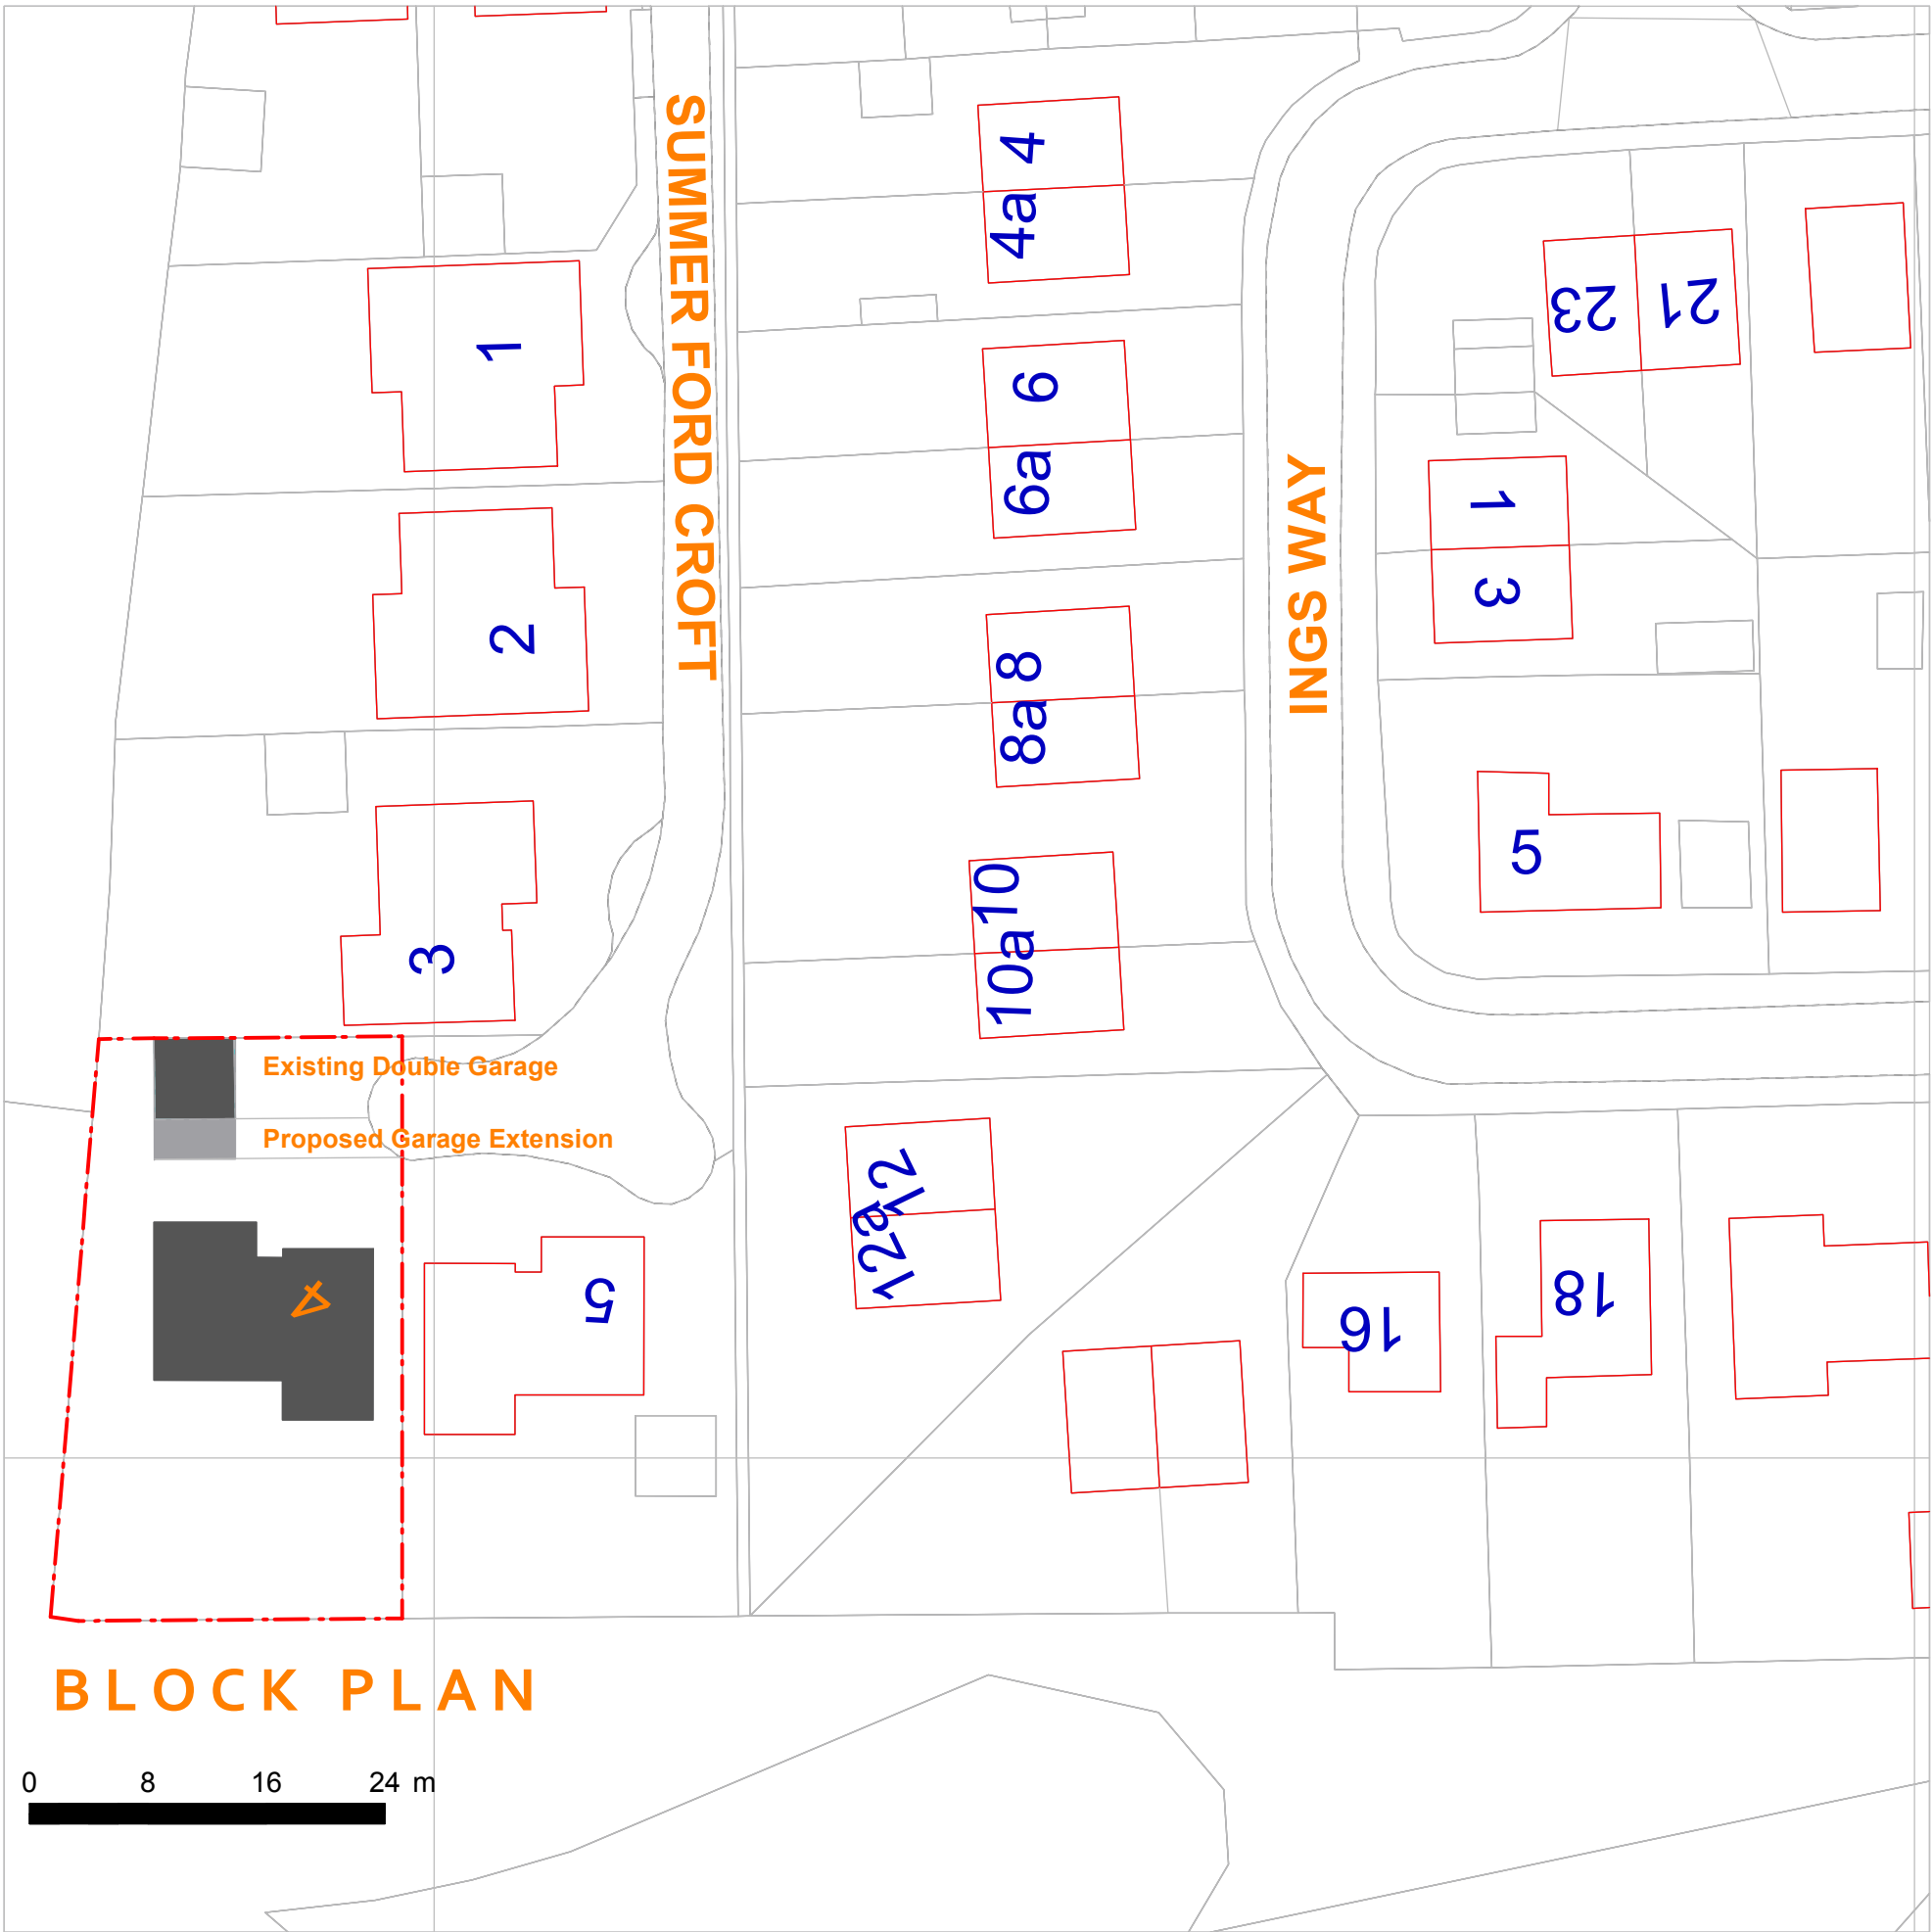

BLOCK PLAN

0 8 16 24 m