
LARFORD HOUSE, HAND LANE, CRANE MOOR S35 7ER.

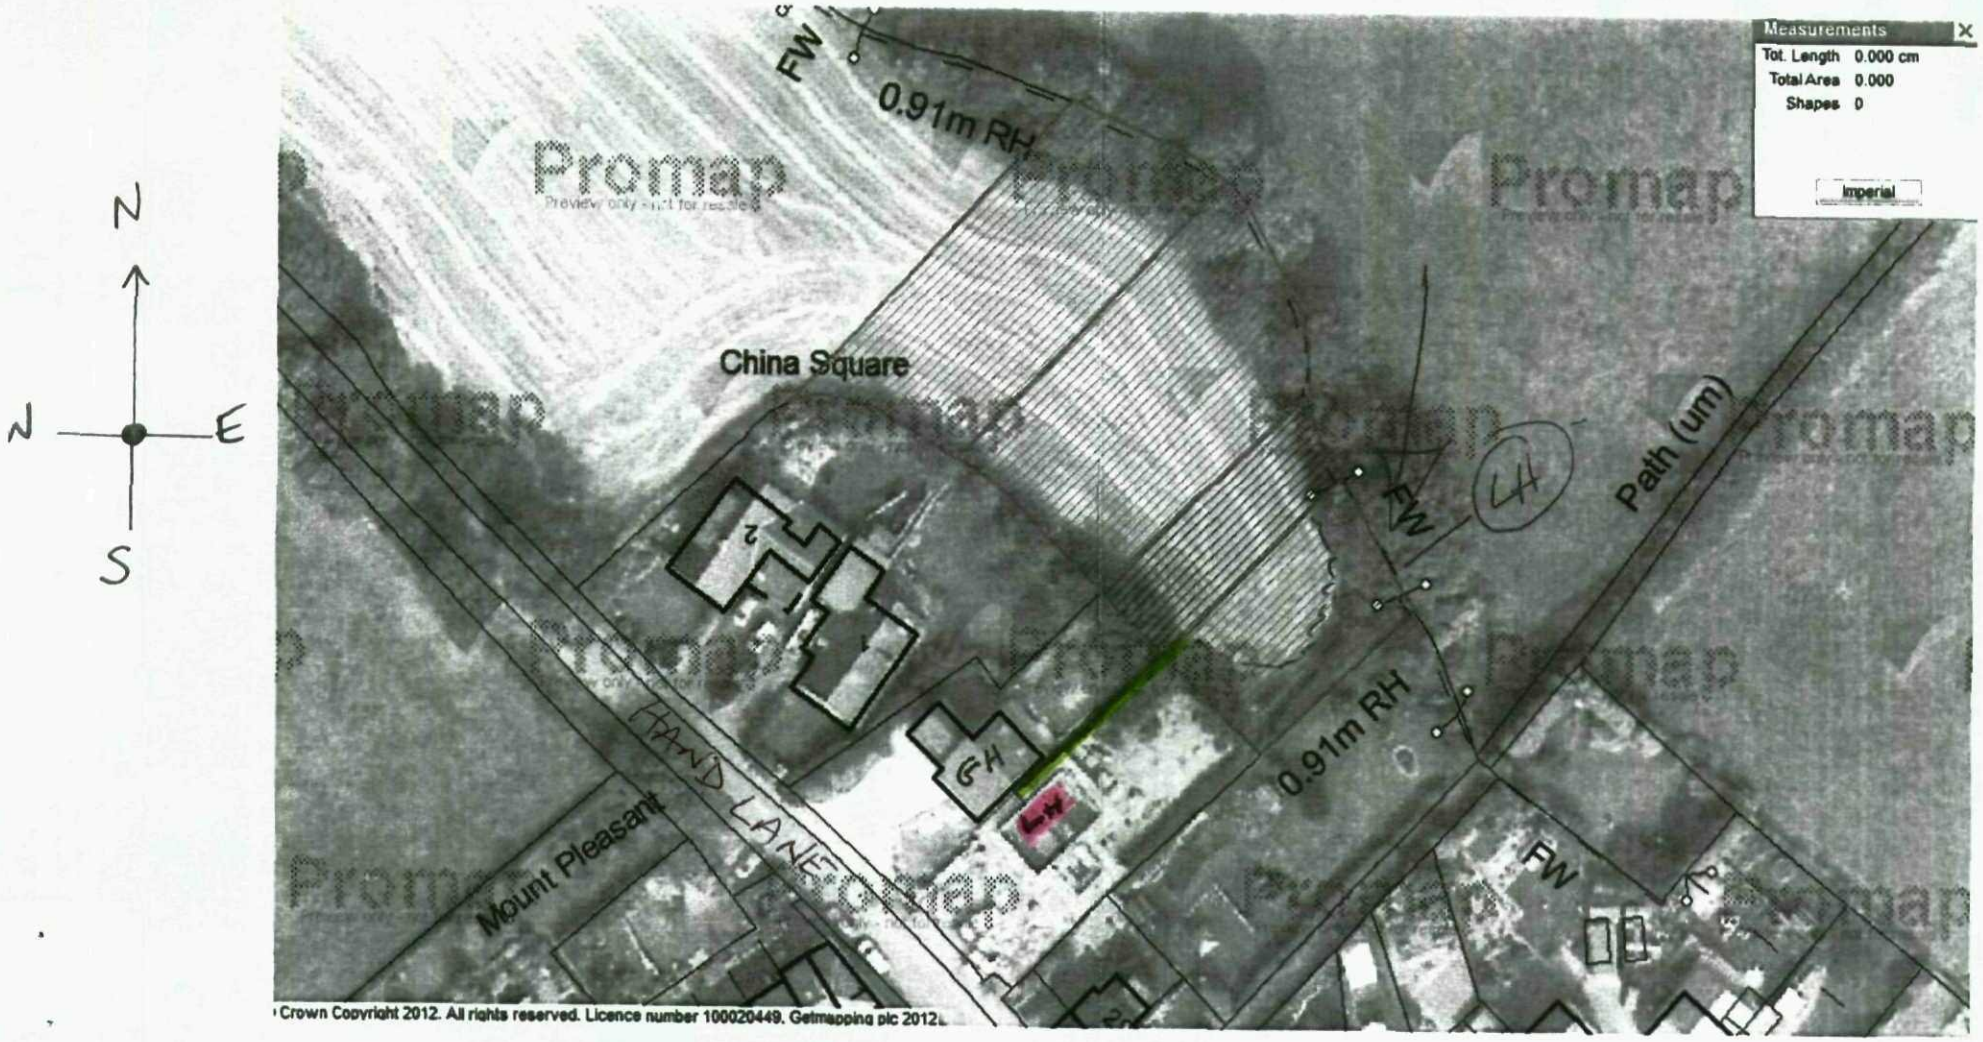

LH = Larford House

GH = Grange House.

PROPOSED FENCE