




1 Section A - A
1 : 100

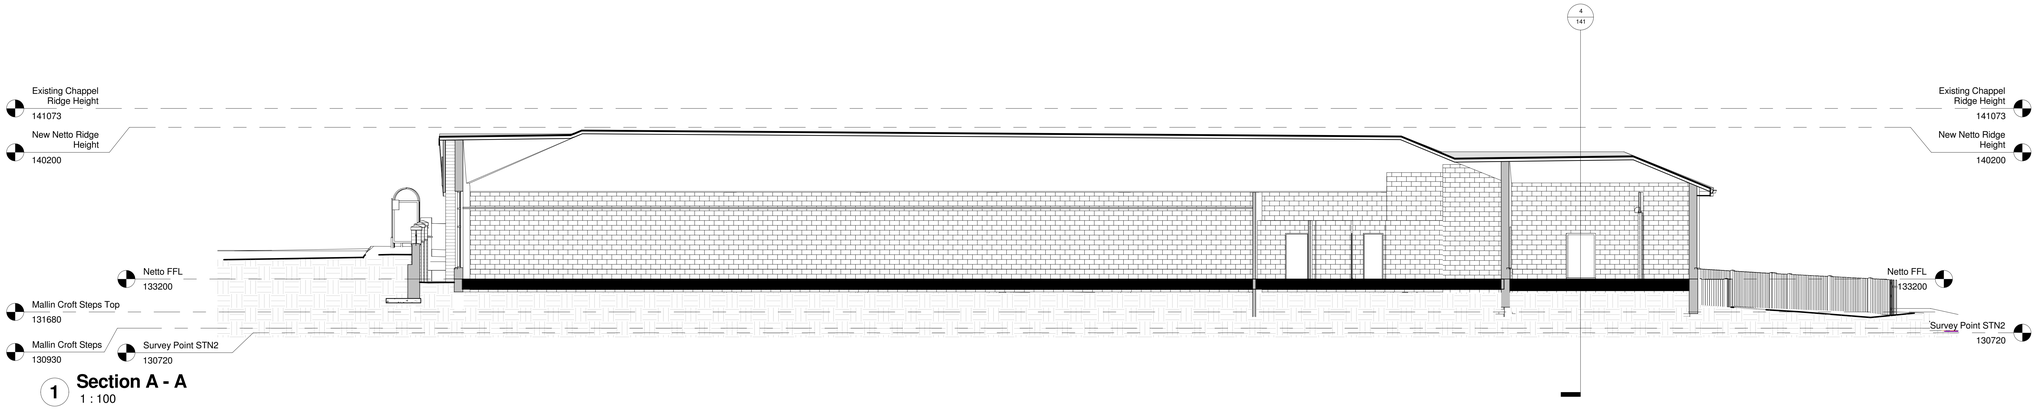

2 Section B - B
1 : 100

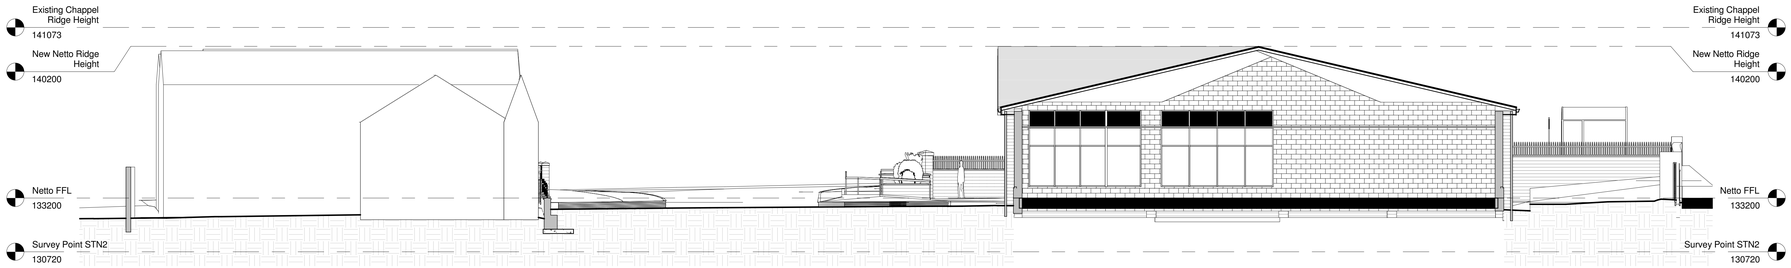

3 Section C - C
1 : 100

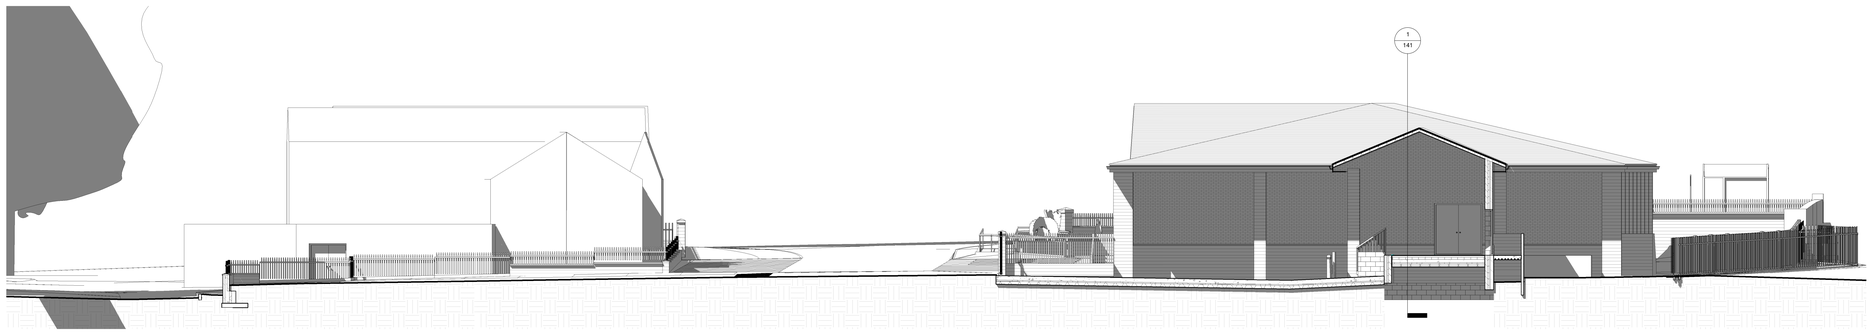

4 Section D - D
1 : 100

Rev	Date	Drawn	Description
A	02/10/15	SL	Revised car park levels and entrance.
B	16/12/15	SL	Shopfront and entrance re modelled to Netto specification.
C	16/12/15	SL	Ridge height and main pitch reduced.

PLANNING

White Design

Client: RESILIENTI

Project: HOYLAND SITE B

Title: Site Sections

Scales:	Drawn:	Date:	Checked:
1 : 100	SL	16/12/2015 18:41:06	KU

Drawing no: 0010.13.02 141

Rev: C

The White House, 24a St Andrews Road, Sheffield, S11 9AL
T: 0114 226 0255 F: 0114 226 0256
E: office@whitedg.co.uk W: www.whitedg.co.uk