



Produced 15 02 2010 from the Ordnance Survey National Geographic Database and incorporating surveyed revision available at this date © Crown Copyright 2010.


Reproduction in whole or part is prohibited without the prior permission of Ordnance Survey.

Ordnance Survey, the OS Symbol and OS Sitemap are registered trademarks of Ordnance Survey, the national mapping agency of Great Britain.

The representation of a road, track or path is no evidence of a right of way.

The representation of features as lines is no evidence of a property boundary.

Part or all of this OS Sitemap is enlarged from mapping produced at one or more of the following scales: 1:1250, 1:2500, 1:10000.

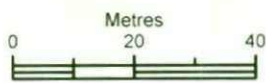


Scale 1:1250

Supplied by: **Blackwell M and D C**
Serial number: 02282900
Centre coordinates: 431928 13 396193

Further information can be found on the OS Sitemap Information leaflet or the Ordnance Survey web site:
www.ordnancesurvey.co.uk

Proposed

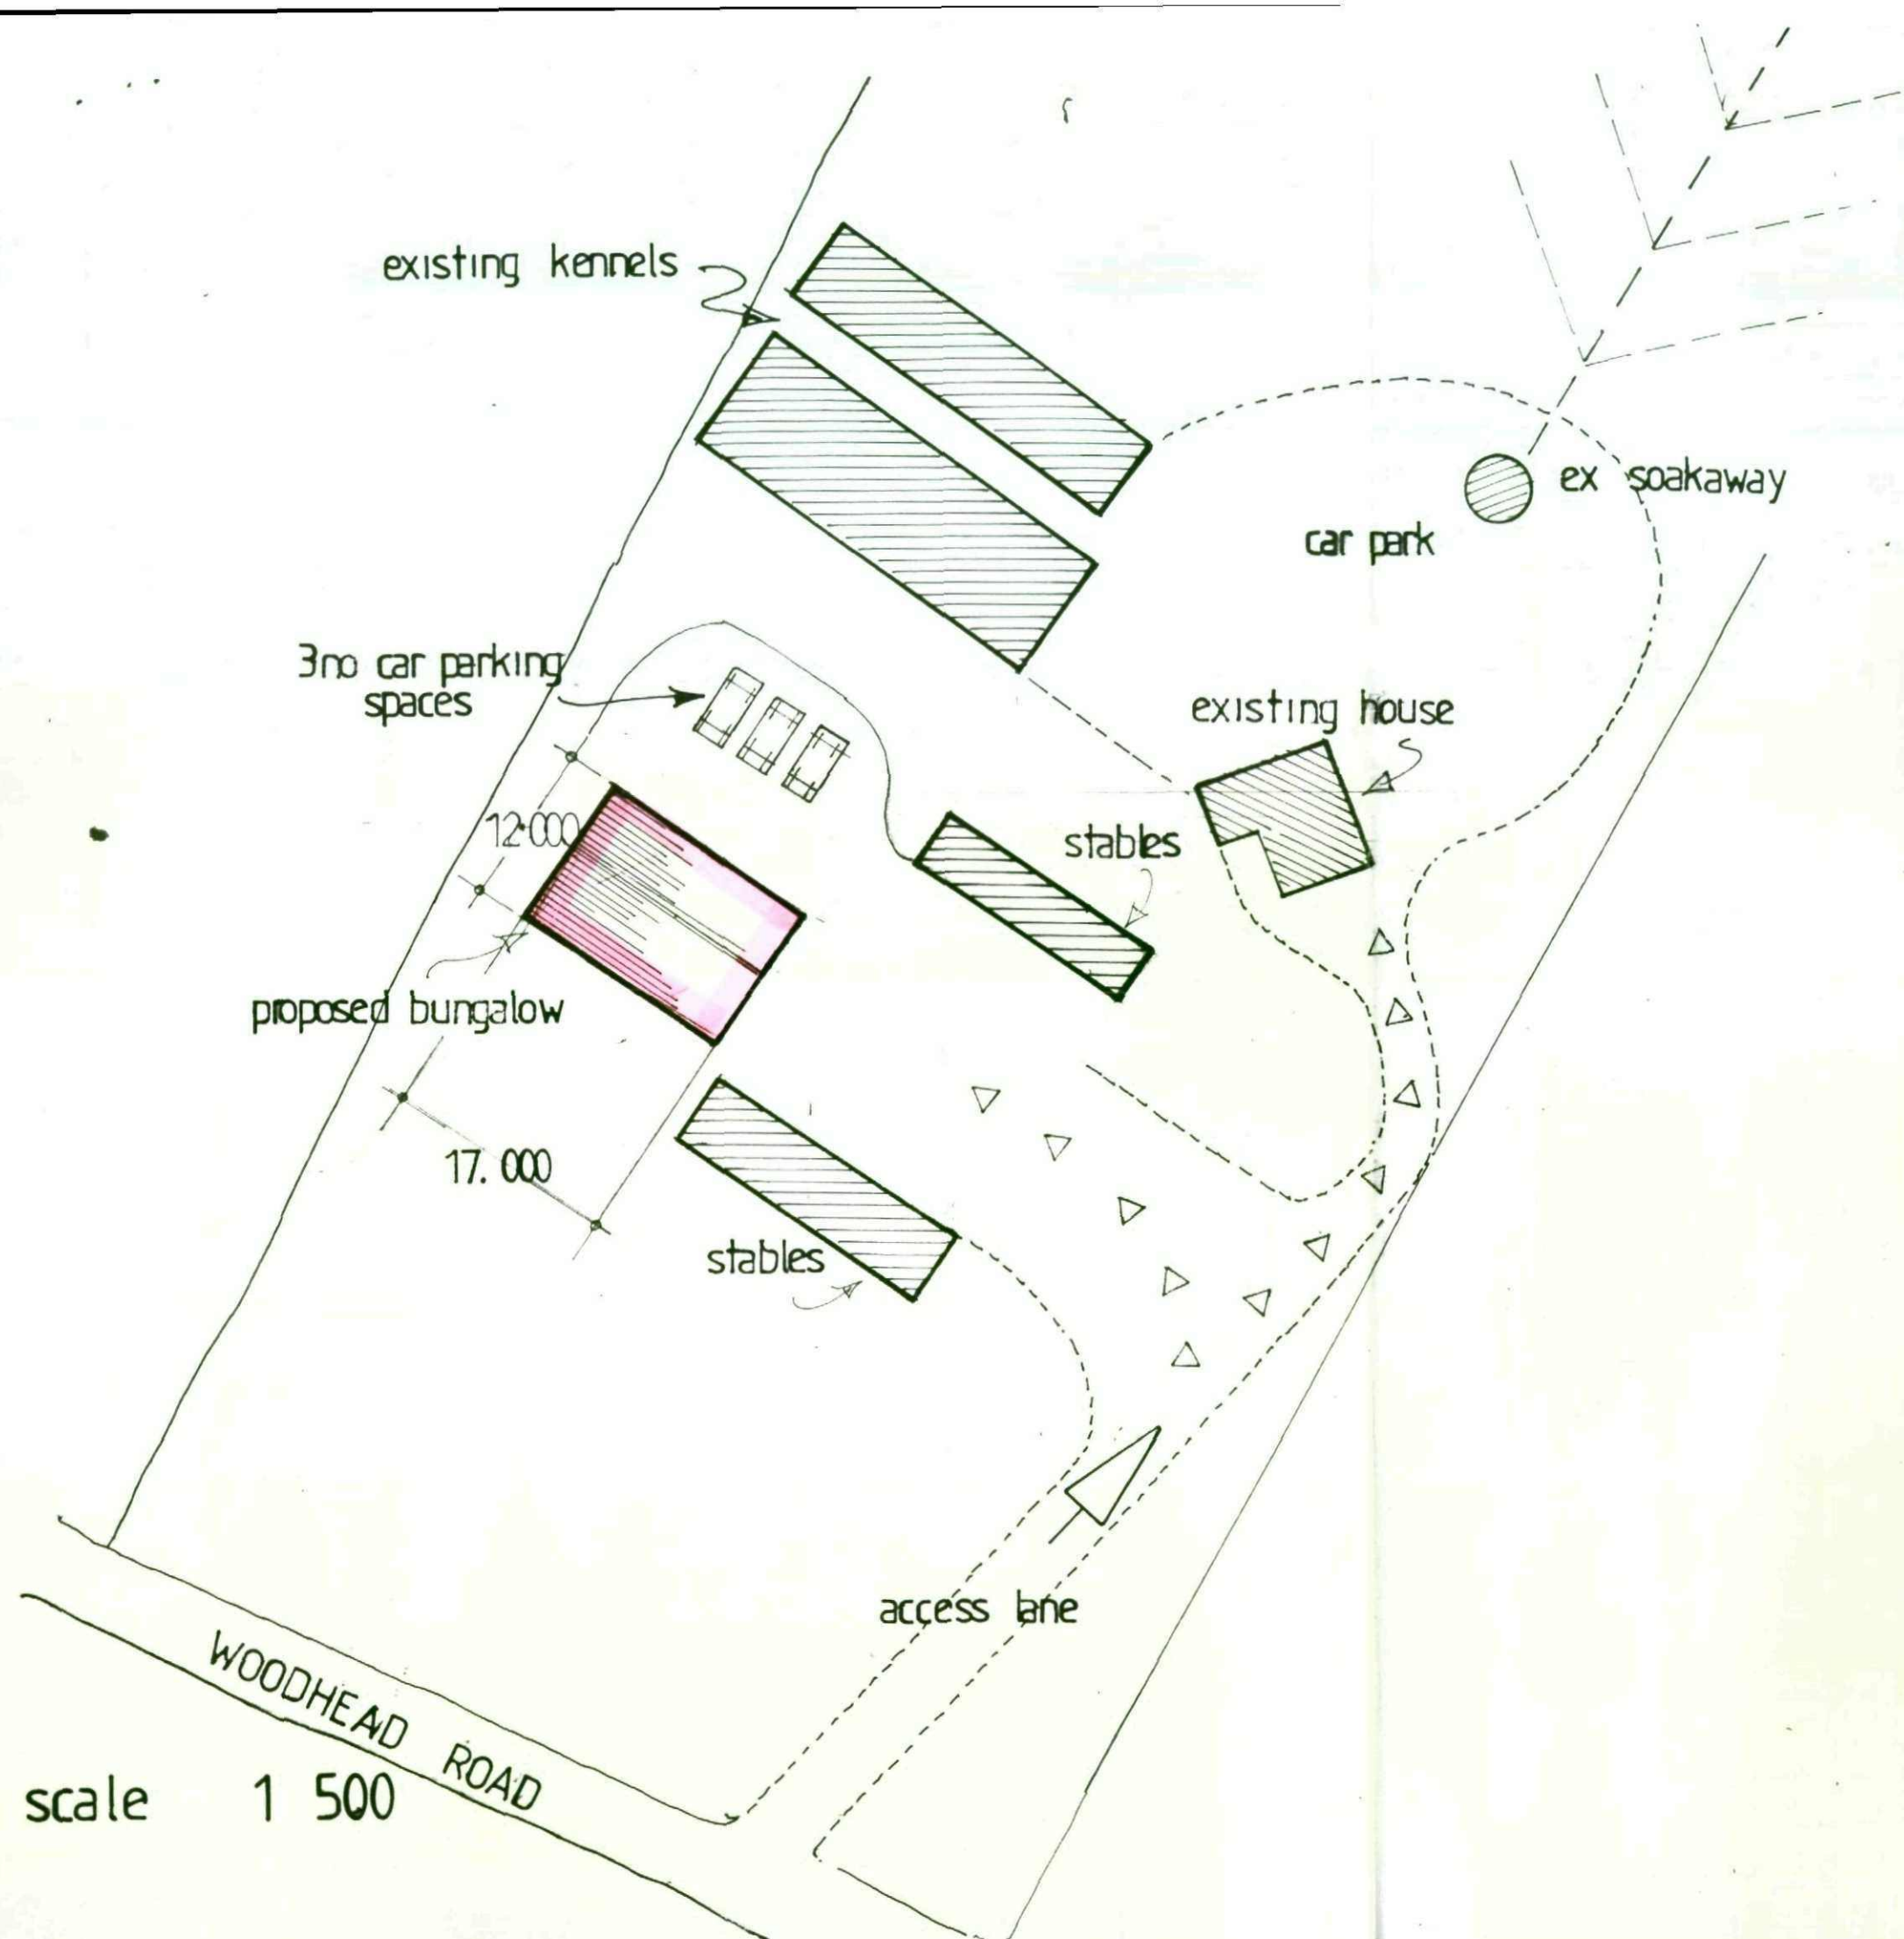


scale 1 500

Drawing Title	Drawing no
erection of new dwelling and demolition of out-buildings, at Rainbow Hill Kennels, Woodhead Road, Wortley, Barnsley. date January 2010	

Bob Bishop, Architectural Services and Design 31, Walshaw Road, Worrall, SHEFFIELD, S35 0AS TELEPHONE NUMBER 0114 286 2608
--

Existing

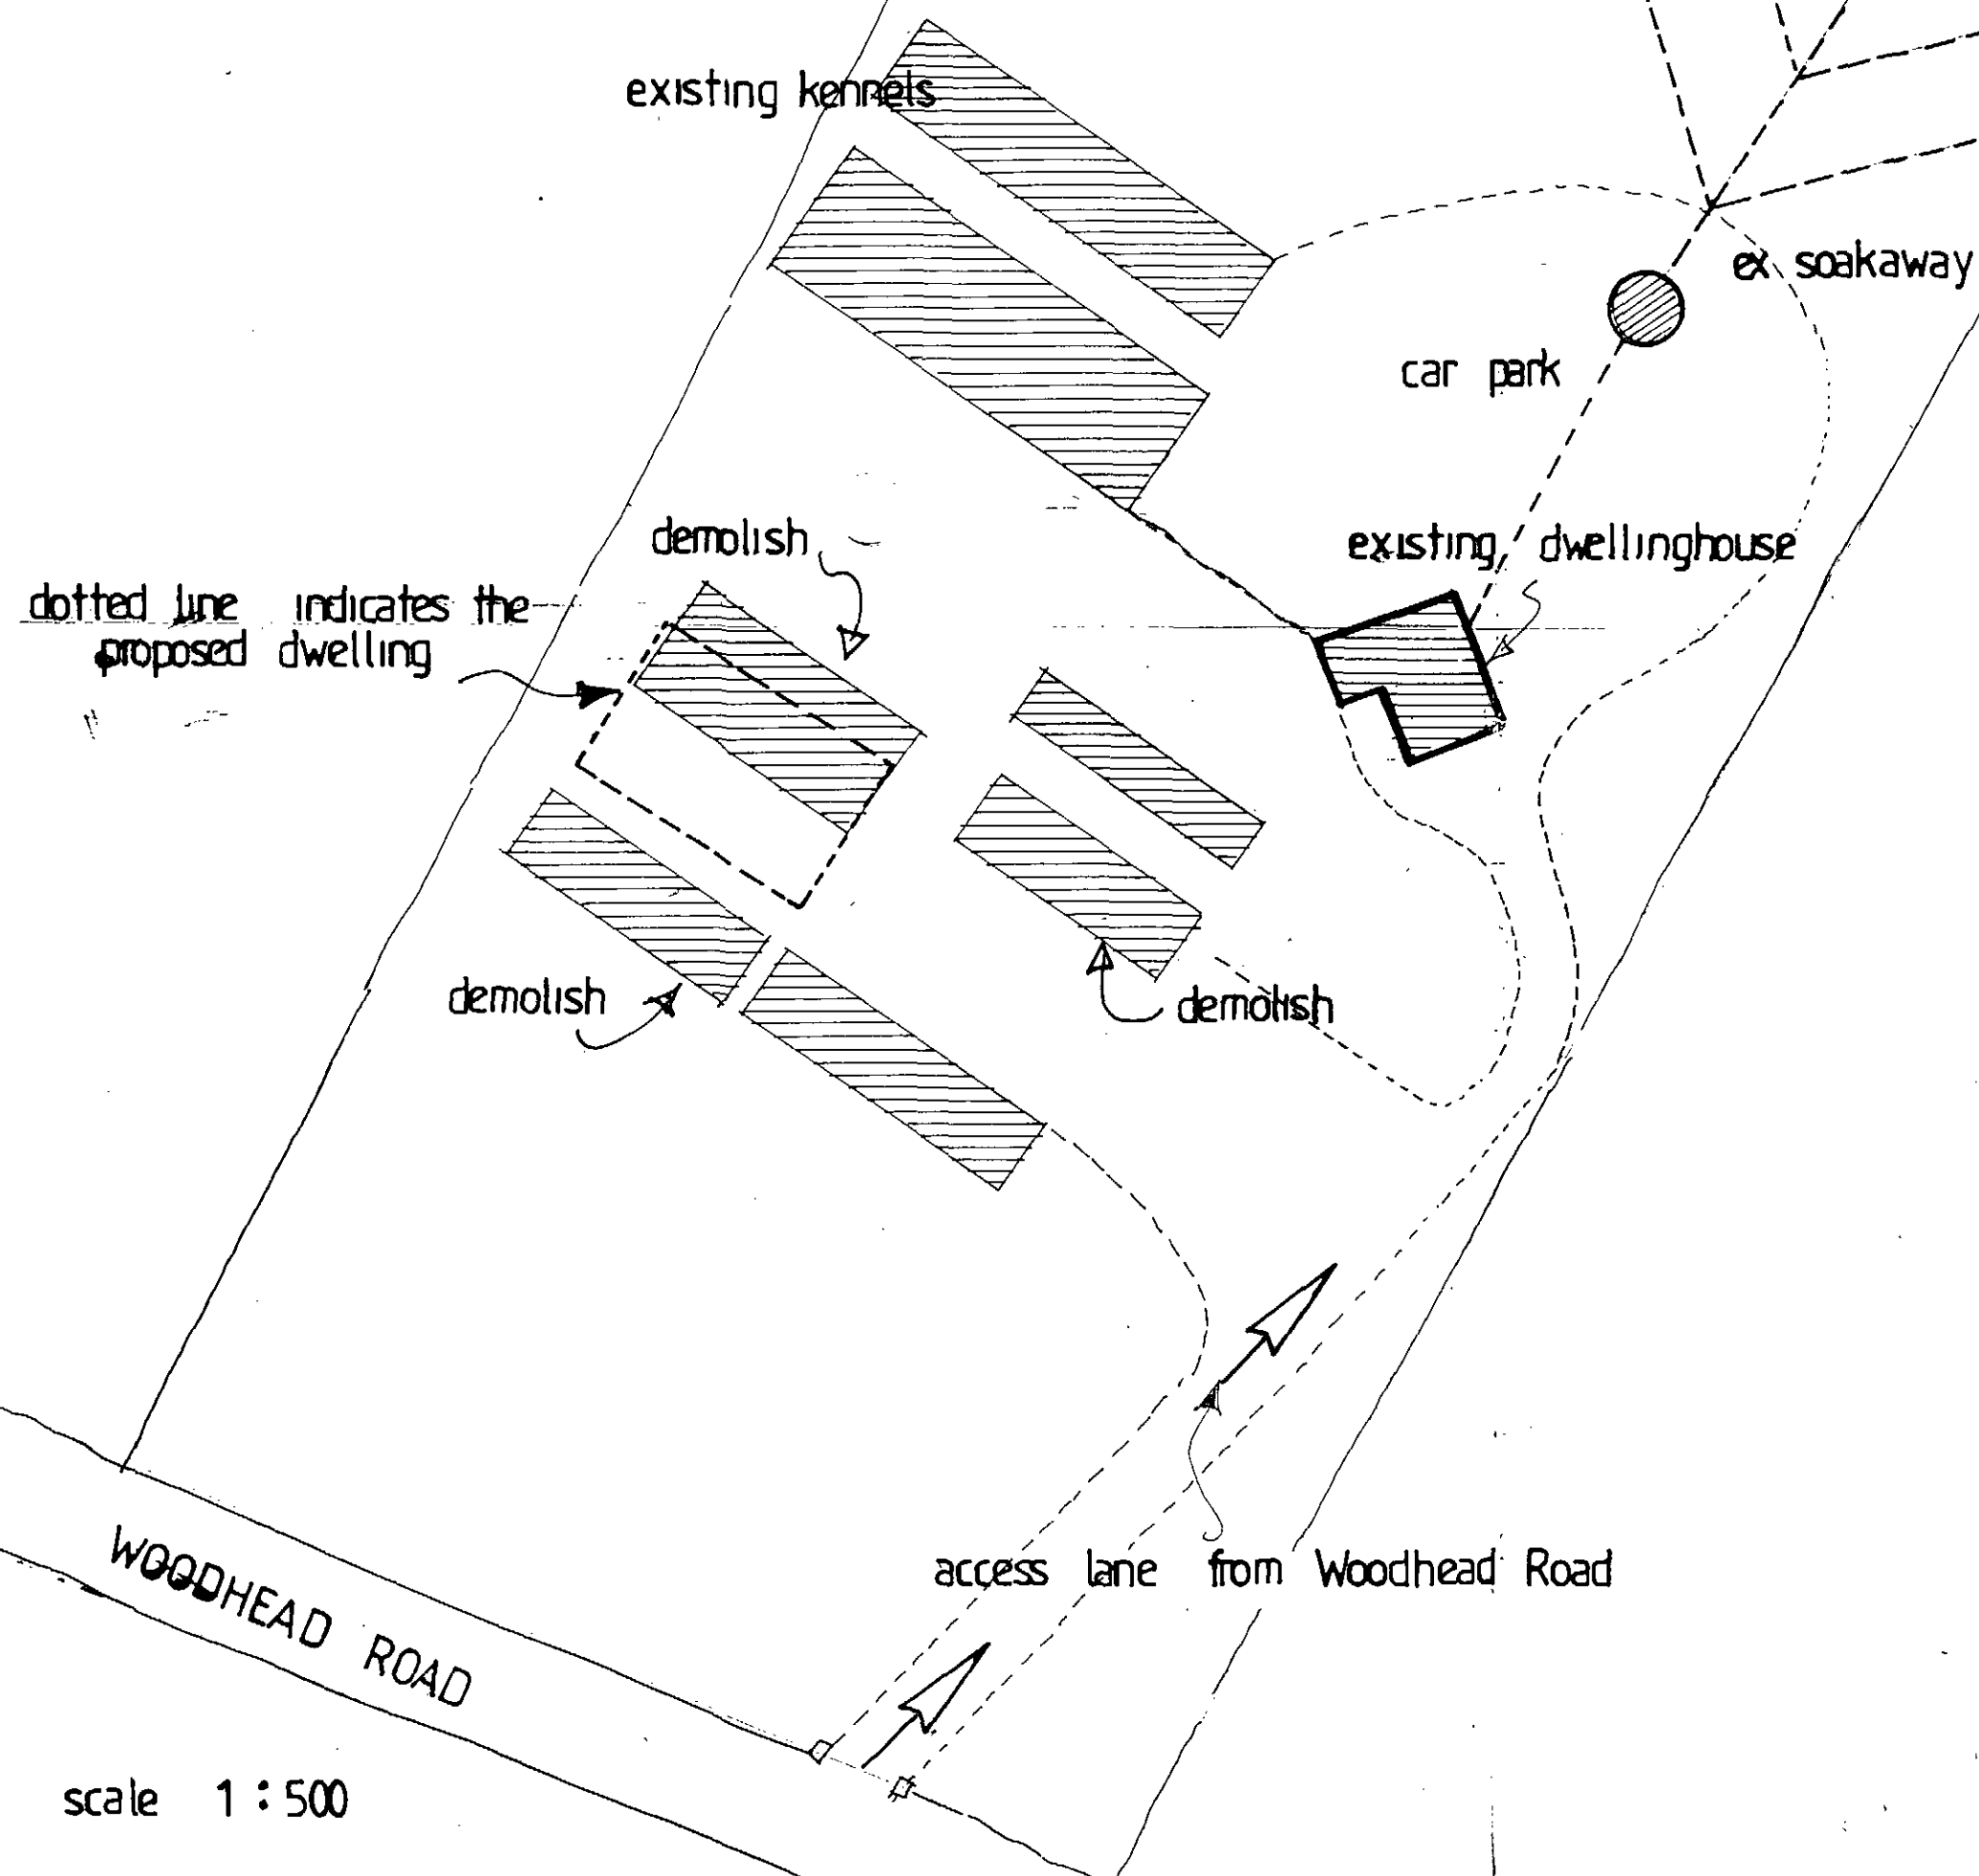

scale 1 : 500

Drawing Title
erection of new dwelling
and demolition of out-buildings,
at
Rainbow Hill Kennels,
Woodhead Road, Wortley, Barnsley.
date January 2010

Bob Bishop, Architectural Services and Design
31, Walshaw Road, Worrall, SHEFFIELD. S35 0AS
TELEPHONE NUMBER 0114 286 2808