AS EXISTING

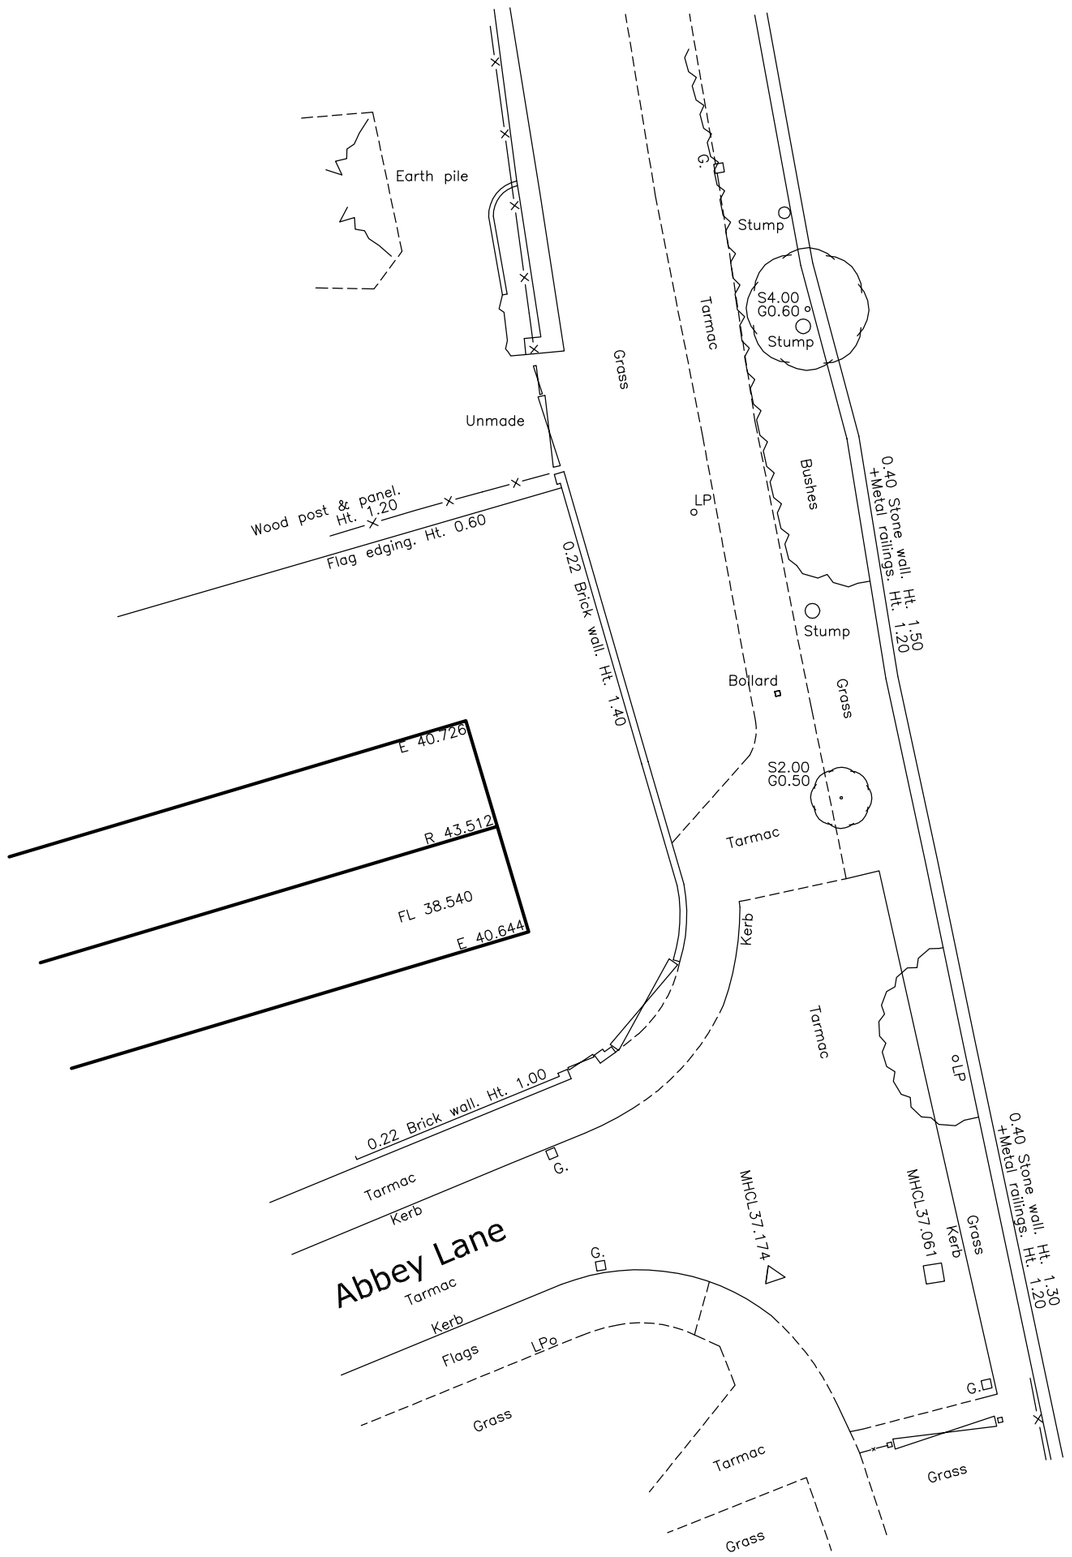

AS PROPOSED

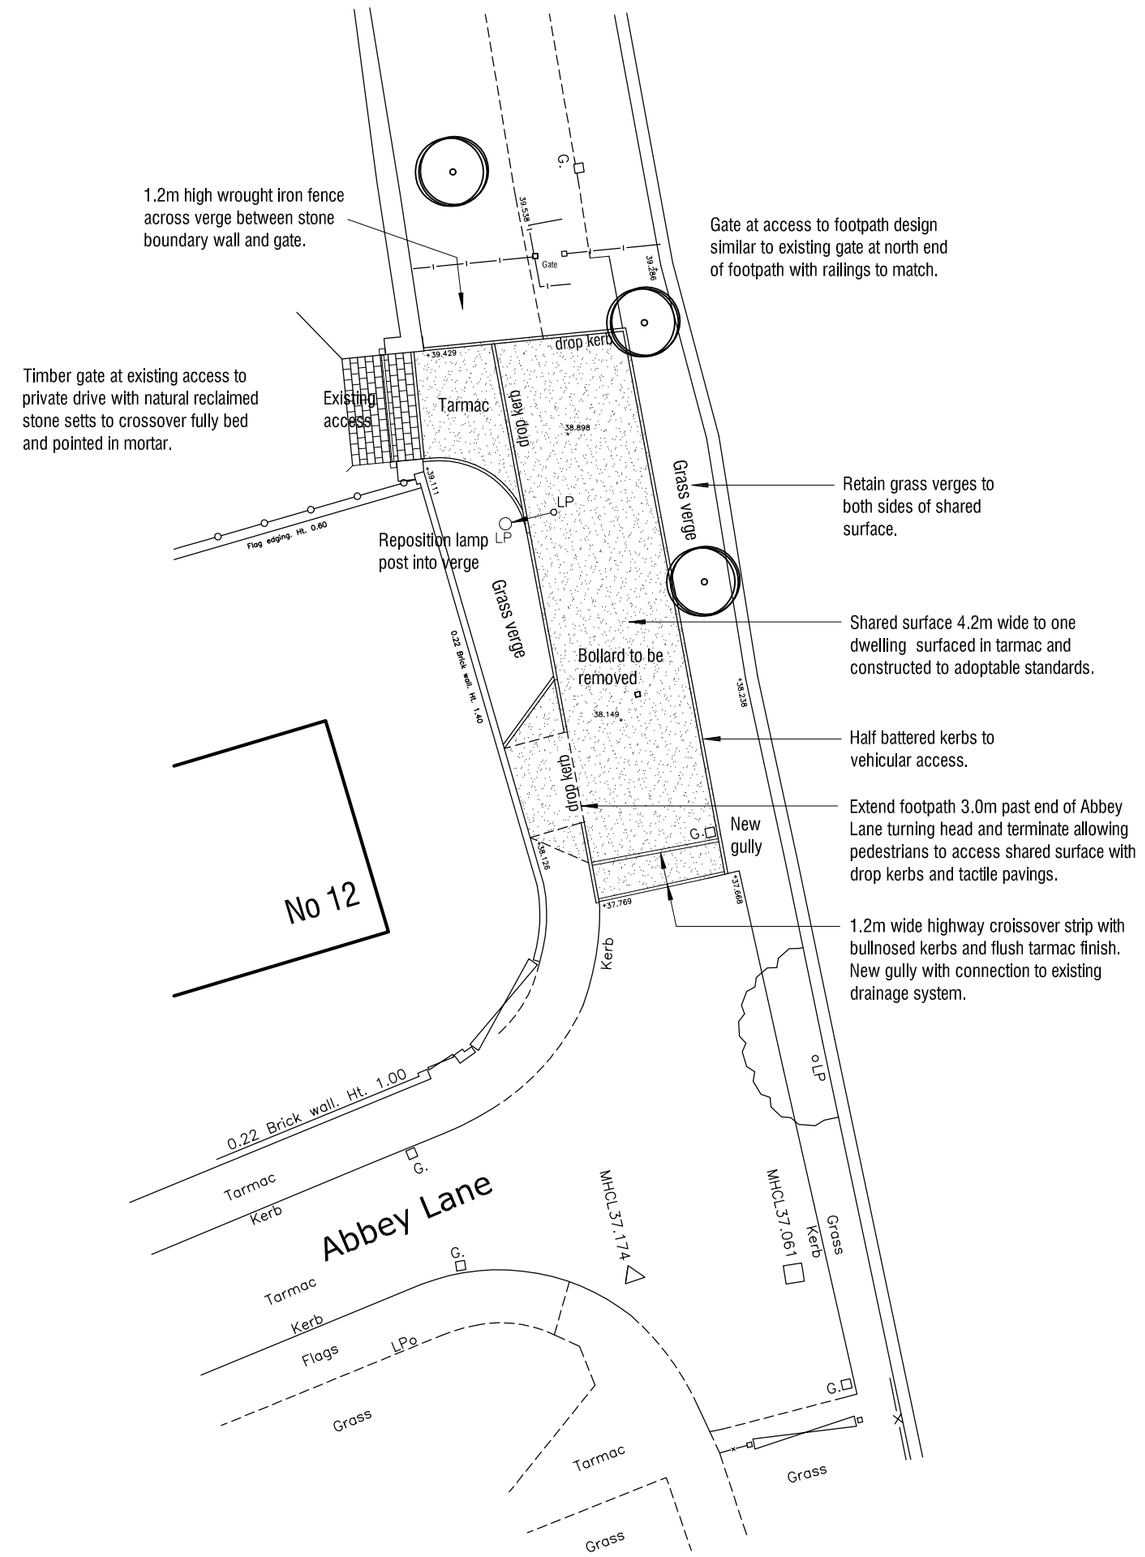

SITE PLAN 1:200

PROPOSED DWELLING
TO REAR OF 22 ABBEY LANE
CUNDY CROSS
BARNSLEY

DETAILED PROPOSALS

HIGHWAYS ALTERATIONS

mboothdesign
architectural design and building consultants

Fairfield House Berneslai Close
Barnsley S75 2LU
T: 01226 286256
M: 07881898300
E: mboothdesign@btconnect.com

Scale	1:200 @ A2	Drawn	MJB
Date	May 2017	Ref.	16.33
Dwg No.	**WD04**	Rev.	

0cm 2cm 4cm 6cm

Copyright mboothdesign. All dimensions in millimeters unless otherwise stated. Dimensions for setting out in existing buildings are to be checked and verified on site.