



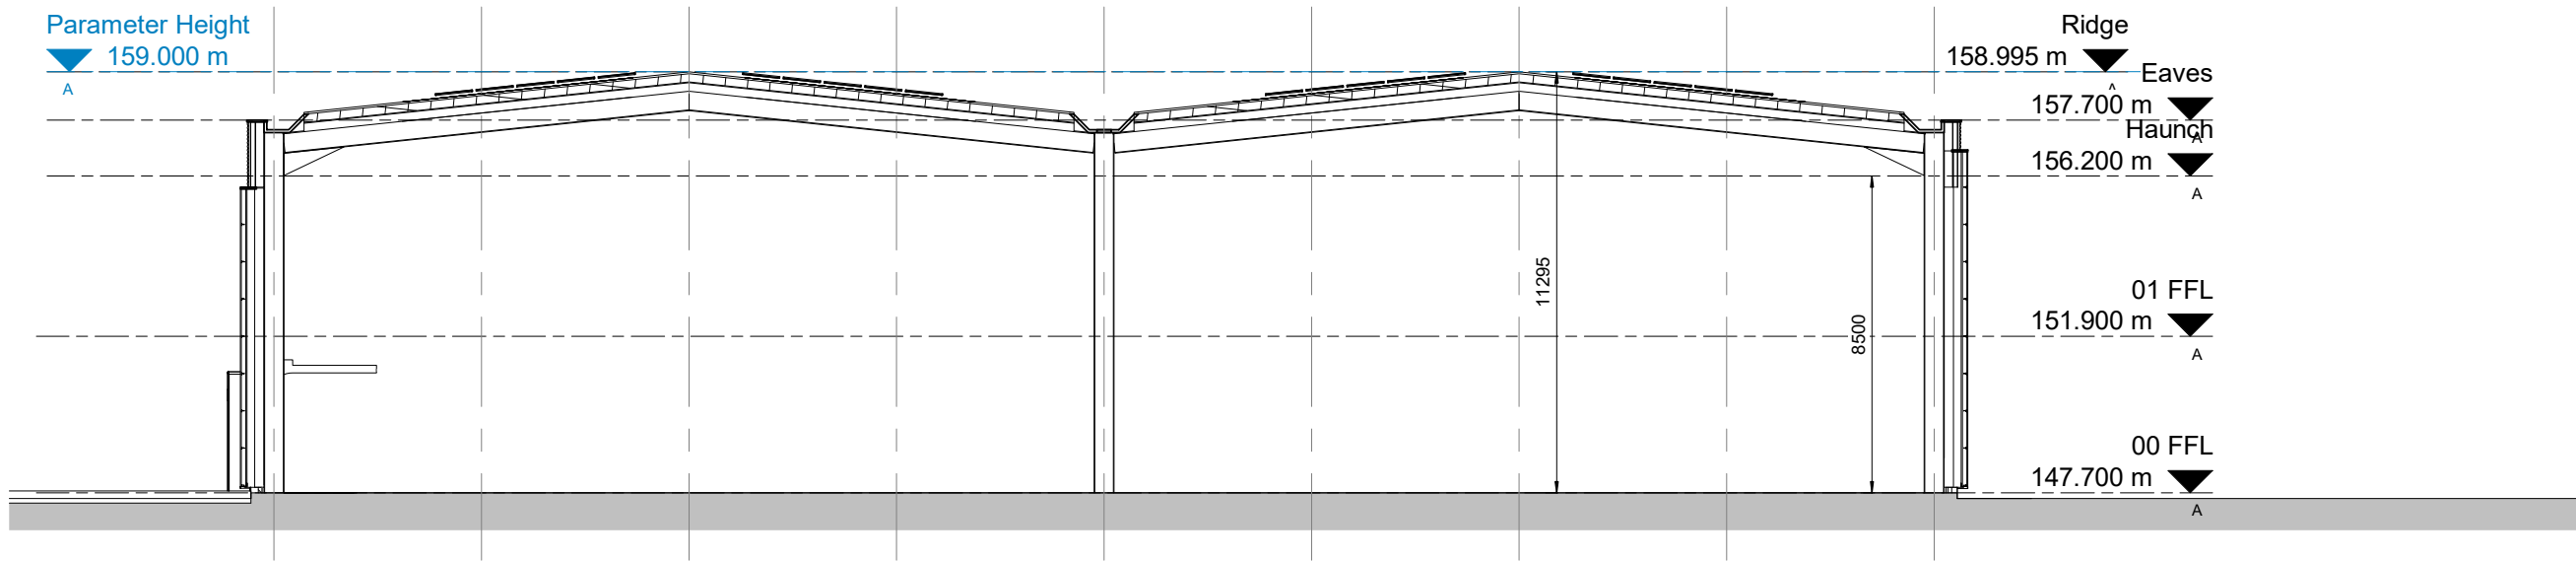

Design Section - Unit 3

1 : 200

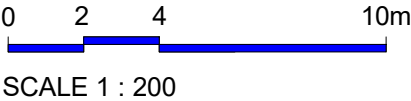

The Harris Group Ltd does not accept liability for any deviation to our drawings or specification. This drawing is copyright and may not be reproduced in whole or part without written authority. Do not scale off this drawing.

		A	25.06.21	Updated inline with comments received	NBB	JMR
Rev	Date	Description			Rev By	Chk'd By
Project Title		PROPOSED INDUSTRIAL DEVELOPMENT				
		Phase 2A Dearne Valley Parkway Rockingham Barnsley				
Client		Harworth Group				
Status		PLANNING				
Scale		1 : 200	Drawing Size A3			
Drawn By		NBB	Checked By	JMR	Date	05.2021
Drawing Title		Design Section - Unit 3				
Job-Dwg No		12006-2 - (P)134			Rev	A
		☐ Wakefield, WF1 3QA t. 01924 291800				
		☐ Carvers Warehouse, 77 Dale Street, Manchester, M1 2HG t. 0161 2388555				
		☐ The Old Rectory, 79 High Street, Newport Pagnell, MK16 8AB t. 01908 211577				
		☐ 101 London Road, Reading, RG1 5BY t. 0118 9507700				
		☐ 10 Gees Court, St Christophers Place, London, W1U 1JJ t. 0207 4091215				



ARCHITECTS
www.harrispartnership.com