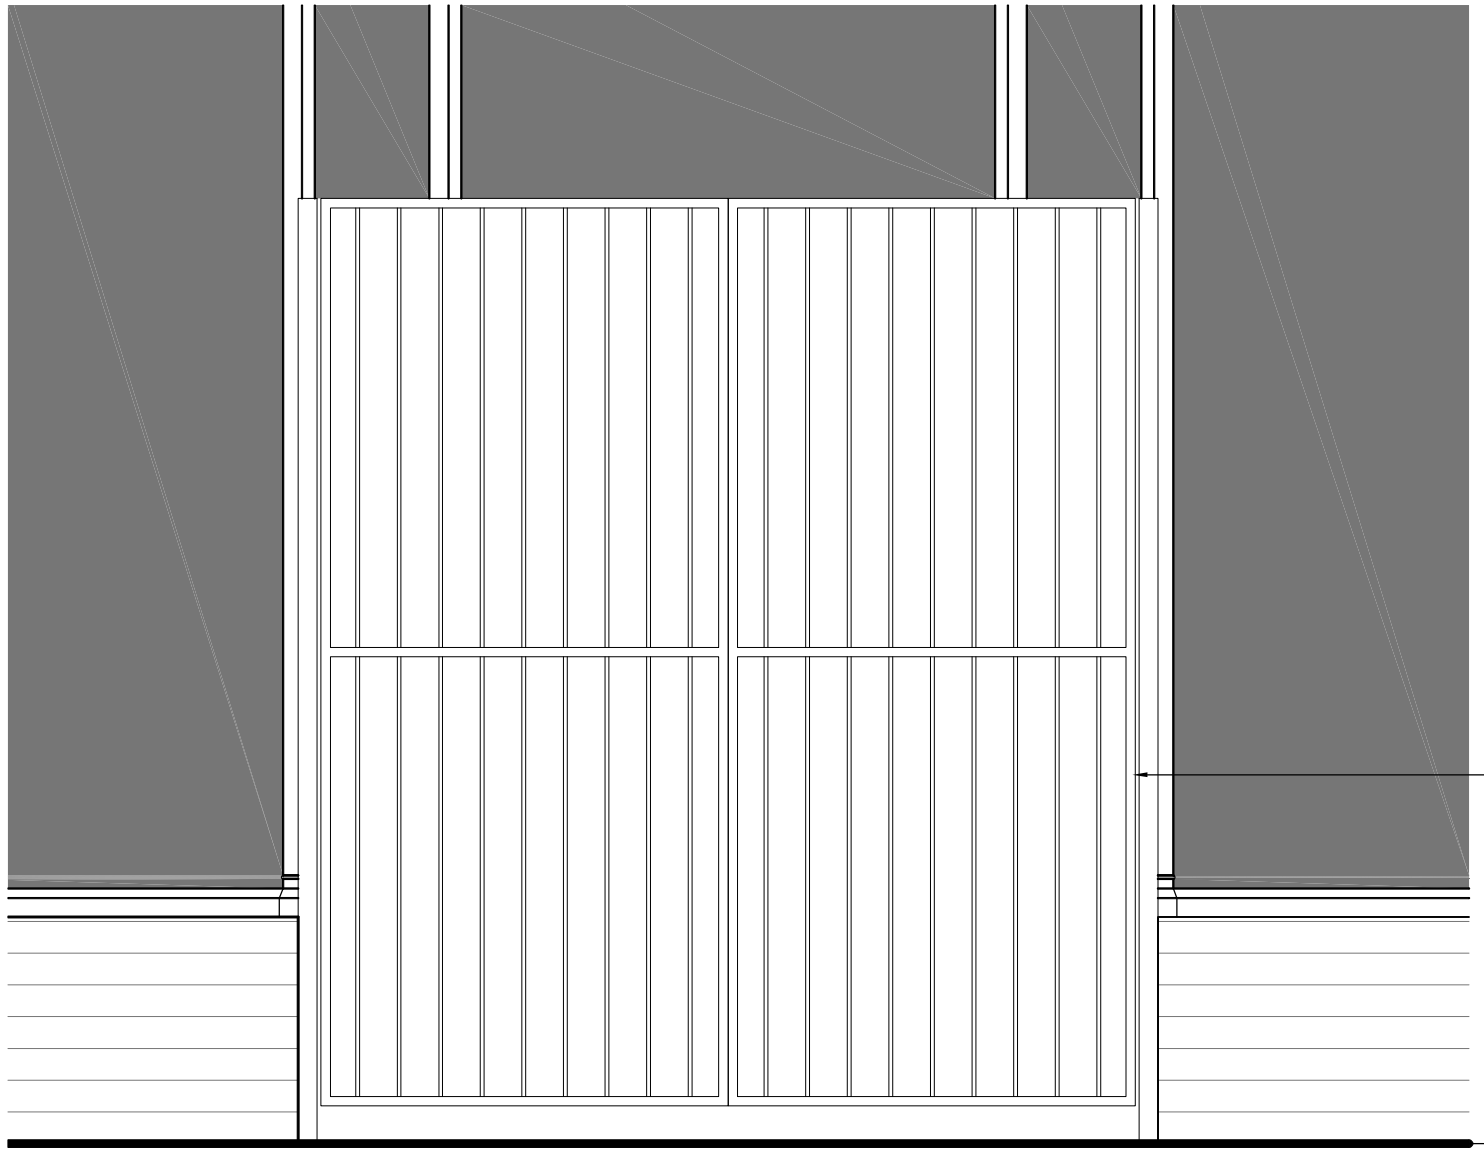

Install new 2 No leaf, security gates to the recessed entrance, gates to be solid steel construction, 10mm diameter vertical bars within 25mm x 25mm outer frame and mid rail, any embellishement to be agreed with the client, with 50mm x 50mm SHS vertical posts fixed into the floor and adjacent masonry wall with resin anchors and screw fixed into the window framework with timber packers, all metalwork to be steel grit blasted, primed with two-part epoxy primer and finish coated with two-part allphatic polyurethane high gloss, colour to match the window decoration

For details of the floor construction, doors behind and shop frontage glazing, refer to drawings 201 - 207

All sizing and setting out dimensions to be confirmed on site prior to the commencement of the works and agreed with the contract administrator

Elevation As Proposed

Scale 1:20@A3

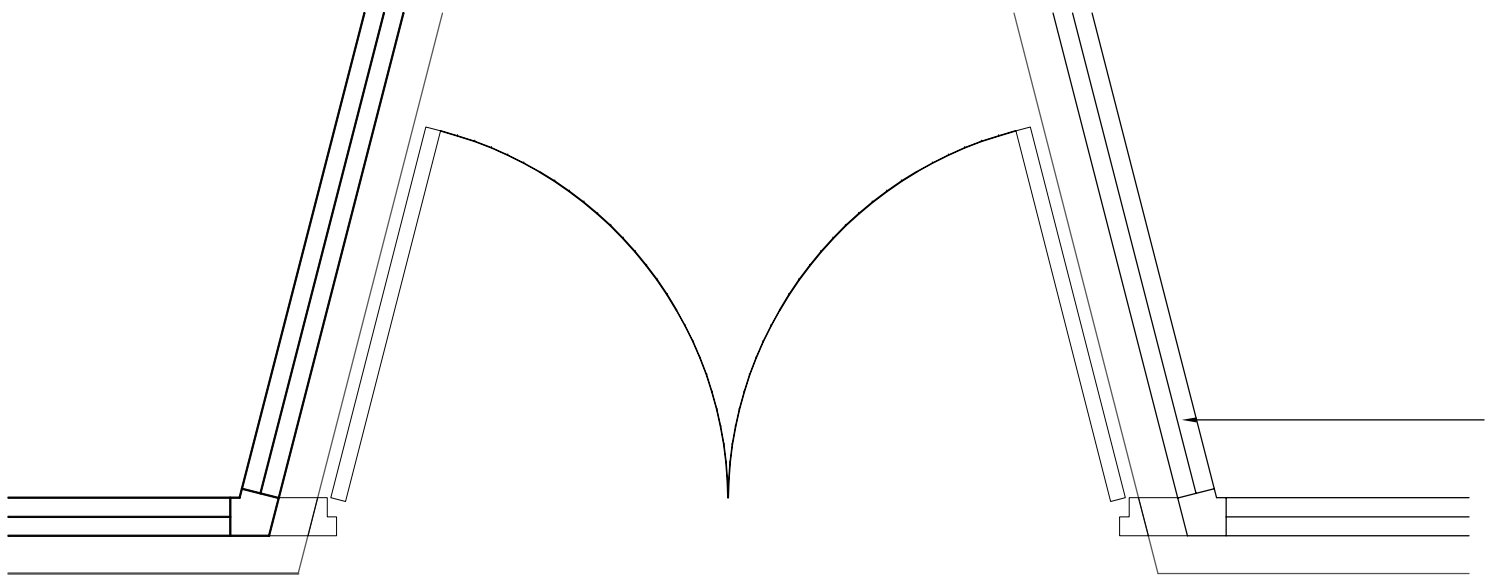

Install new 2 No leaf, security gates to the recessed entrance, gates to be solid steel construction, 10mm diameter vertical bars within 25mm x 25mm outer frame and mid rail, any embellishement to be agreed with the client, with 50mm x 50mm SHS vertical posts fixed into the floor and adjacent masonry wall with resin anchors and screw fixed into the window framework with timber packers, all metalwork to be steel grit blasted, primed with two-part epoxy primer and finish coated with two-part allphatic polyurethane high gloss, colour to match the window decoration

For details of the floor construction, doors behind and shop frontage glazing, refer to drawings 201 - 207

Floor Plan As Proposed

Scale 1:20@A3

NOTE
The levels shown are derived from the known existing floor and beam levels. Any discrepancies to be discussed and corrected on site

For details of the structural elements refer to the S. Engs drawings and details

ISSUED FOR PLANNING

REVISION	DATE	DRAWN	CHECKED	DESCRIPTION

CLIENT: MS CHILDS & MS ASHURST	SCALE: 1:20@A3	DATE: SEPT 2022	
PROJECT: 58 ELDON STREET, BARNSLEY	DRAWN: ML	CHECKED:	
DRAWING TITLE: ENTRANCE GATE DETAILS AS PROPOSED	JOB NUMBER: 2226	DRAWING NO.: 213	REVISION

TIME ARCHITECTS

Creative Conservation - Inspiring Design. Time Architects 226-228 Holme Lane, Sheffield, S64JZ
Registered Company Number In England and Wales: 8033383, Director: Michael Leigh
W. www.timearchitects.co.uk **E.** info@timearchitects.co.uk **T.** 0114 430 0114
© all rights reserved, report all discrepancies, do not scale from drawing, check dimensions on site